



Planting Schedule dwg. 11

No.	Species Name	Girth	Height	Density	Specification
4No	Betula nigra	12-14cm	350-425cm	Counted	Heavy Standard Clear Stem min. 200 RB
8No	Carpinus betulus	2-14cm	350-425cm	Counted	Heavy Standard Clear Stem min. 200 RB
5No	Carpinus betulus	20-25cm	450-625cm	Counted	Semi-Mature Clear Stem min. 200 RB
7No	Malus Evereste	12-14cm	350-425cm	Counted	Heavy Standard Clear Stem min. 200 RB
7No	Malus sylvestris	2-14cm	350-425cm	Counted	Heavy Standard Clear Stem min. 200 RB
9No	Sorbus intermedia	2-14cm	350-425cm	Counted	Heavy Standard Clear Stem min. 200 RB
Total: 40No					


No.	Species Name	Height	Pot Size	Specification	Density
215No	Escallonia Apple Blossom	60-80cm	10L	Bushy 5/7 brks	0.5c/r Double Staggered at 0.5m offset
339No	Ilex crenata	80-100cm	10L	Leader With Laterals 0.5c/r Double Staggered at 0.5m offset	
Total: 554No					

No.	Species Name	Height	Pot Size	Specification	Density
16No	Abelia chinensis	40-60cm	5L	Bushy	4/m²
55No	Abelia grandiflora	40-60cm	5L	Bushy	4/m²
10No	Cornus alba	80-100cm	5L	Branched	Counted
66No	Daphne odora rubra	40-60cm	5L	Bushy	4/m²
62No	Escallonia Red Elf	40-60cm	5L	Bushy	4/m²
128No	Euonymus fortunei Emerald Gaiety	30-40cm	3L	Bushy	4/m²
9No	Lavatera Burgundy Wine	40-60cm	5L	Bushy	4/m²
108No	Lonicera nitida May Green	30-40cm	3L	Bushy	4/m²
58No	Magnolia stellata Royal Star	80-100cm	5L	Bushy	Counted
48No	Photinia fraseri Little Red Robin	30-40cm	5L	Bushy	4/m²
47No	Photinia fraseri Red Robin	40-60cm	5L	Bushy	4/m²
19No	Pittosporum tenuifolium Silver Queen	40-60cm	5L	Branched	4/m²
79No	Pittosporum tenuifolium Tom Thumb	30-40cm	5L	Branched	4/m²
42No	Potentilla fruticosa Abbotswood	30-40cm	5L	Bushy	4/m²
22No	Rhododendron Erato	40-60cm	5L	Bushy	4/m²
60No	Rosmarinus off. Miss Jessop's Upright	30-40cm	5L	Bushy	4/m²
18No	Salvia microphylla	30-40cm	5L	Bushy	4/m²
70No	Viburnum burkwoodii Anne Russell	40-60cm	5L	Bushy	4/m²
Total: 871No					

No.	Species Name	Height	Pot Size	Specification	Density
4No	Betula nigra	17-200cm	Feather 2x BR		3/m²
23No	Cornus alba	40-60cm	Branched BR		3/m²
53No	Hippophae rhamnoides	60-80cm	Branched 3 brks BR		3/m²
80No	Salix cinerea	60-80cm	0/1 5/6 brks BR	Branched	3/m²
53No	Salix purpurea	60-80cm	0/1 5/6 brks BR	Branched	3/m²
80No	Salix triandra	60-80cm	0/1 5/6 brks BR	Branched	3/m²
53No	Sorbus terminalis	60-80cm	1+2 Transplant Multi-Stemmed BR		3/m²
53No	Viburnum lantana	60-80cm	1+1 Bushy BR		3/m²
53No	Viburnum opulus	60-80cm	1+1 Bushy BR		3/m²
Total: 531No					

No.	Species Name	Height	Pot Size	Specification	Density
37No	Heuchera Firefly	3L	Full Pot	6/m²	
Total: 37No					

Tree Planting Pit Detail within Soft Landscape

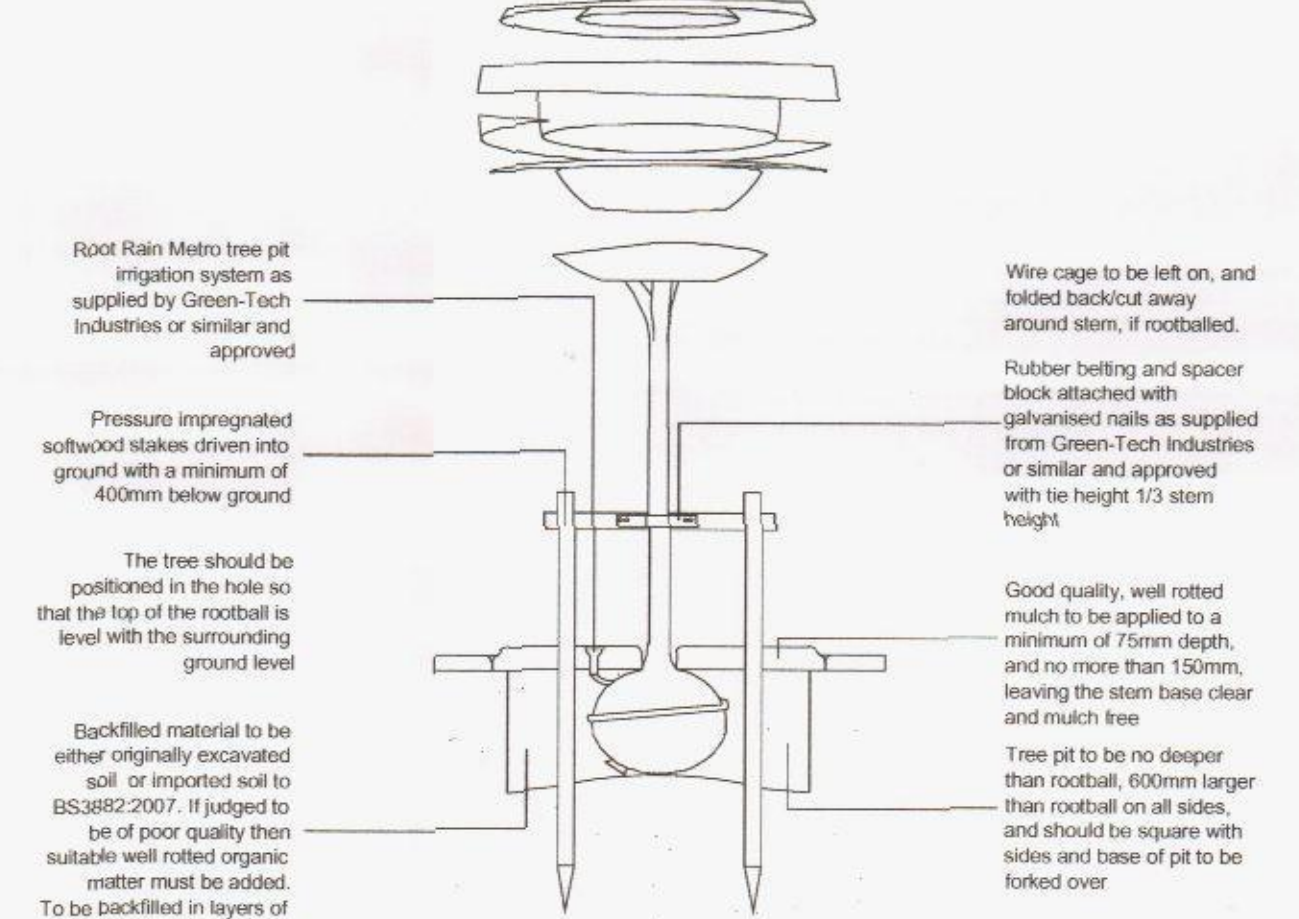

All components as supplied from Green Leaf or similar and approved

SPECIFICATION
Forestry Commission Practice note 8.
All native species should be of local stock. Native trees and shrubs certified as British Native plant stock.
All planting stock should comply with the Horticultural Trade Association National Plant specification.
All planting preparation, handling, planting & maintenance should be in accordance with CPSE Code for Handling and Establishing plants.
All trees and shrubs to comply with BS 3936 Part 1 1992, planted to BS 4043:1989 and BS 4428:1989. All works generally, to comply with the written Soft Landscape Specification.
Topsoil incorporated into planting beds to be gently mounded towards the centre of each bed to allow for settlement.
On completion of planting the whole area of the shrub bed shall be mulched with 75mm consolidated thickness of medium textured decorative grade natural pine bark having first been prepared in accordance with the specification.
Free standing hedges shall have a 3 strand galvanised wire and tanalised softwood timber post fence, to BS 1722 Part 3:2000, erected along a line between the two rows of hedge plants.
All existing trees and hedges to be protected in accordance with BS6857:2012 for the duration of the construction period.

NOTE: DO NOT SCALE FROM DRAWING

Legend

- Existing trees to be retained and protected during construction
- Proposed tree planting within soft landscaping. See detail on sheet
- Proposed tree planting within hard landscaping. See detail on dwg. 12
- Proposed specimen shrub planting
- Proposed hedge planting to be planted in a double staggered row 50cm apart and at 50cm centres in each row. To be maintained at 1m height
- Proposed shrub planting to receive 75mm bark mulch after planting operations
- Proposed native shrub mix to be planted in species groups of 5-7
- Proposed grass areas to receive good quality amenity grass turves laid in line with good horticultural practice
- Proposed grassland areas to be seeded with WFG20 species rich lawn mixture (from Germinal Seeds Amenity or similar and approved)
- Root barrier - Reroot 2000 from Green Blue Urban or similar and approved
- Cut lines

ACD Ecology
Arboriculture
Landscape Architecture

ACD Landscape Architects & ACD Ecology
Rothbury Rail Business Centre, Grange Lane, Malmesbury, Wiltshire, SN16 0ES
Tel: 01666 825646 Fax: 01666 824654

ACD Arboriculture
Courtyard House, Mill Lane, Godalming, Surrey, GU7 1EY
Tel: 01483 425714 Fax: 01428 641090

ACD Horticulture
12 Southgate, Weymouth, Dorset, DT9 3JG
Tel: 01305 392300

www.acdlandscape.co.uk

RECEIVED
HOMES

scheme: Havant Retail Park
Bedhampton
client: Linden Homes
drawing: Landscape Proposals
date: April 2014
scale: 1:200@A1
drawing no: LIN19187 11
drawn: AK checked: AW

Copyright of ACD Landscape Architects Ltd. All rights described in Chapter IV of the Copyright, Designs and Patents Act 1988 have been generally assigned. 2013. Copyright of this plan remains with ACD until all fees have been paid in full.