NOTES:


Dimensions to be checked on site before commencing work. Any discrepancies shall be reported to the architect immediately.

Do not scale from these drawings except for planning purposes.


Use figured dimensions only.

Where applicable this drawing is to be read in conjunction with other consultants' drawings.


All drawings to be read in conjunction with specification and all other drawings including structural engineer and mechanical and electrical drawings / specification

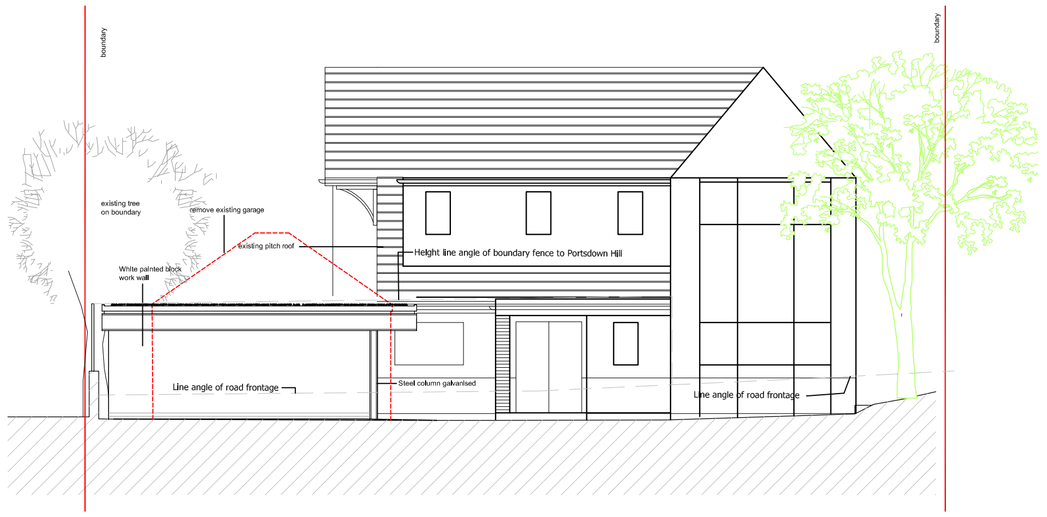


North, Elevation at 1:100

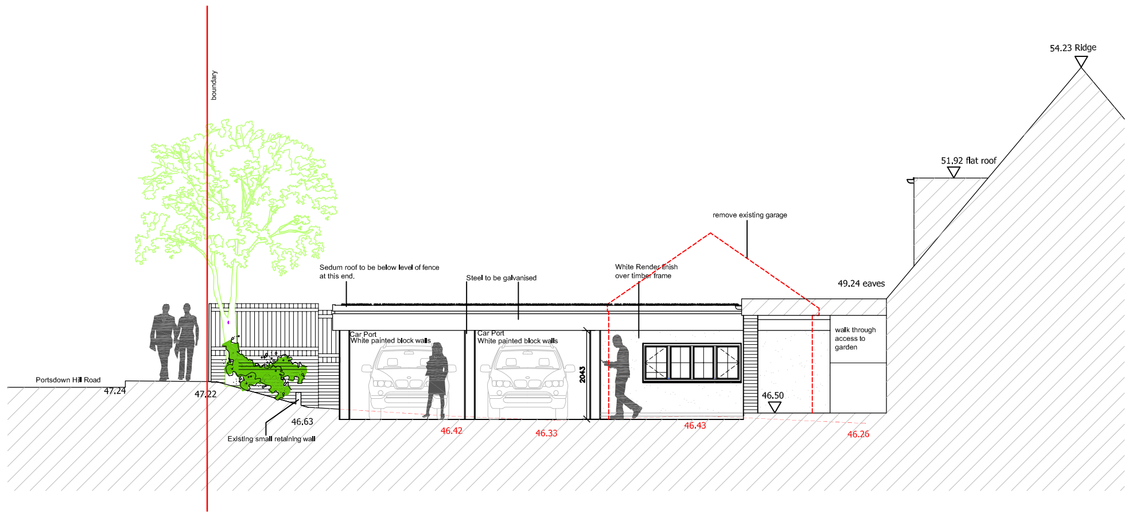

West, (car entrance) Elevation at 1:100

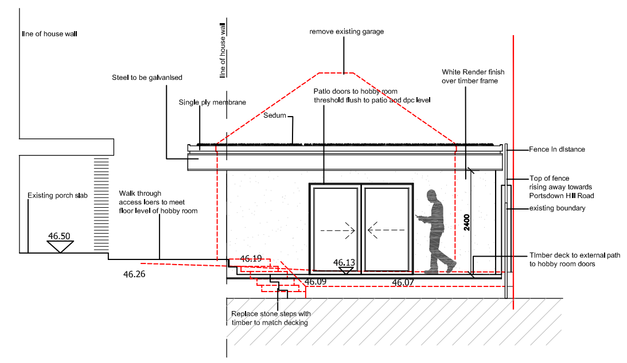


South, (entrance) Elevation at 1:100

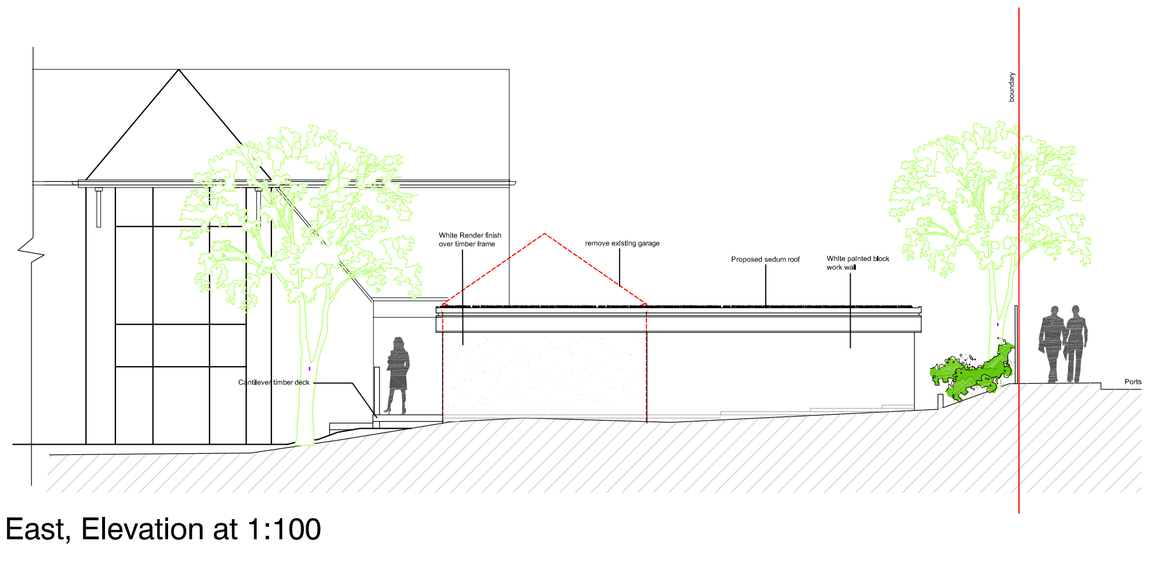

East, Elevation at 1:100



East Street Elevation from Glebe Park Avenue at 1:100

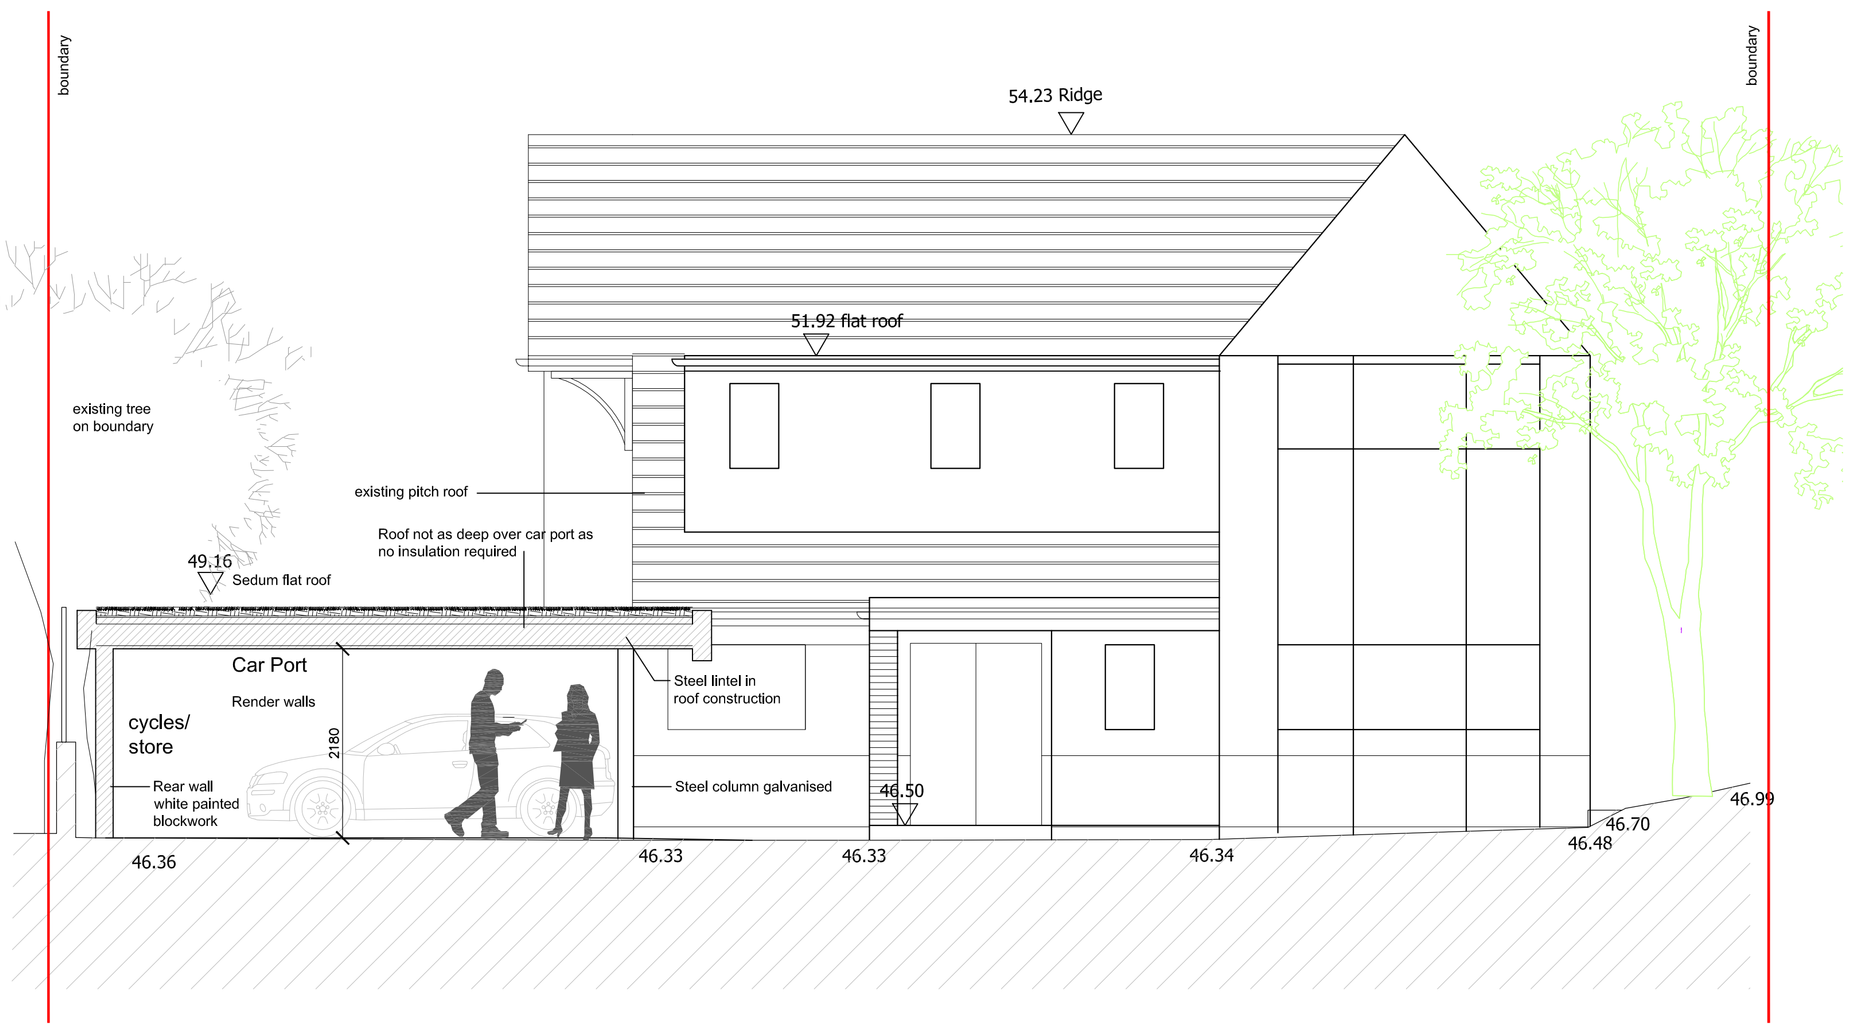

Proposed Section A_A at 1:50

Elevations 1:100 @ A1

1 0 1 2 3 4 5 6 7 8 9m

1:100

Elevations 1:50 @ A1

1 0 1 2 3 4 5m

1:50

REV	DATE	AMENDMENT	DRAWN
A	14.05.14	Revised for Planning	KJL

hd architects

Helyer Davies Architects Ltd
1 The Old Flour Mill,
Emsworth, PO10 7BT
01243 370 715

www.hdarchitects.co.uk mail@hdarchitects.co.uk

CLIENT
Mr & Mrs Lamonbys

PROJECT
House number 27 at Portsdown Hill Road
Havant
PO9 3JU

DRAWING	SCALE
Planning Drawings	
Proposed Elevations	1:100
Propsoed Section	1:50

DATE February 2014	DRAWN KJL
DRAWING NUMBER	REVISION
13-188_04	A