


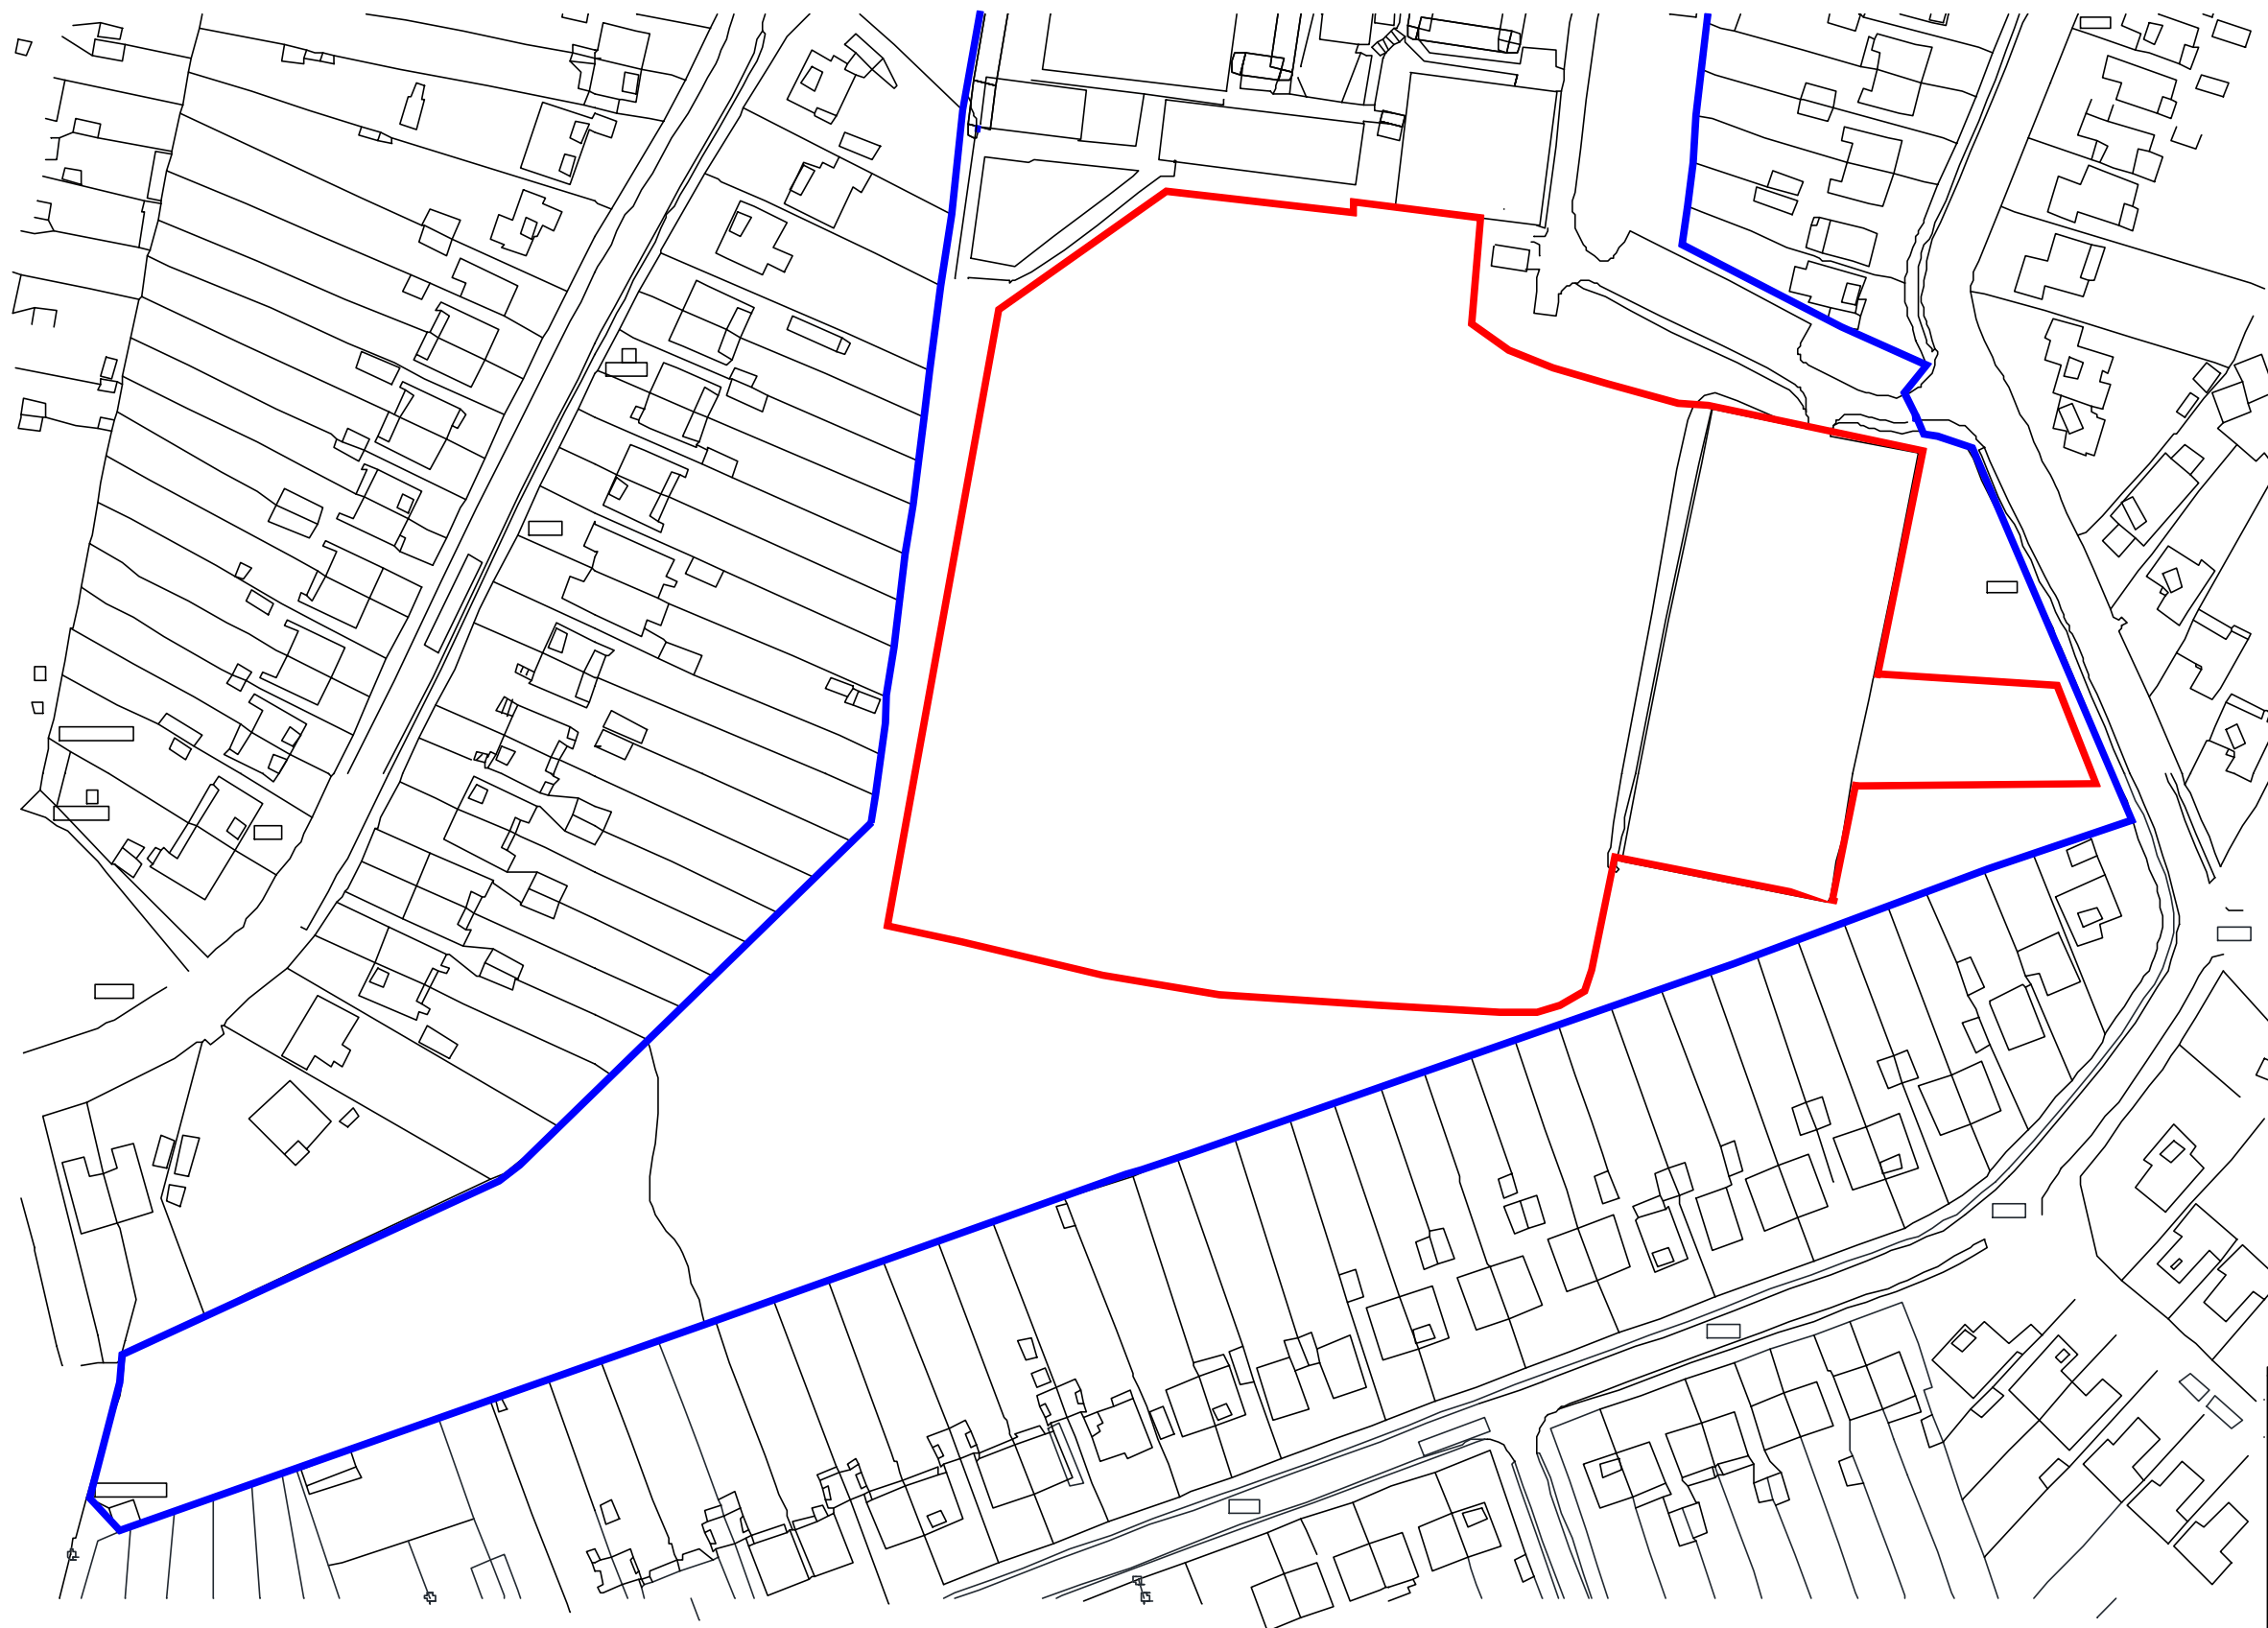

SCHOOL SITE BOUNDARY
AREA OF WORKS



**PROPOSED DEVELOPMENT OF SPORTSFIELD
AT PURBROOK PARK SCHOOL**

BOUNDARY PLAN

Scale	Date	Drawing No.	Rev.
1:1250 @ A3	April 2014	PPS/01	A

Plan Prepared by:
Richard MacGregor
Sports Ground Design Limited
Sandhill Cottage
Husthwaite
York YO61 4PQ

Tel: 01347 868 536