


5

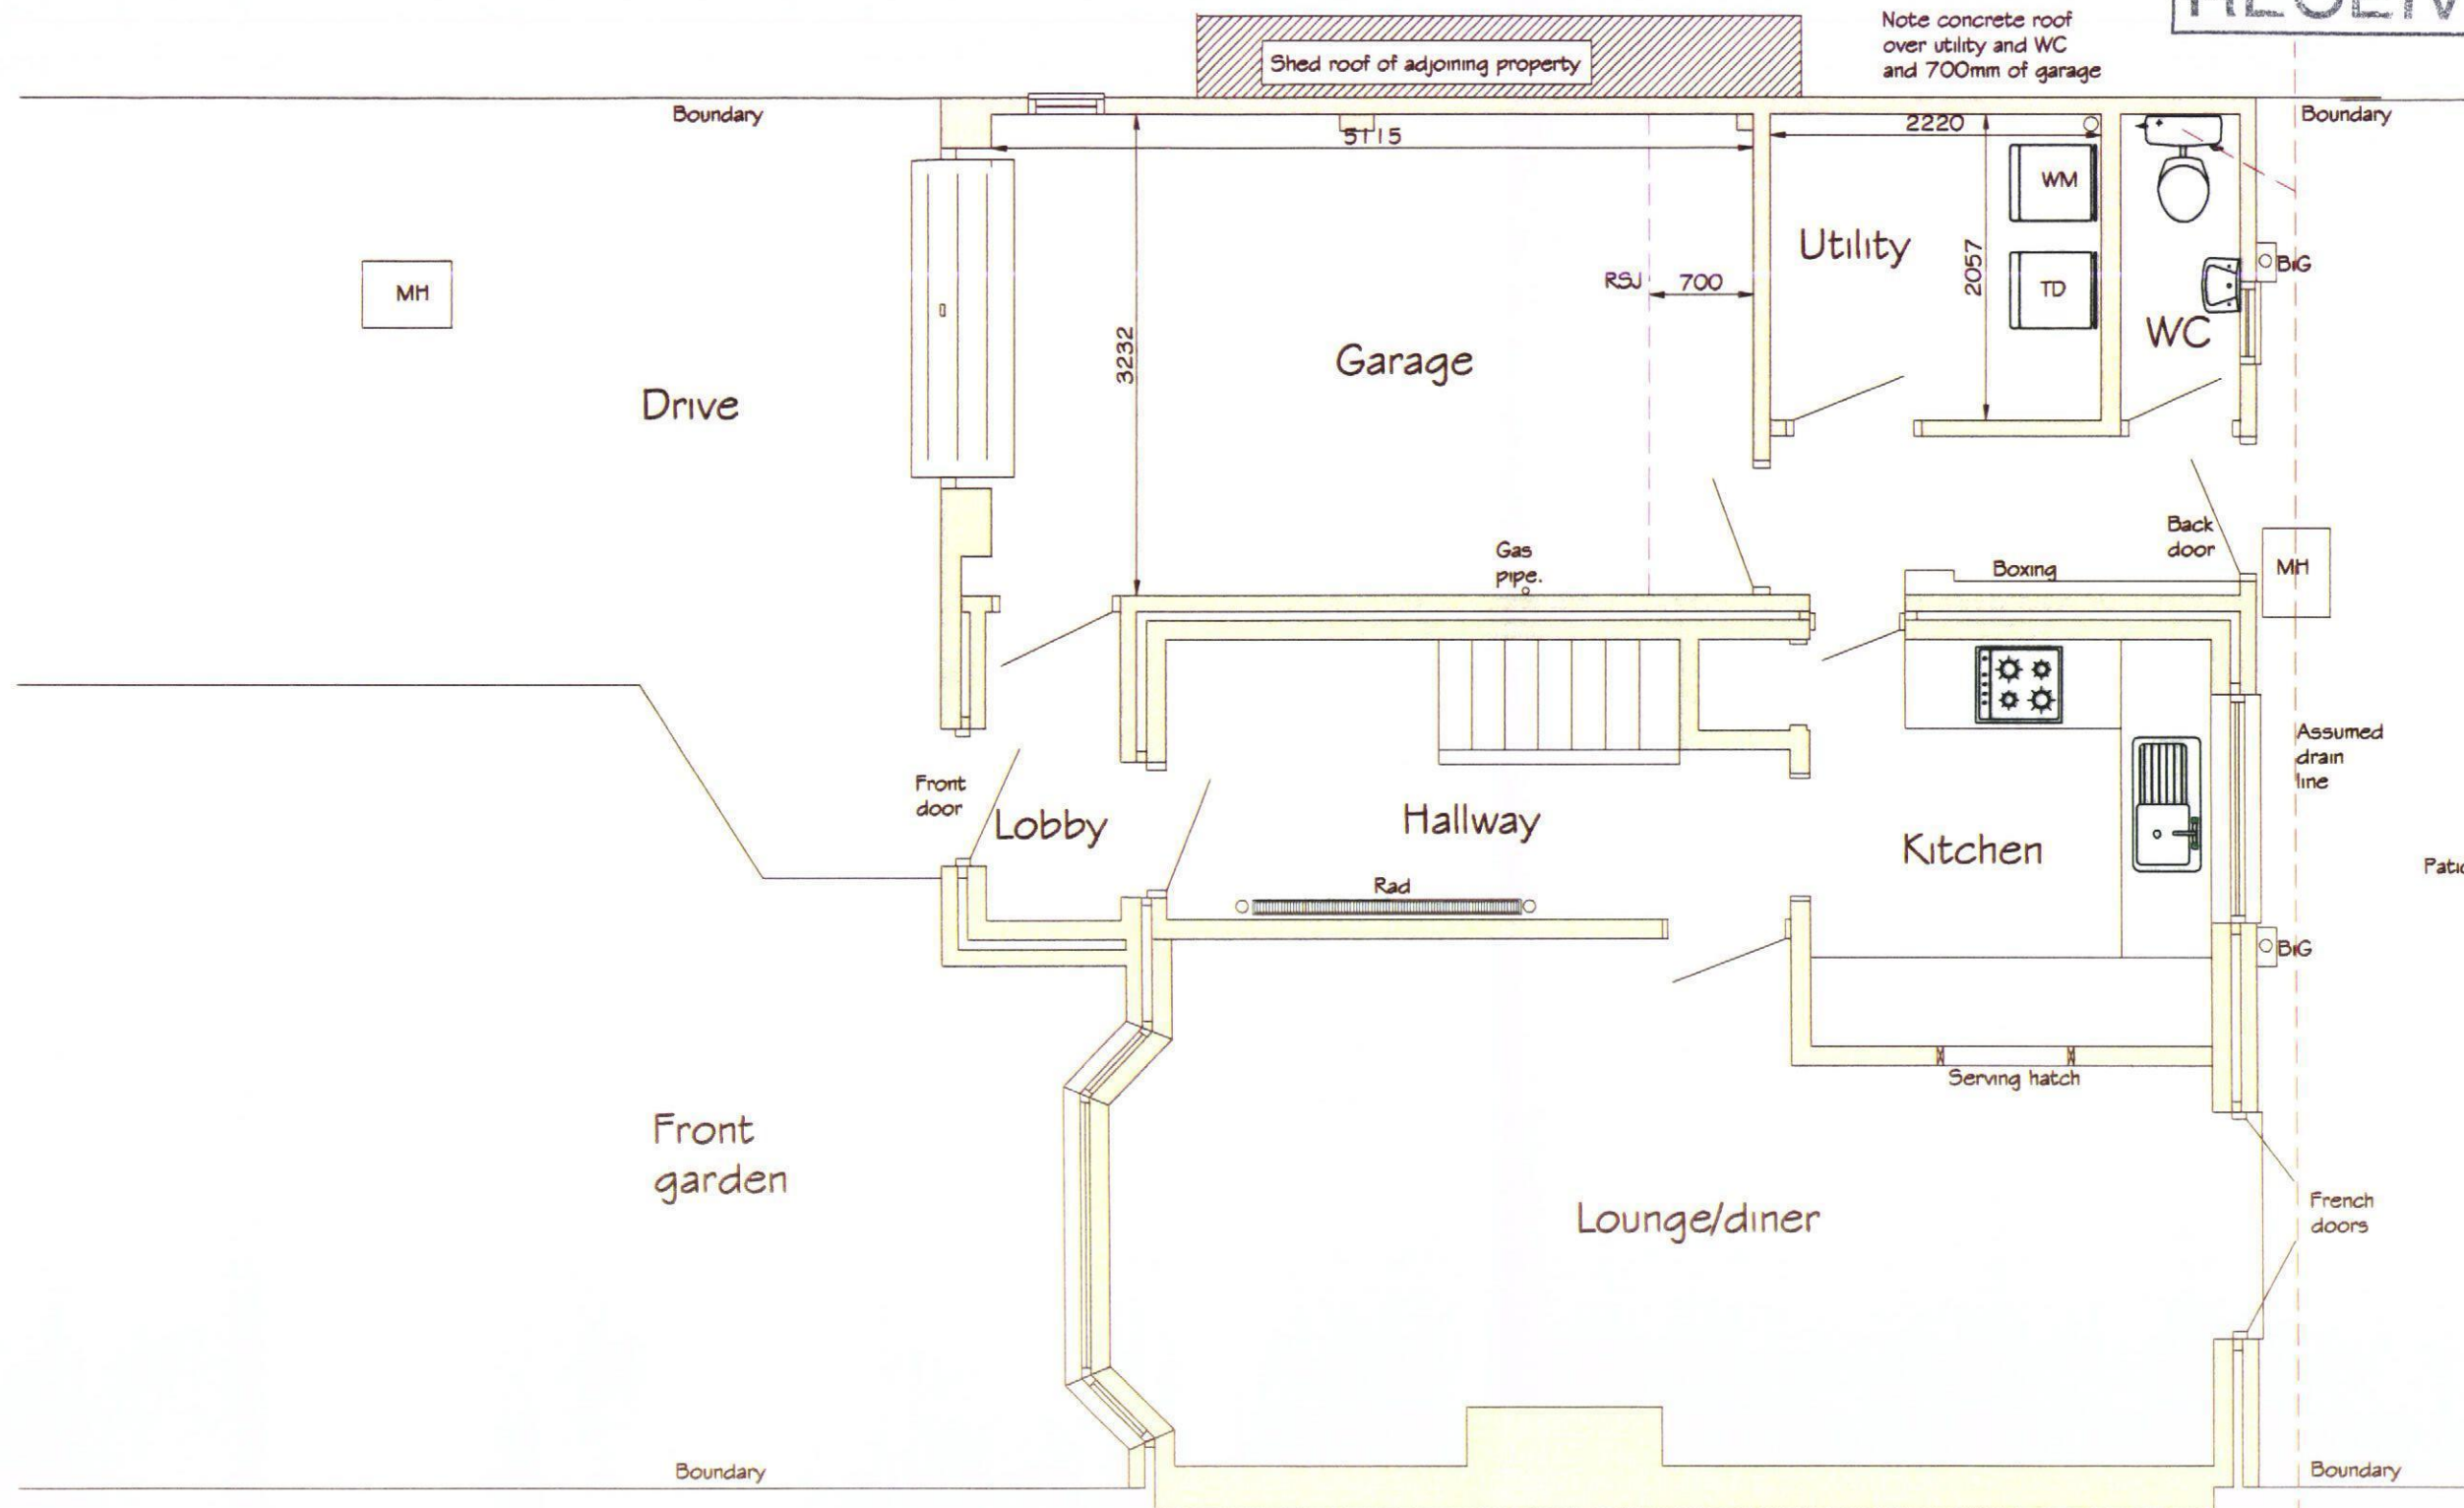

PRELIMINARY

I / We agree that this drawing correctly represents the necessary and appropriate works to be carried out under the Disabled Facilities Grant

signed _____ date _____
Client / Occupational Therapist / SCC Case Officer
delete as appropriate

rev	date	description

Client	Mr. Andrew Wozniak		
Address	8 Lewis Rd Emsworth PO10 7RP		
Project	Form a GF Bedroom with LAS		
Drawing	Existing layout.		
OT			
Scale	Date	Drawn by	
1:50@A3	17.7.2013	Brendan	
Project No.	Drawing No.	Rev.	
X	5	-	

3:\SOUTHAMPTON\CAD templates\rtouch_logo_cmyk.jpg

Home Improvement Agency
47-51 High St.
West End
Southampton
Hants
T: 07508875452