

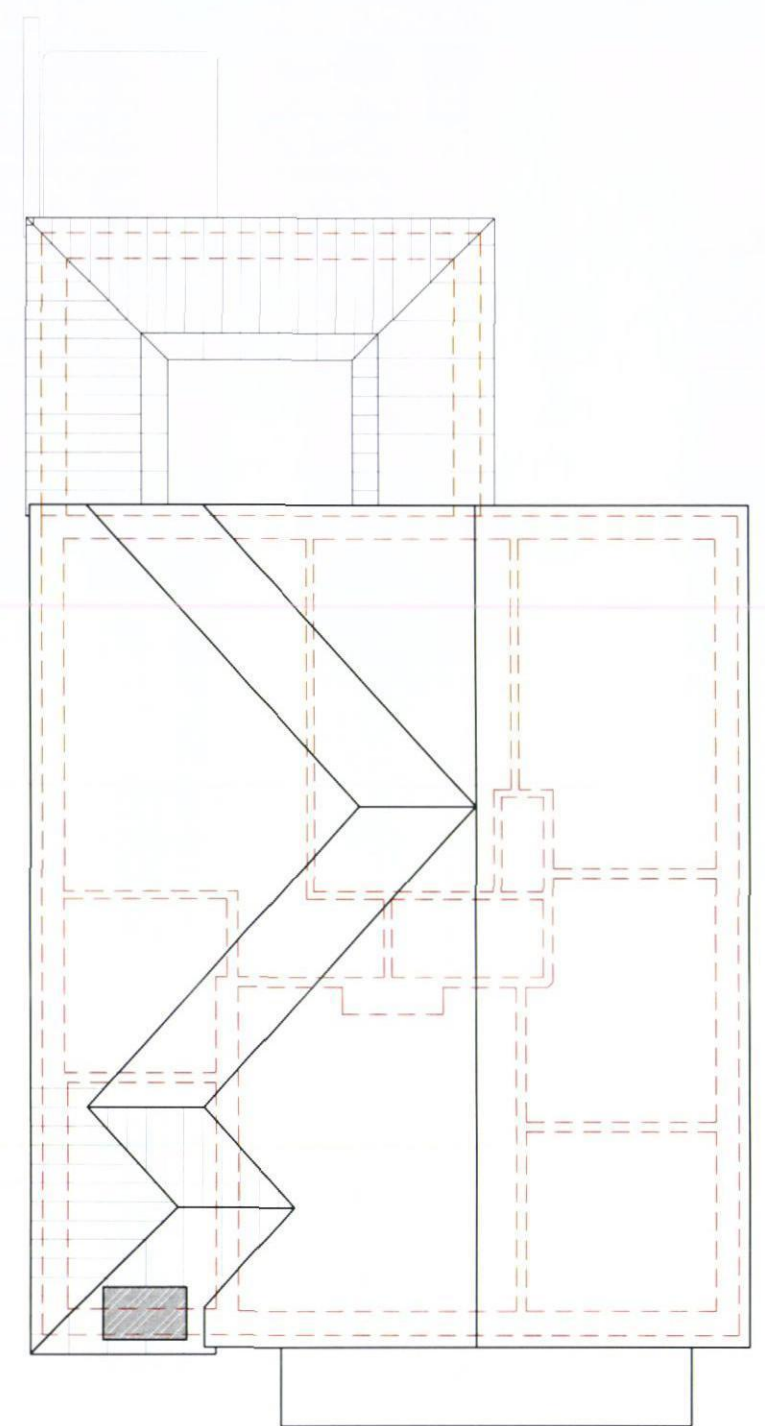


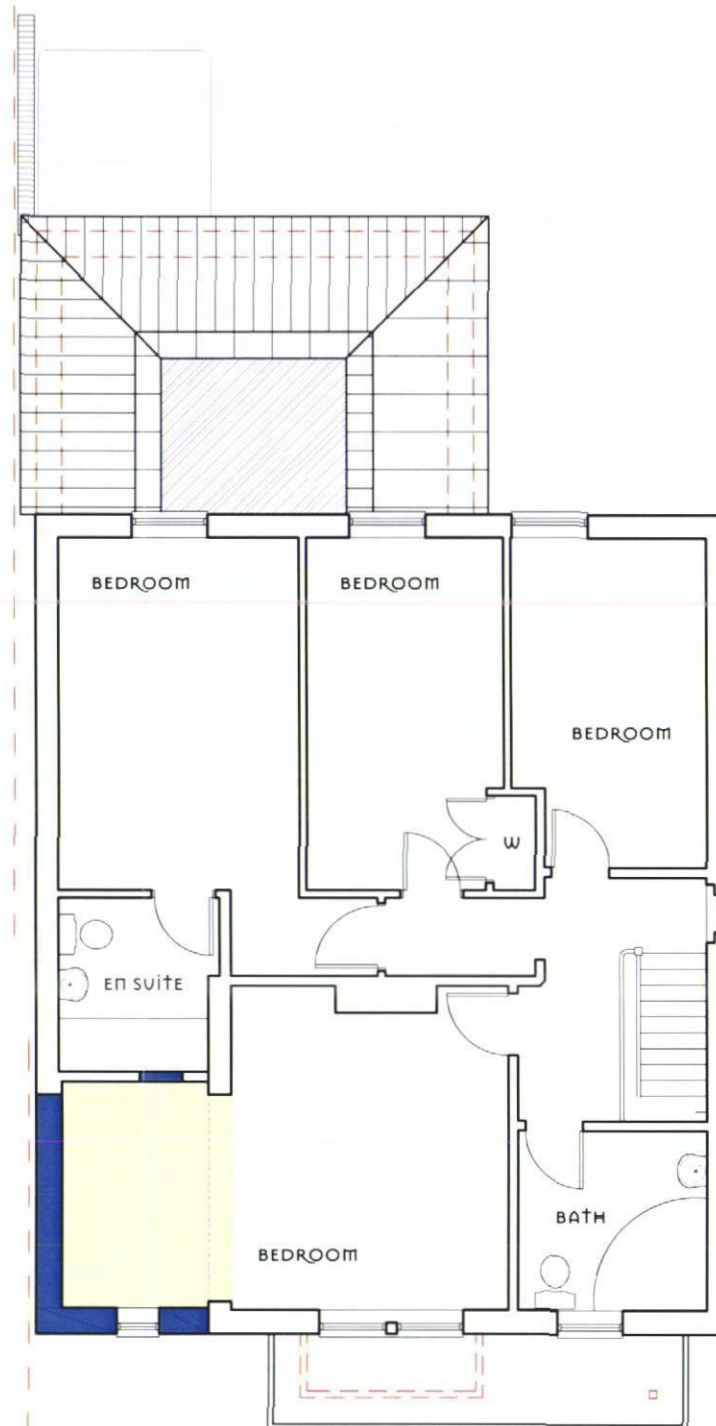

0m 5m
SCALE 1:100 @ A3

PROPOSED HOUSE EXTENSIONS & NEW GARAGE TO 51 ST LEONARDS AVENUE, HAYLING ISLAND

Drawing no. 203
SCALE 1:100

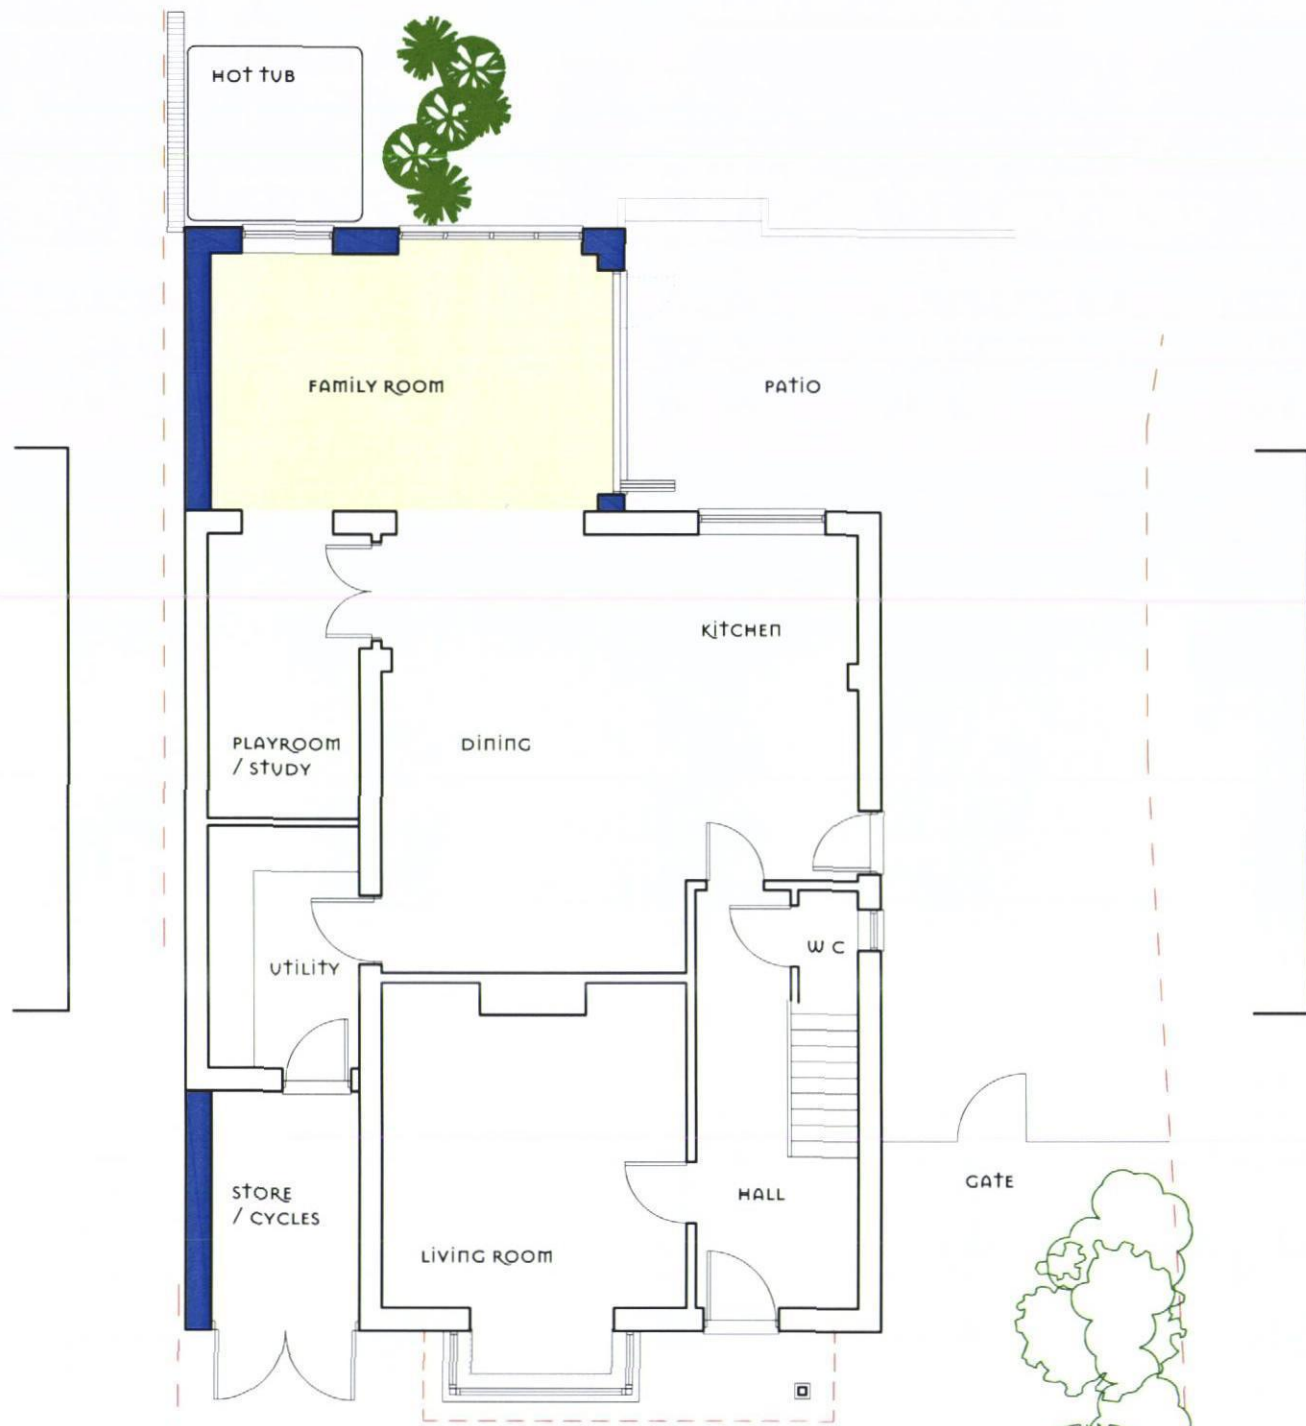