



PHYSICAL SCALE IN METERS @ 1:100


NOTES:
This drawing has been produced solely for PLANNING/DESIGN.
Do not Scale from this Drawing except for planning purposes.
This drawing is the copyright of MF Designs Ltd.

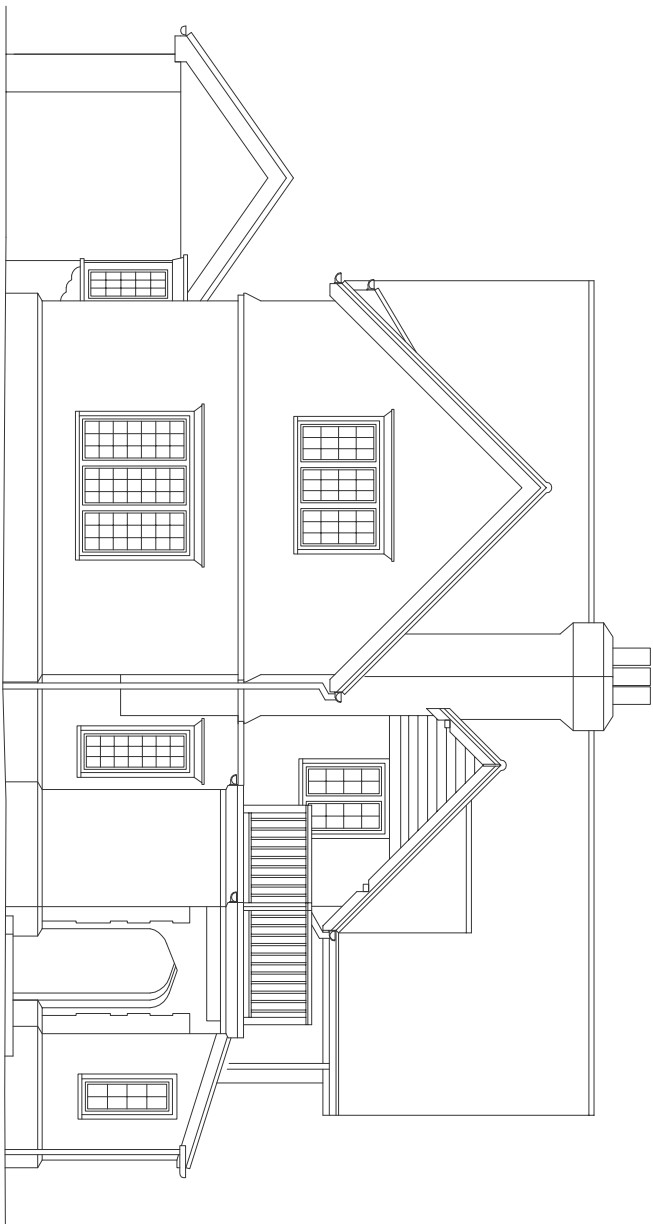


Existing West

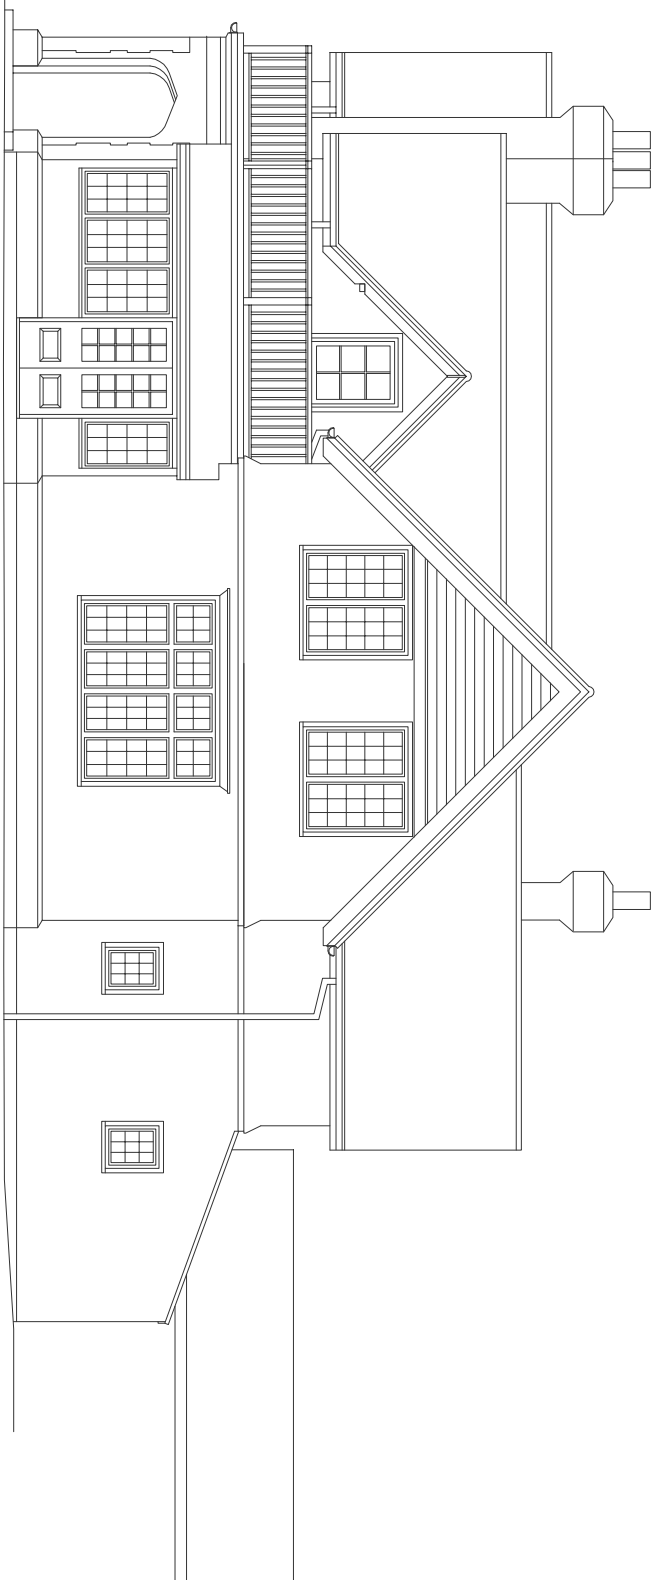

Existing South

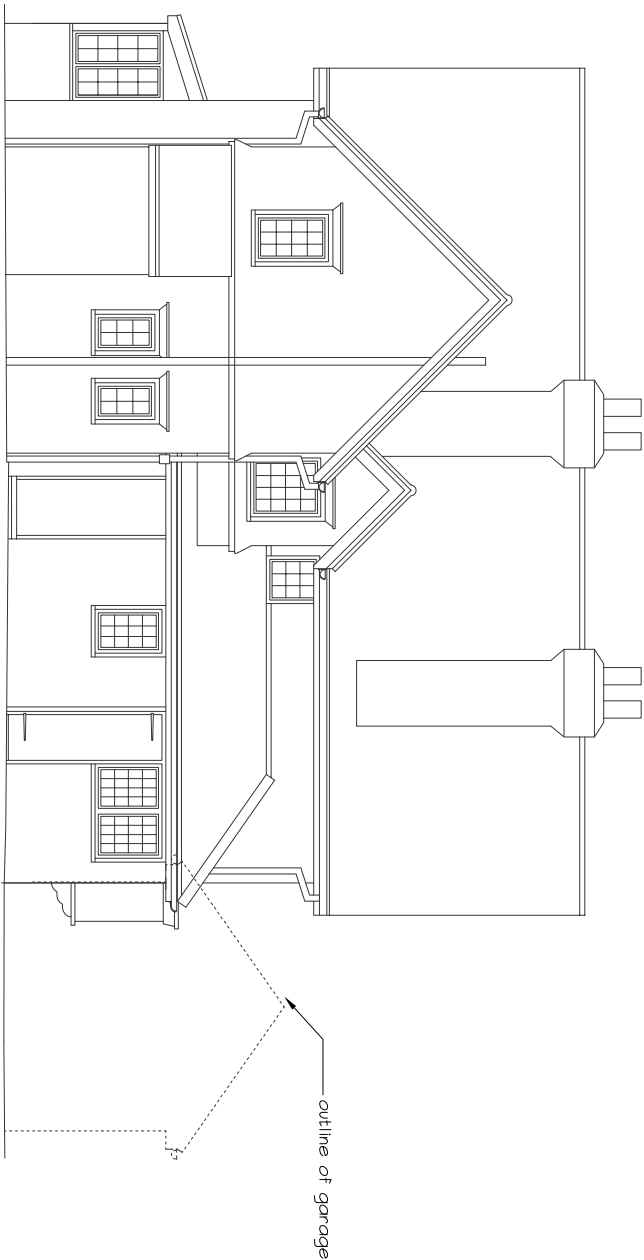

Existing East

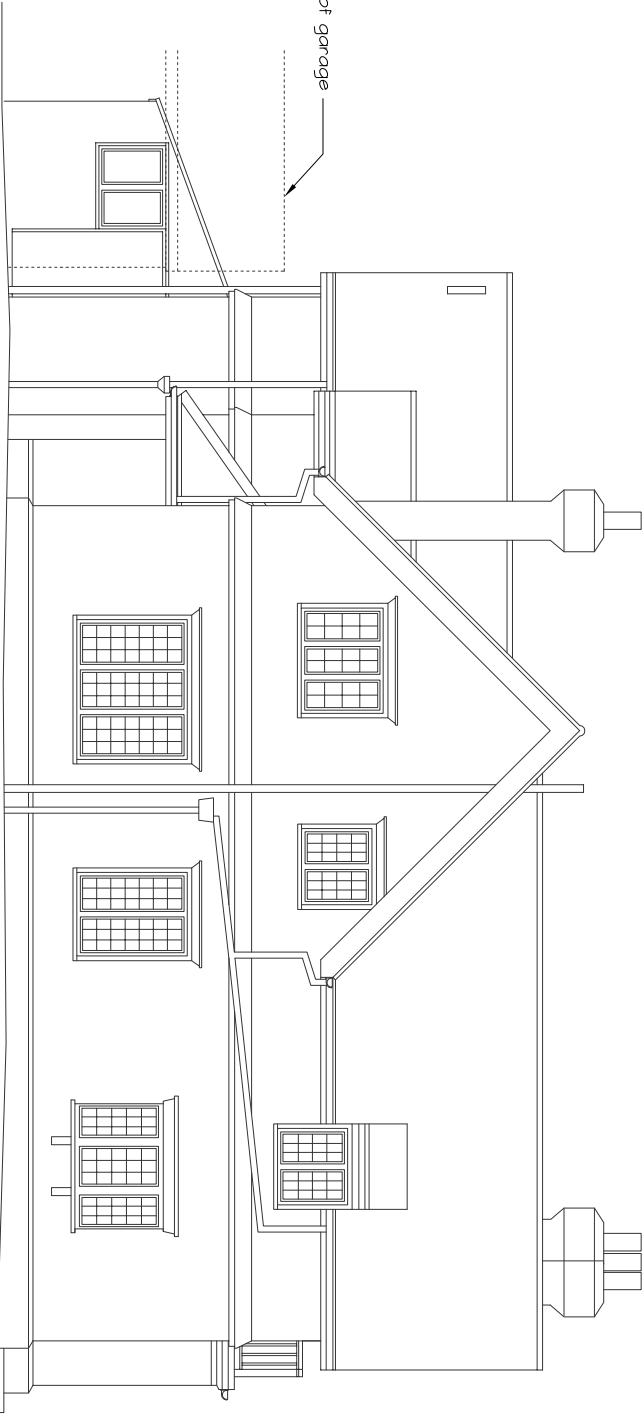

Existing North

mf designs ltd
Chartered Architects



52 King Street • Emsworth • Hampshire • PO10 7AZ
Director: Martin Farrer RIBA • Co Registration No.4507379

Uff 01243 377766
e admin@mfdesigns.org.uk

Date: July 2014
Scale: 1:100

Job No: 3101
Dwg No: 102

EXISTING ELEVATIONS - 5a Shawfield Road, Havant. PO9 2SY