


DO NOT SCALE
unless for planning purposes
use figured dimensions only

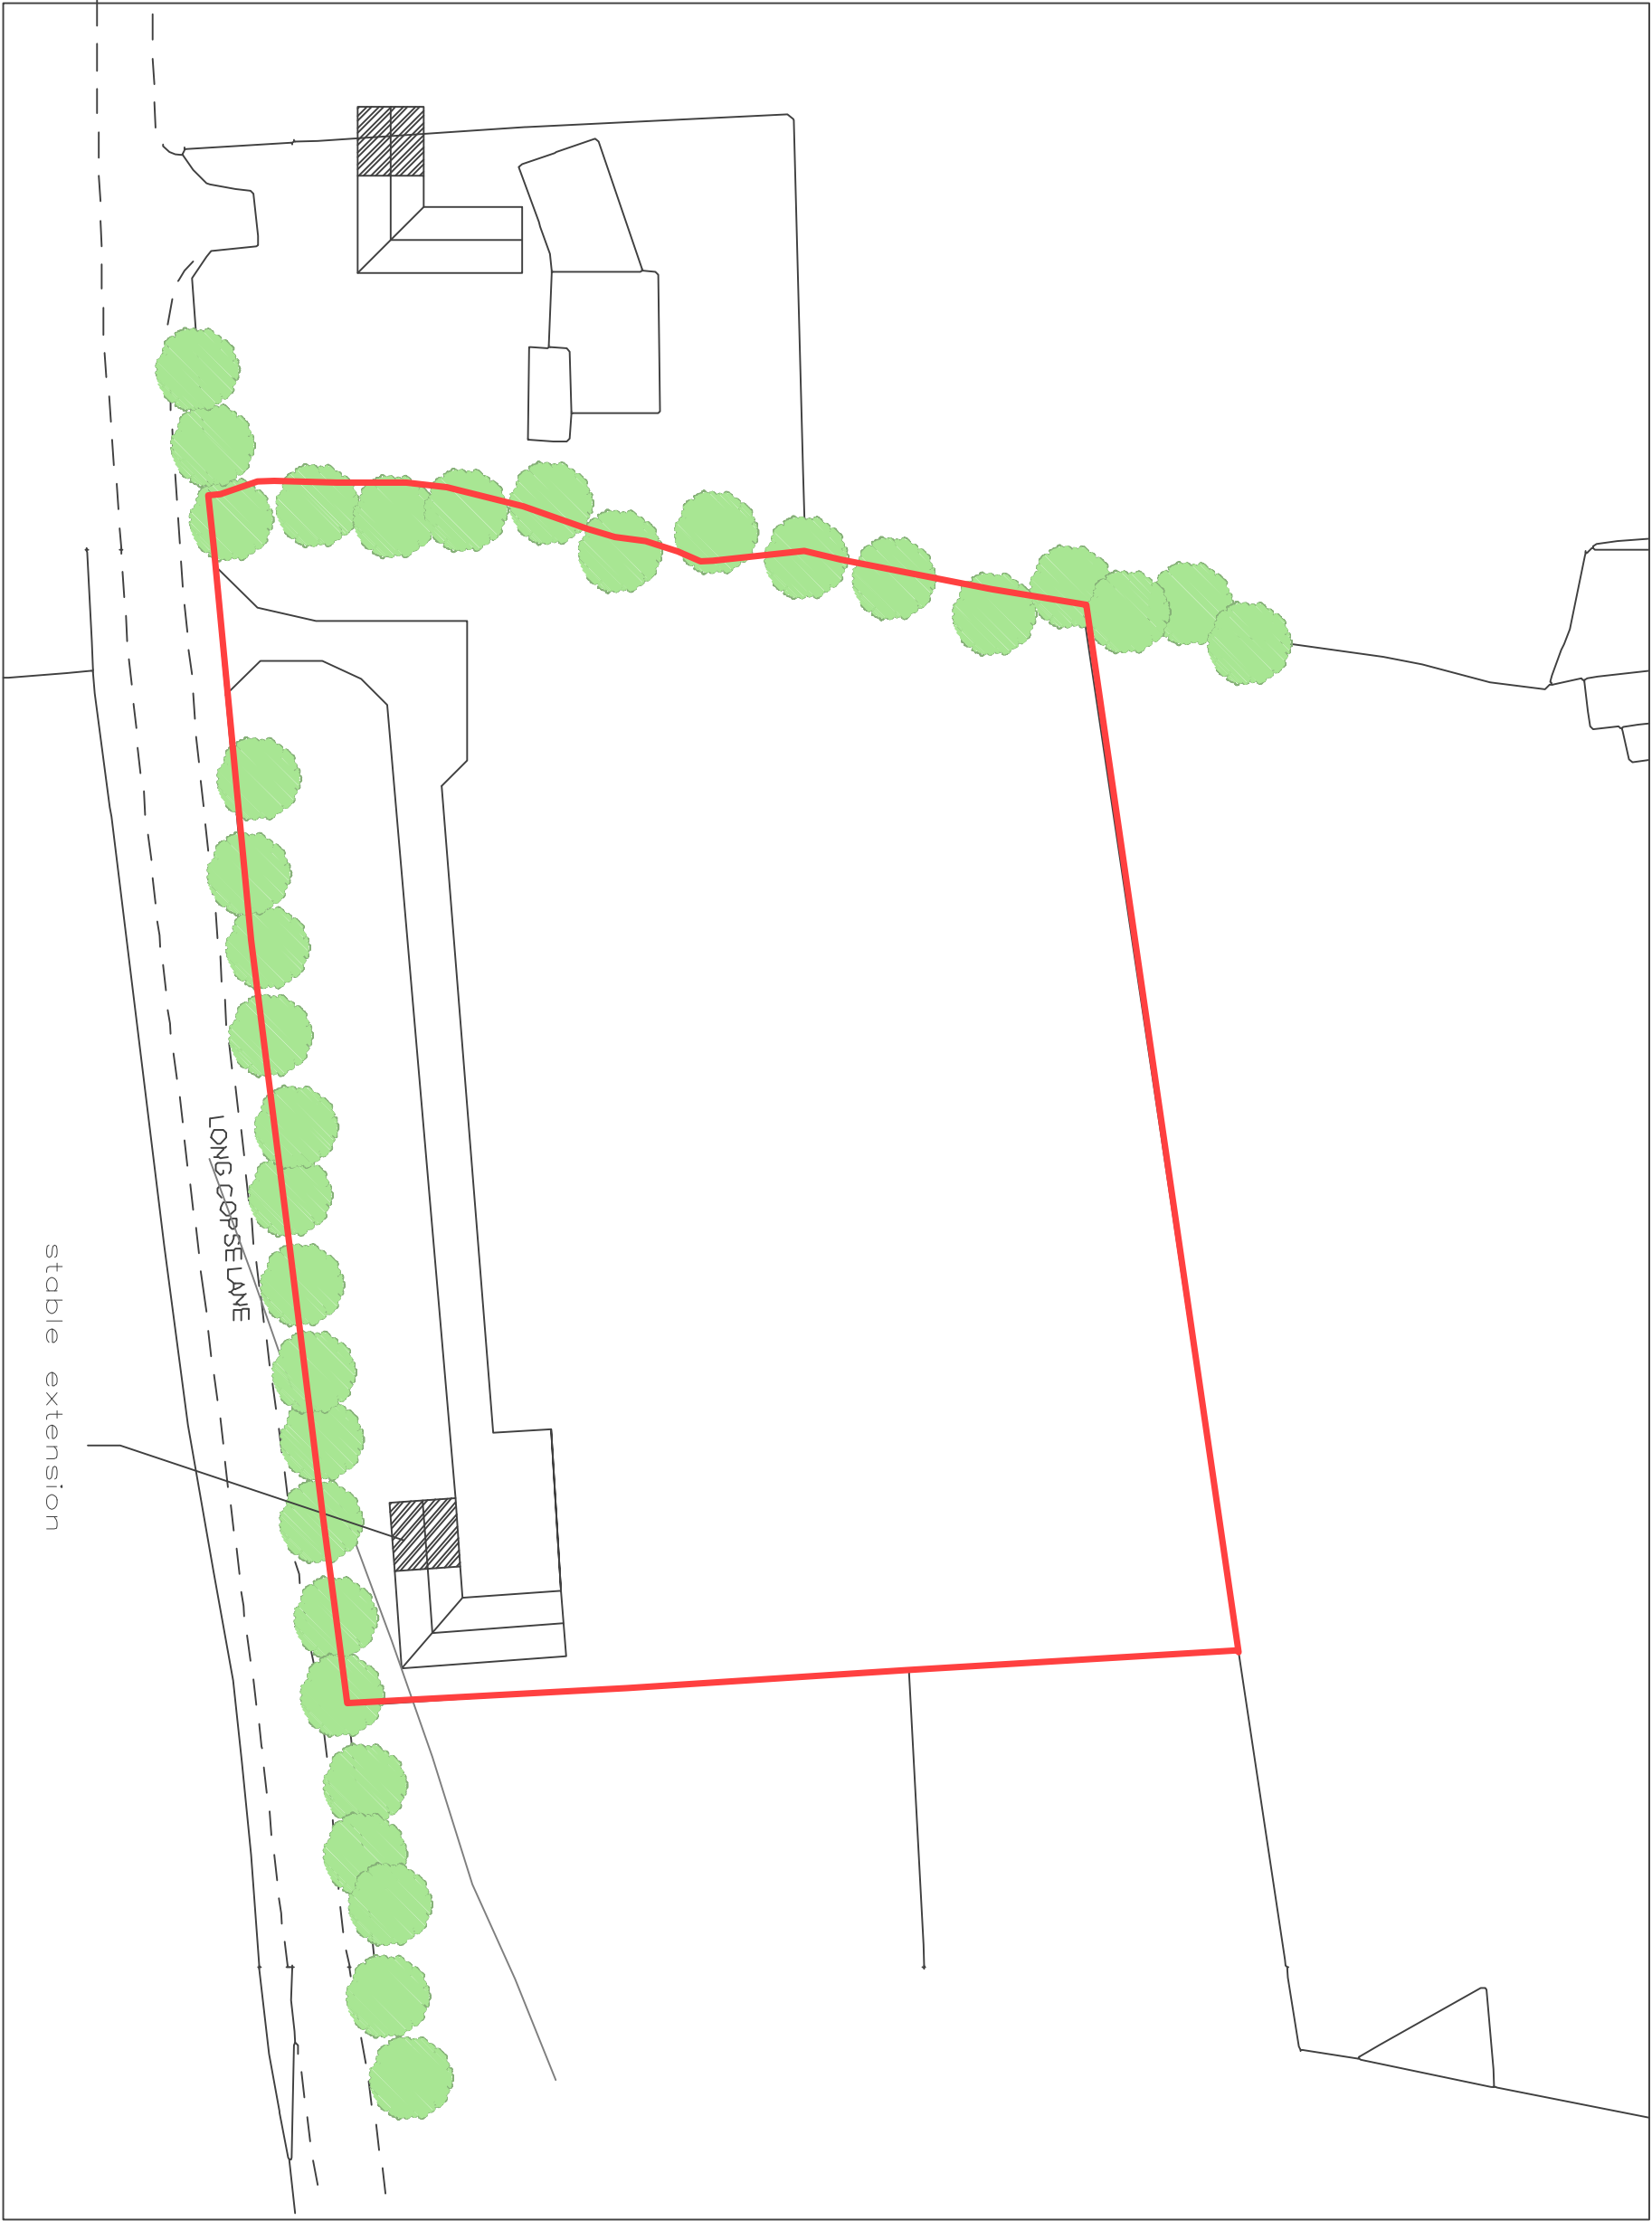

REV	DATE	NAME	REVISION

CREATIVE HERITAGE LTD
OAK FRAME DESIGN
AND CONSERVATION
OLD PONTIFRERS ROAD
150 DORSET ROAD
R14 2HF
Tel: +44 (0) 7725 023 213
Fax: +44 (0) 1243 771653
Web: www.creative-heritage.co.uk

DRAWN AT CHICHESTER OFFICE DRAWN BY BPK
SCALE 1:500@A3 DATE APR14 CHECKED BY BPK
C.A.D.

