



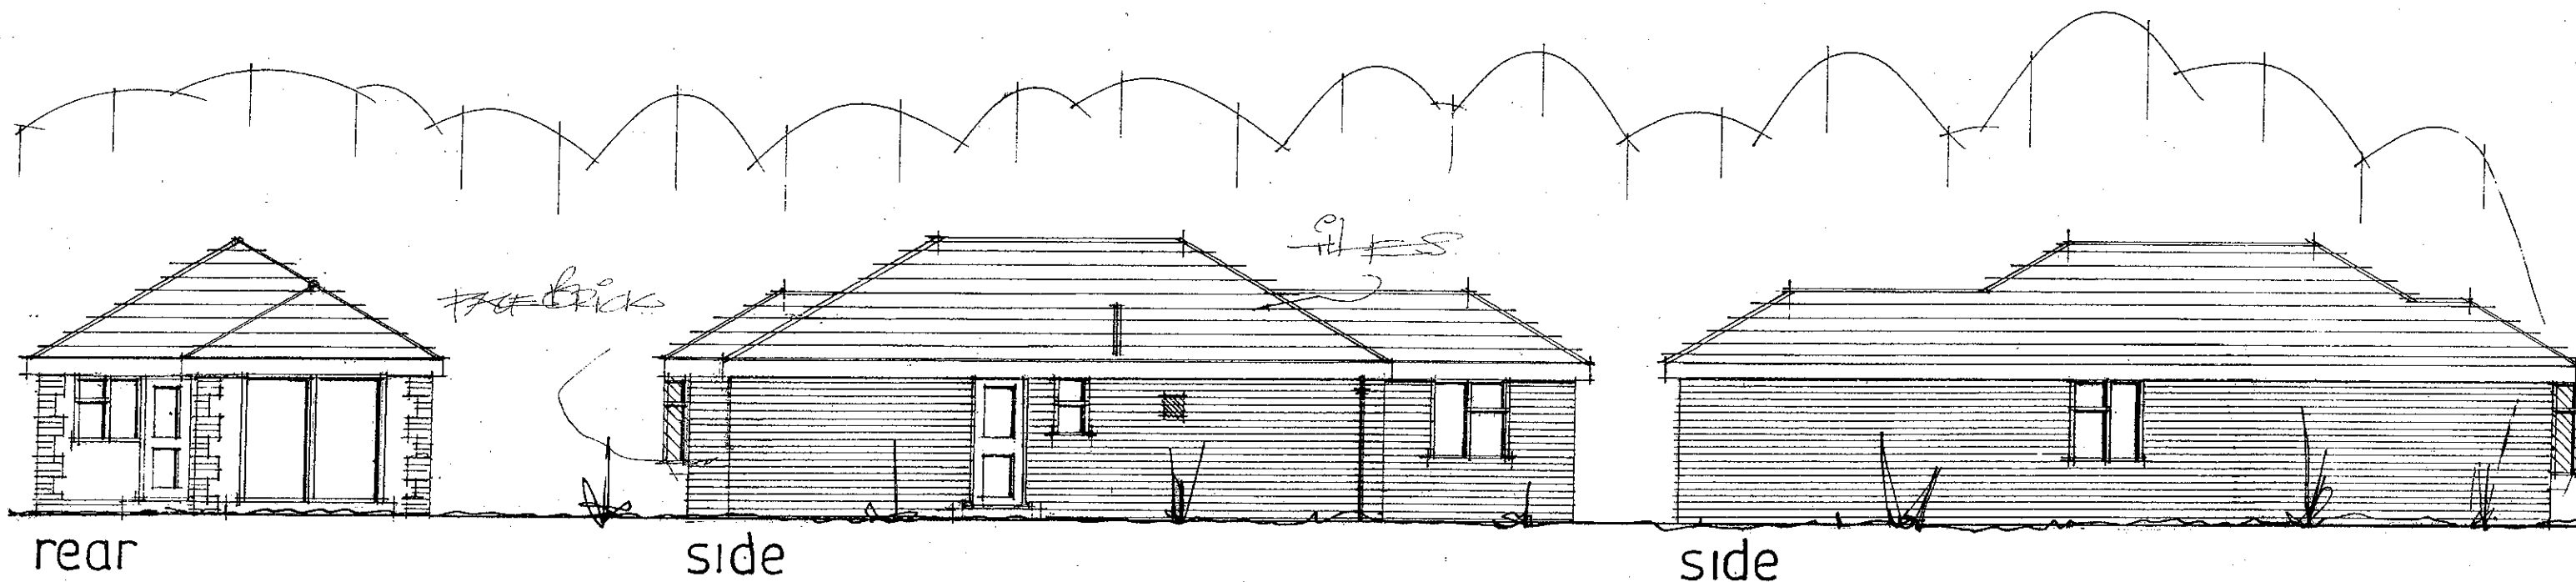

ELEVATIONS.

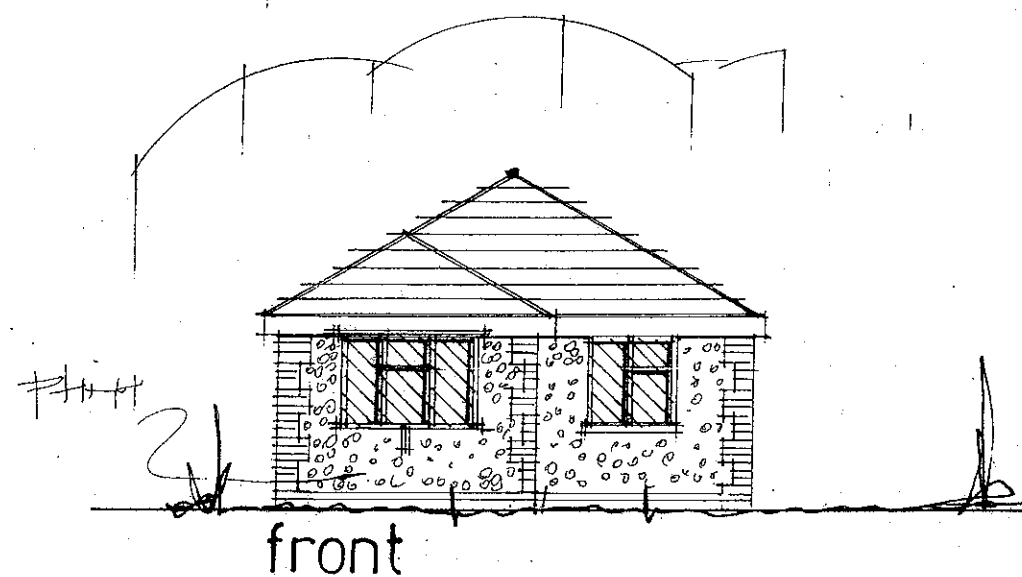

NEW THREE BEDROOM BUNGALOW 60, CREEK ROAD, HAYLING ISLAND, HANTS.

DATE AUG 2011
SCALE 1.100

PETER J. WALKER MRICS
CHARTERED SURVEYOR
182 SEAFRONT, HAYLING ISLAND, HANTS
PO11 9 AN

TEL: 02392 467571