


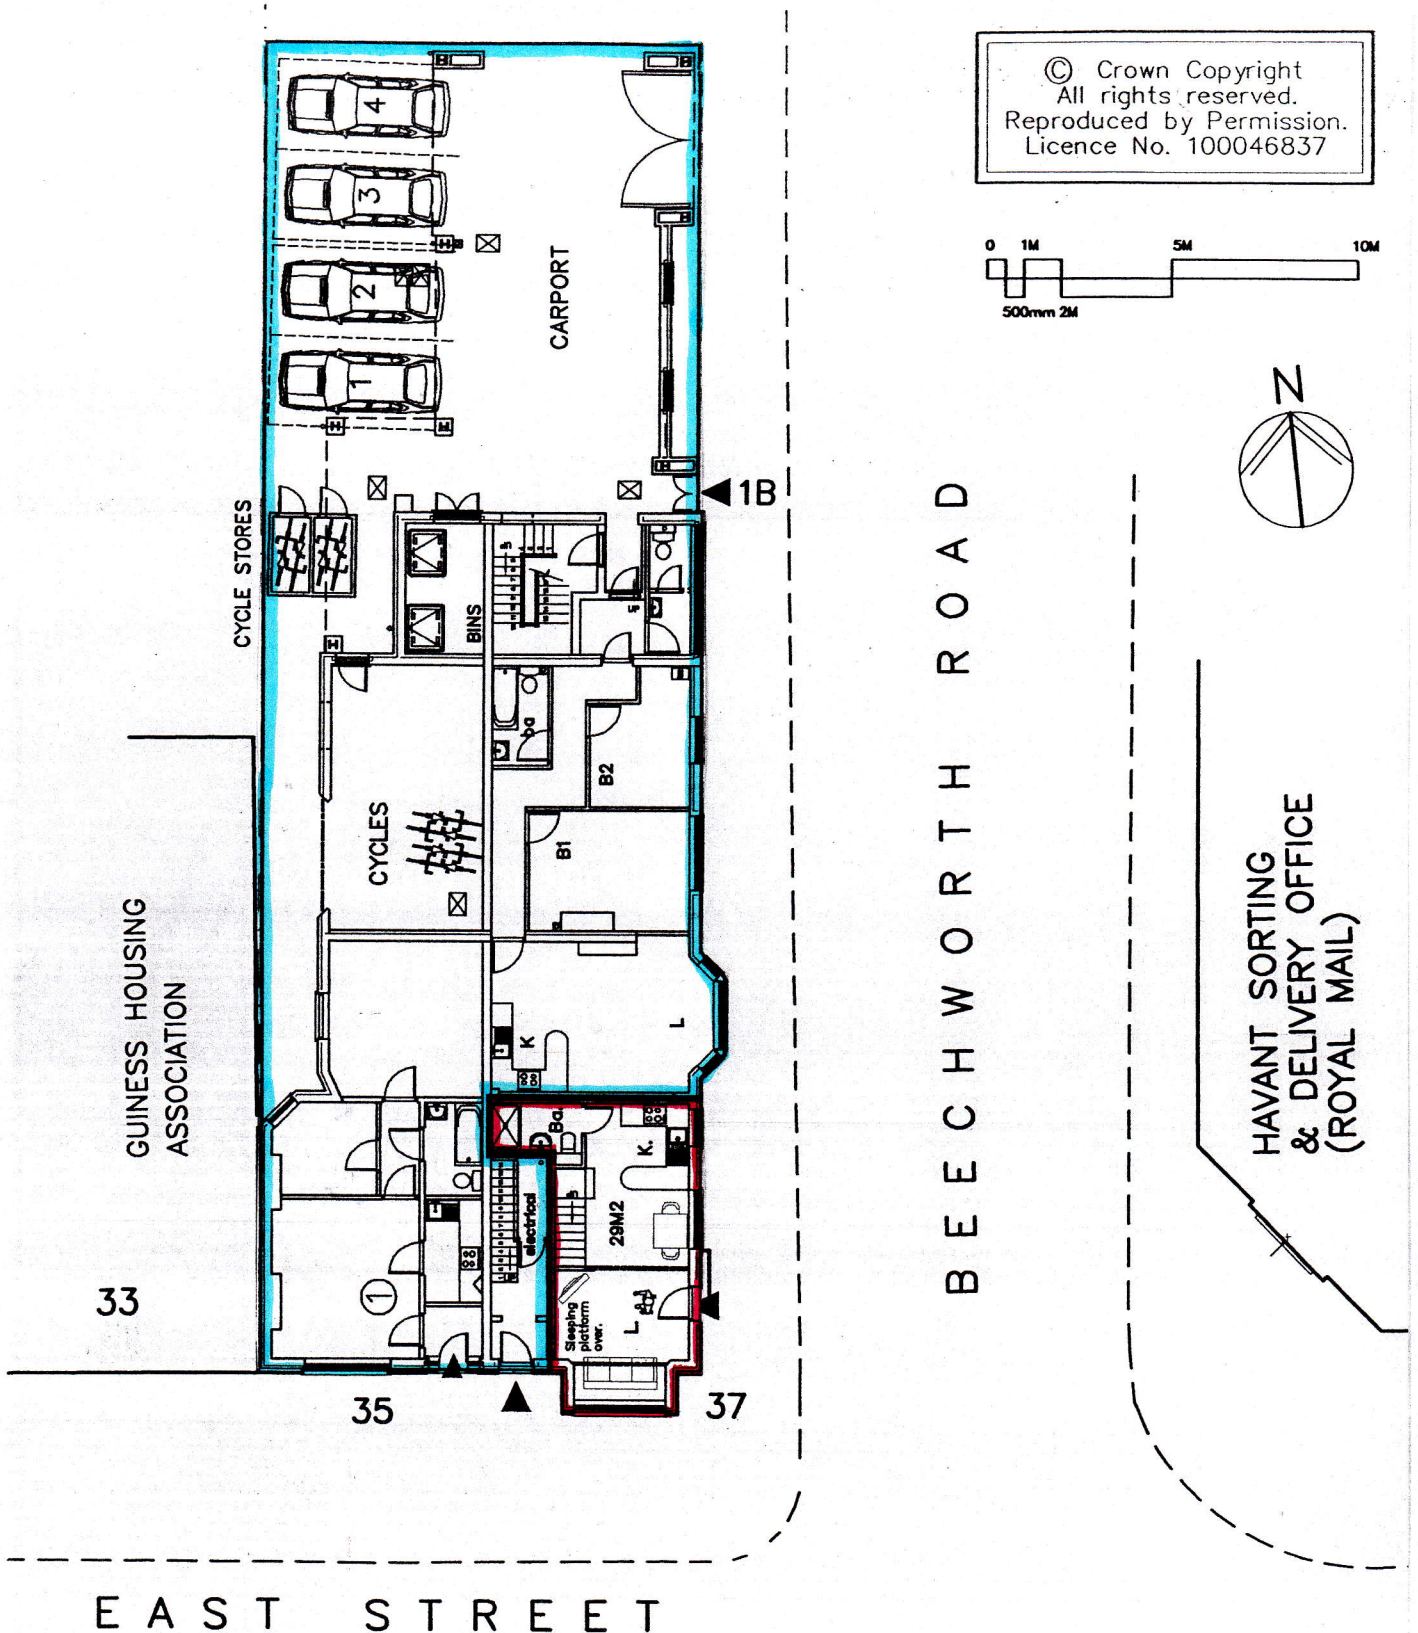

**Martin Critchley**  
Chartered Architect

7 North Street  
Havant, Hampshire, PO9 1PW  
023 92 474 919  
critchleyarchitect@hotmail.com

Job

37 EAST STREET,  
HAVANT, PO9 1AA

Job No.

0377

Title

BLOCK PLAN

Drawing No.

212

Date: 21/11/13

Scale: 1:200

Drawn: P.C.