



REAR OF 1-5, THE SALTINGS
ELEVATION.

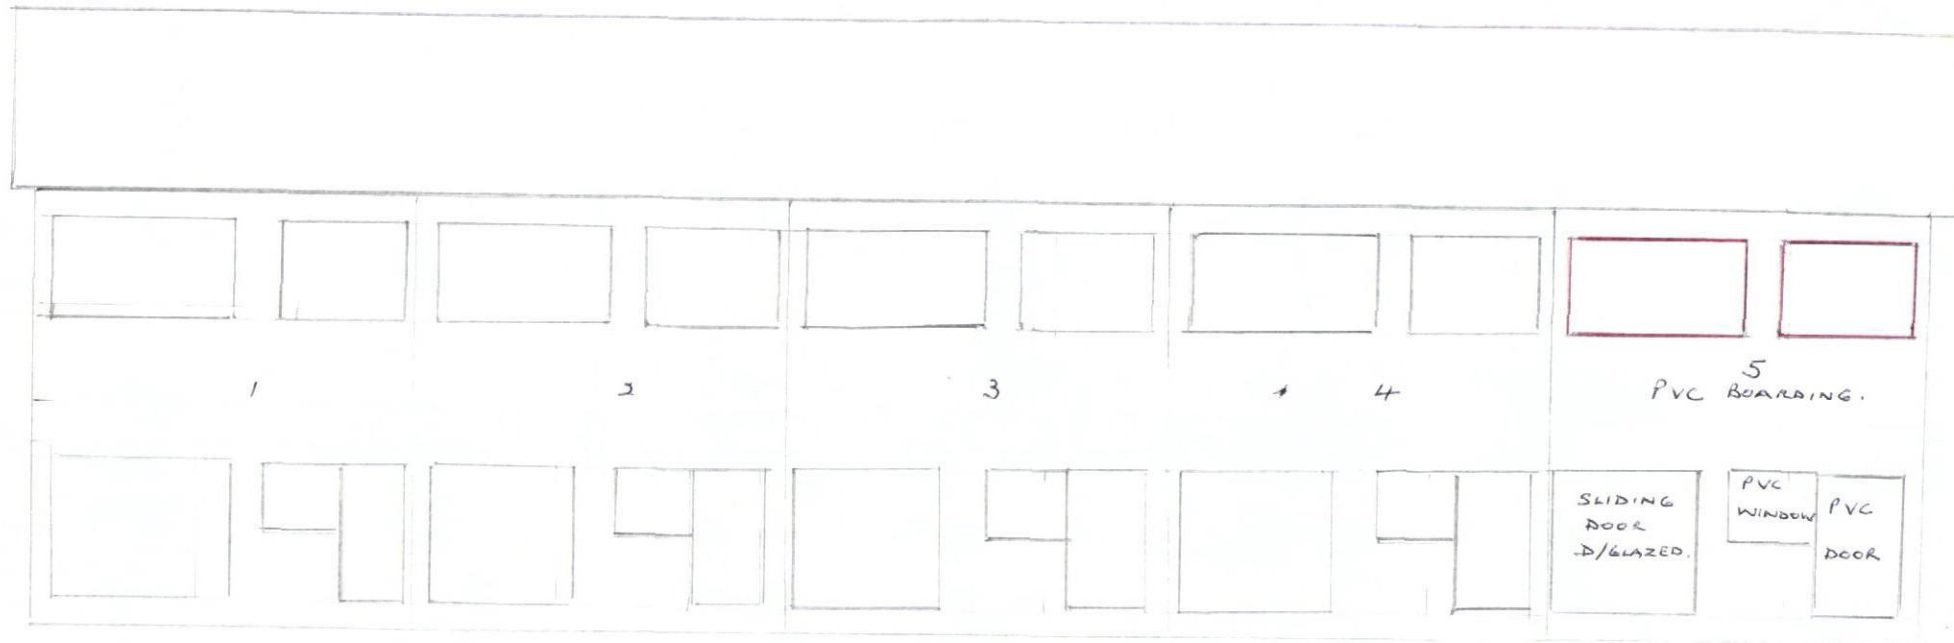

Nos 1, 2, 3, 4.
ENTIRELY D/GLAZED PVC
WITH PVC BOARDING.

WINDOWS MARKED
RED - NOT D/GLAZED.
BUT FRAMES PAINTED WHITE.

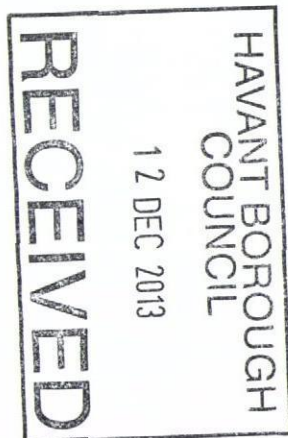

NOT TO SCALE.