


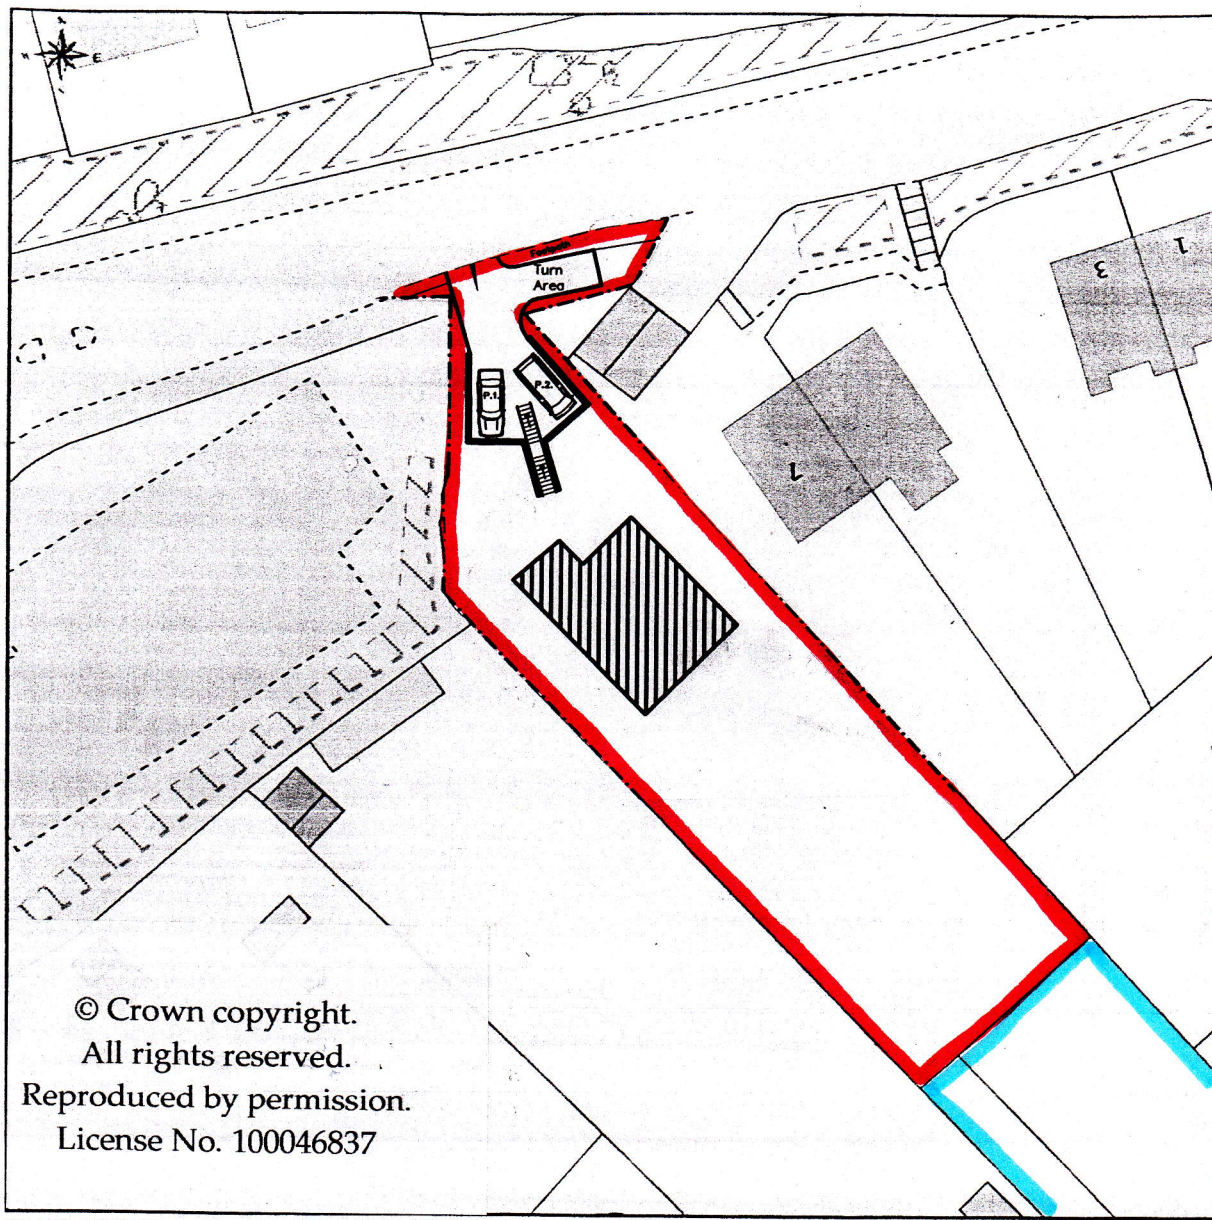

© Crown copyright.
All rights reserved.
Reproduced by permission.
License No. 100046837

This Plan includes the following Licensed Data: OS MasterMap Colour PDF Block Plan by the Ordnance Survey National Geographic Database and incorporating surveyed revision available at the date of production. Reproduction in whole or in part is prohibited without the prior permission of Ordnance Survey. The representation of a road, track or path is no evidence of a right of way. The representation of features as lines is no evidence of a property boundary. © Crown copyright and database rights 2013. Ordnance Survey 0100031673

Scale: 1:500, paper size: A4

Martin Critchley
Chartered Architect
7 North Street
Havant, Hampshire, PO9 1PW
023 92 474 919
critchleyarchitect@hotmail.com

Job

32 BEDHAMPTON HILL,
HAVANT, PO9 3JW

Job No.

1343

Title

BLOCK PLAN

Drawing No.

202

Date: 19/11/13

Scale: 1:500

Drawn: P.C.