


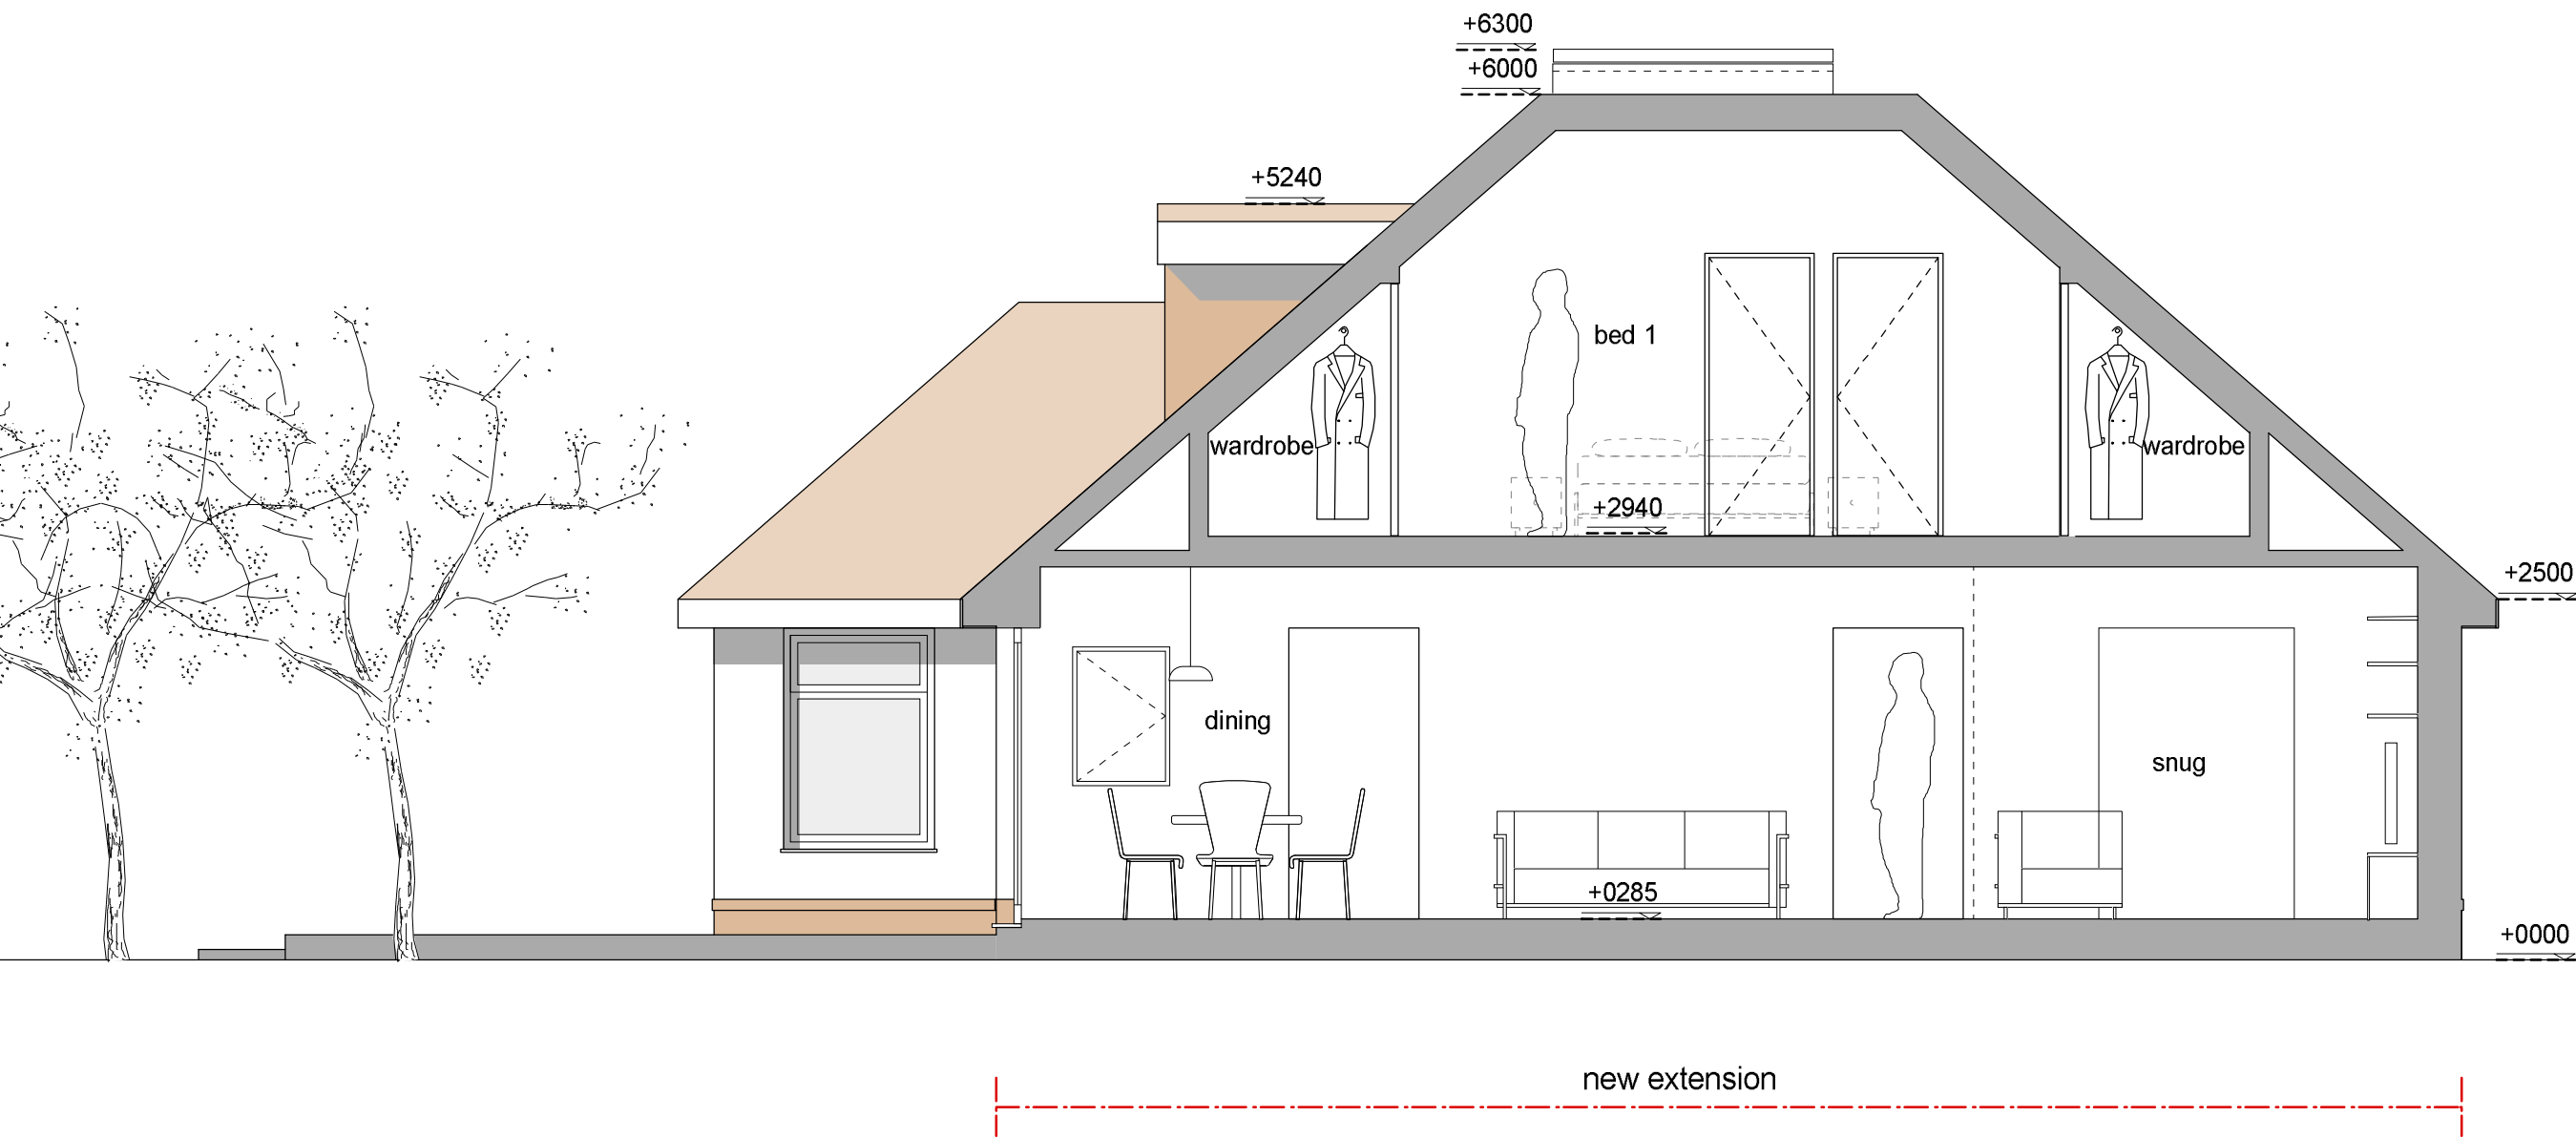

Client	Job Title	Drawing Title	Scale	Date	Drg No.	Rev.
Mr & Mrs Davies	27 St. Georges Avenue	Section CC - Proposed	1:50 @A3	September 2013	PL P 032	-