




Proposed South Elevation - Units 1-6 1:100

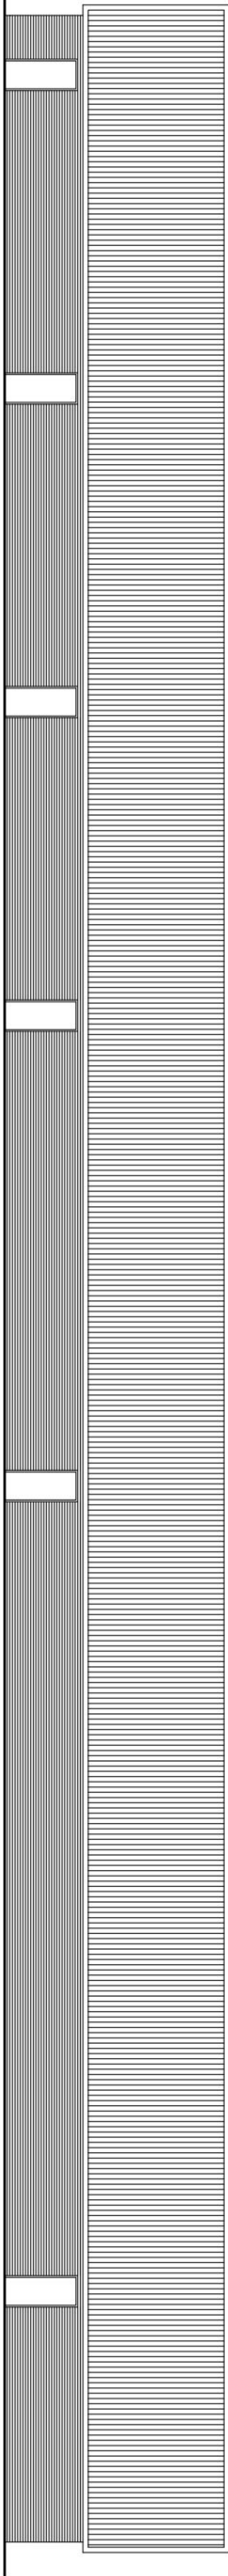


Proposed North Elevation - Units 1-6 1:100

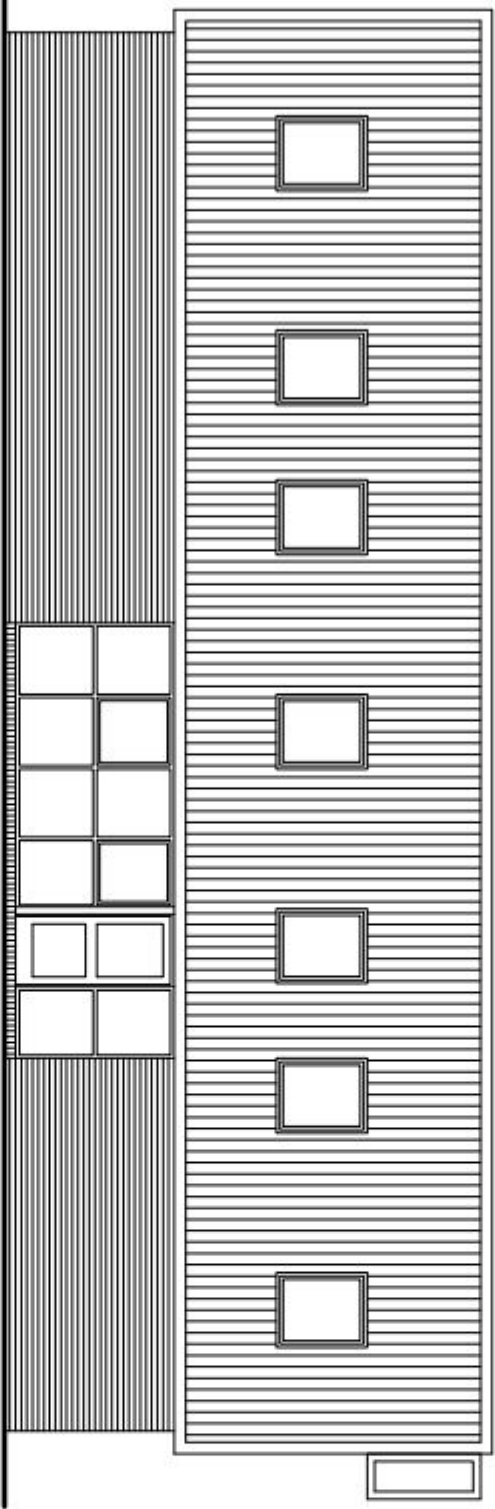


Proposed West Elevation - Unit 1 1:100

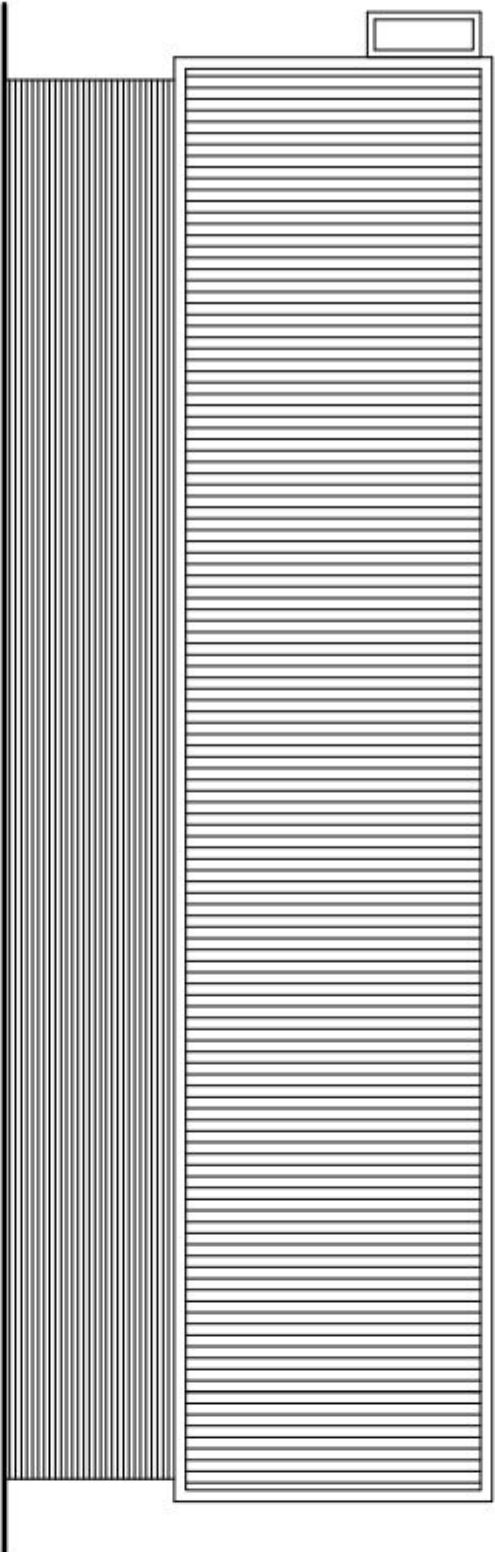


Proposed East Elevation - Unit 6 1:100

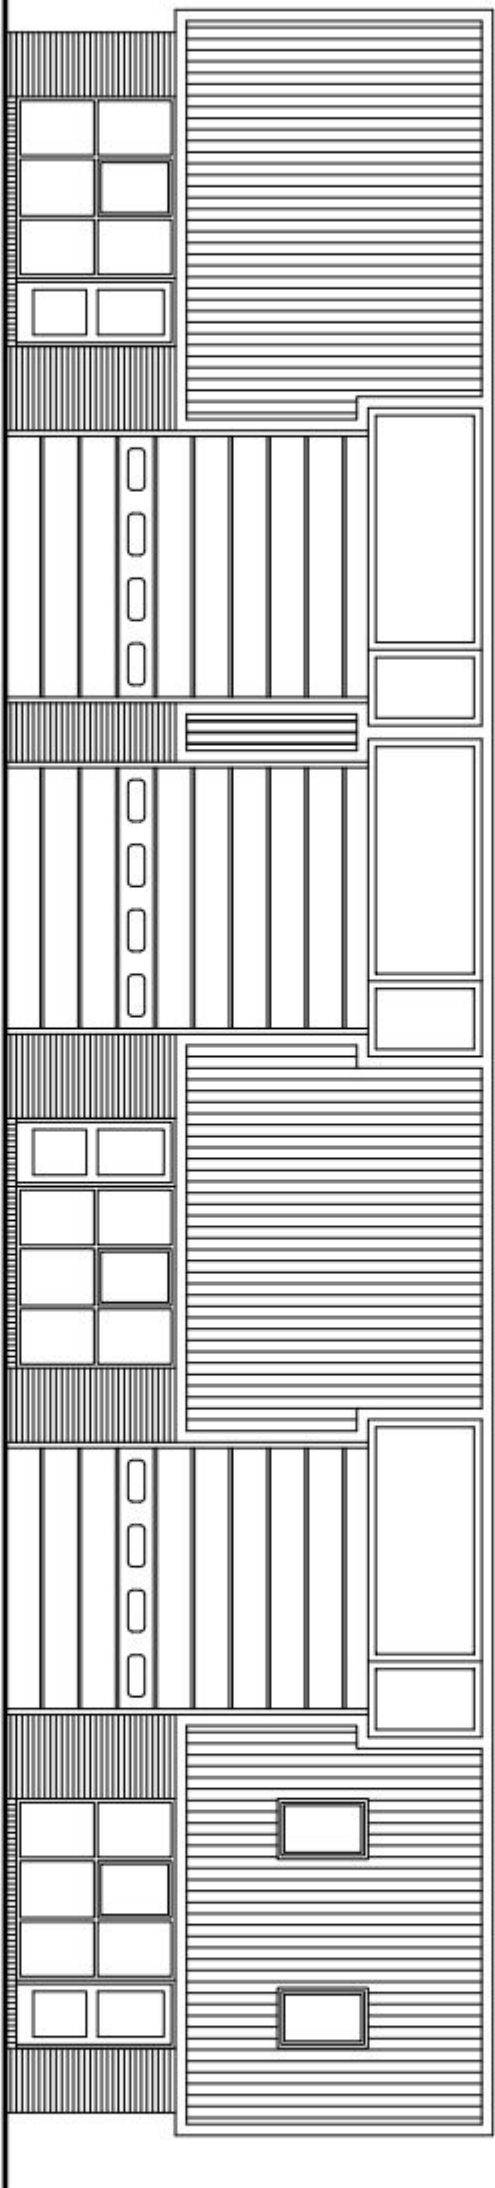


Proposed West Elevation - Units 7-9 1:100

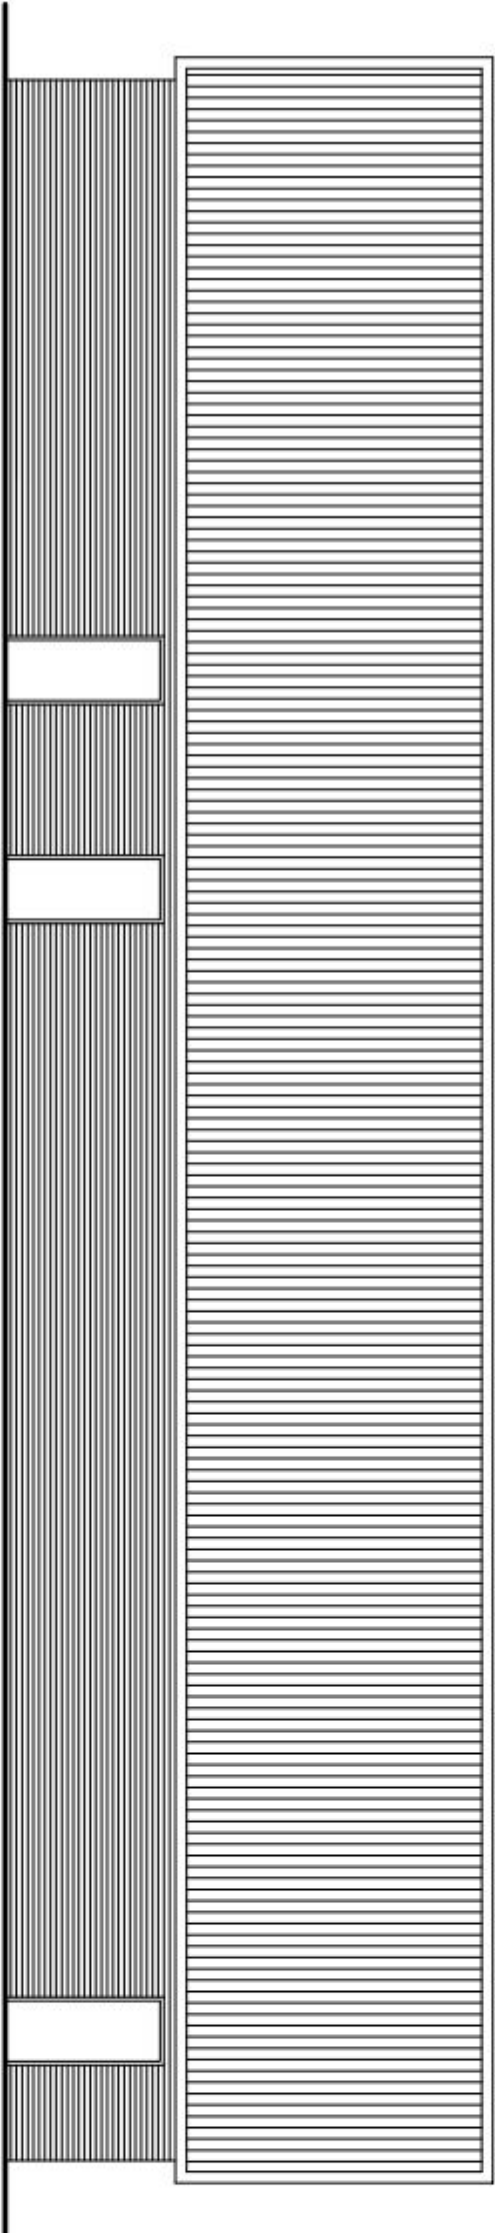

Proposed East Elevation - Units 7-9 1:100

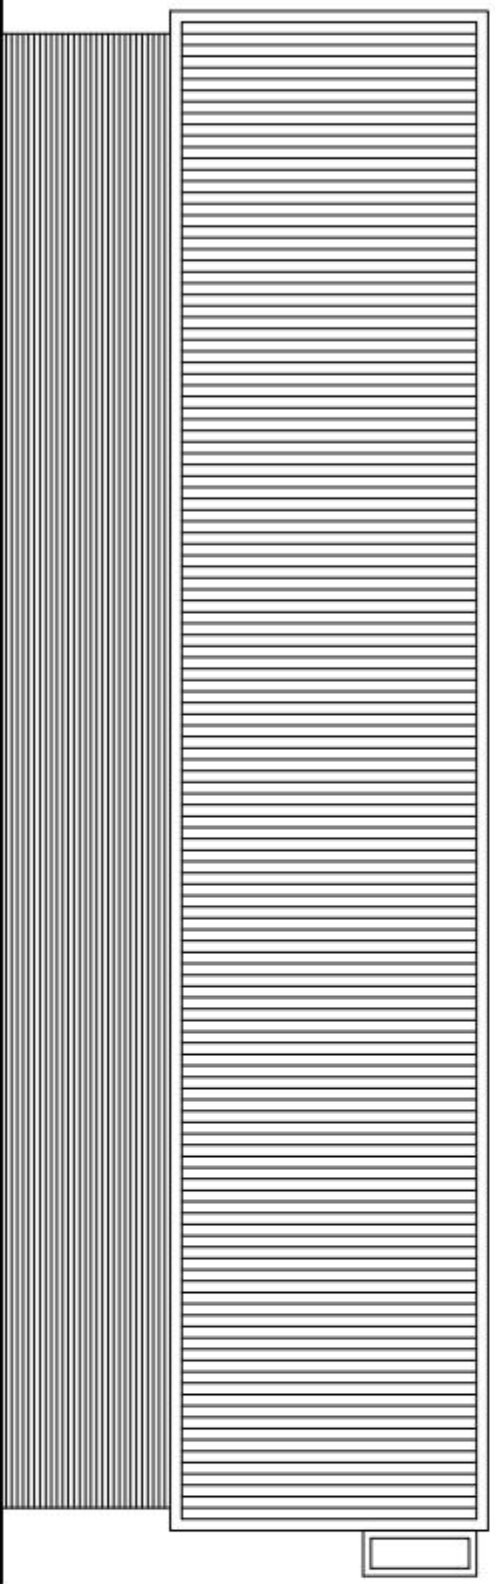

Proposed North Elevation - Unit 7 1:100

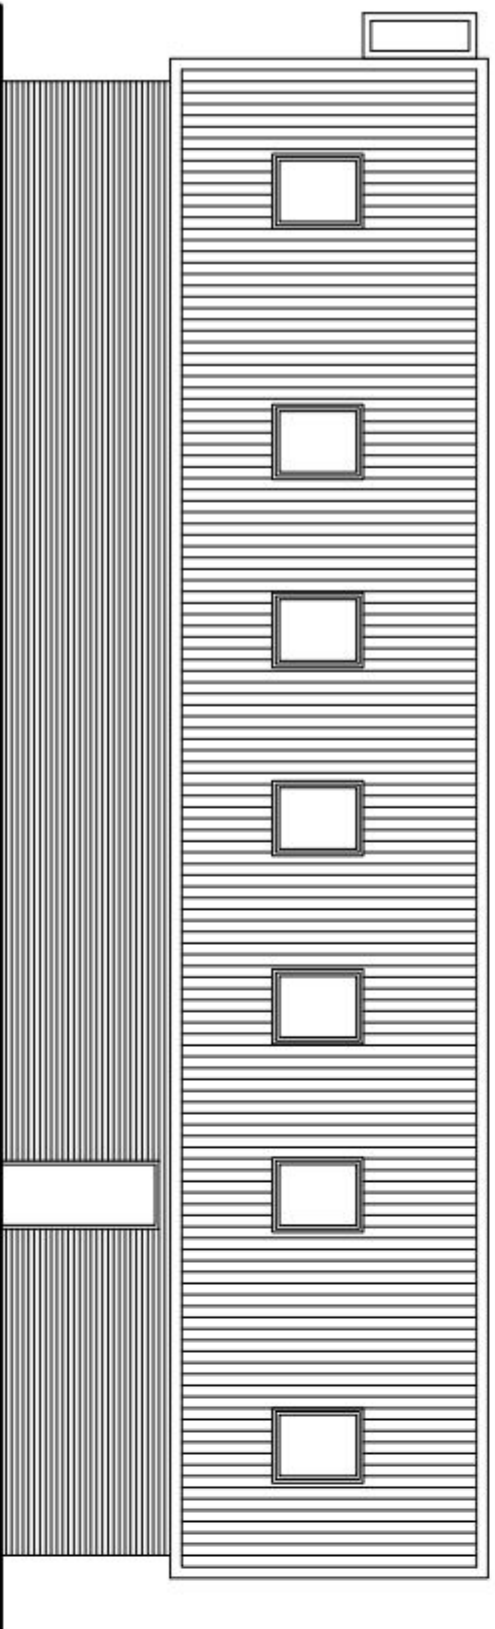

Proposed South Elevation - Unit 9 1:100

PERMIT

notes:

revisions:

revisions:



NOTE: The contractor is responsible for checking all site dimensions and levels. These should be checked prior to the ordering of any components and before the commencement of the works. All discrepancies should be brought to the attention of the Contract Administrator _____