


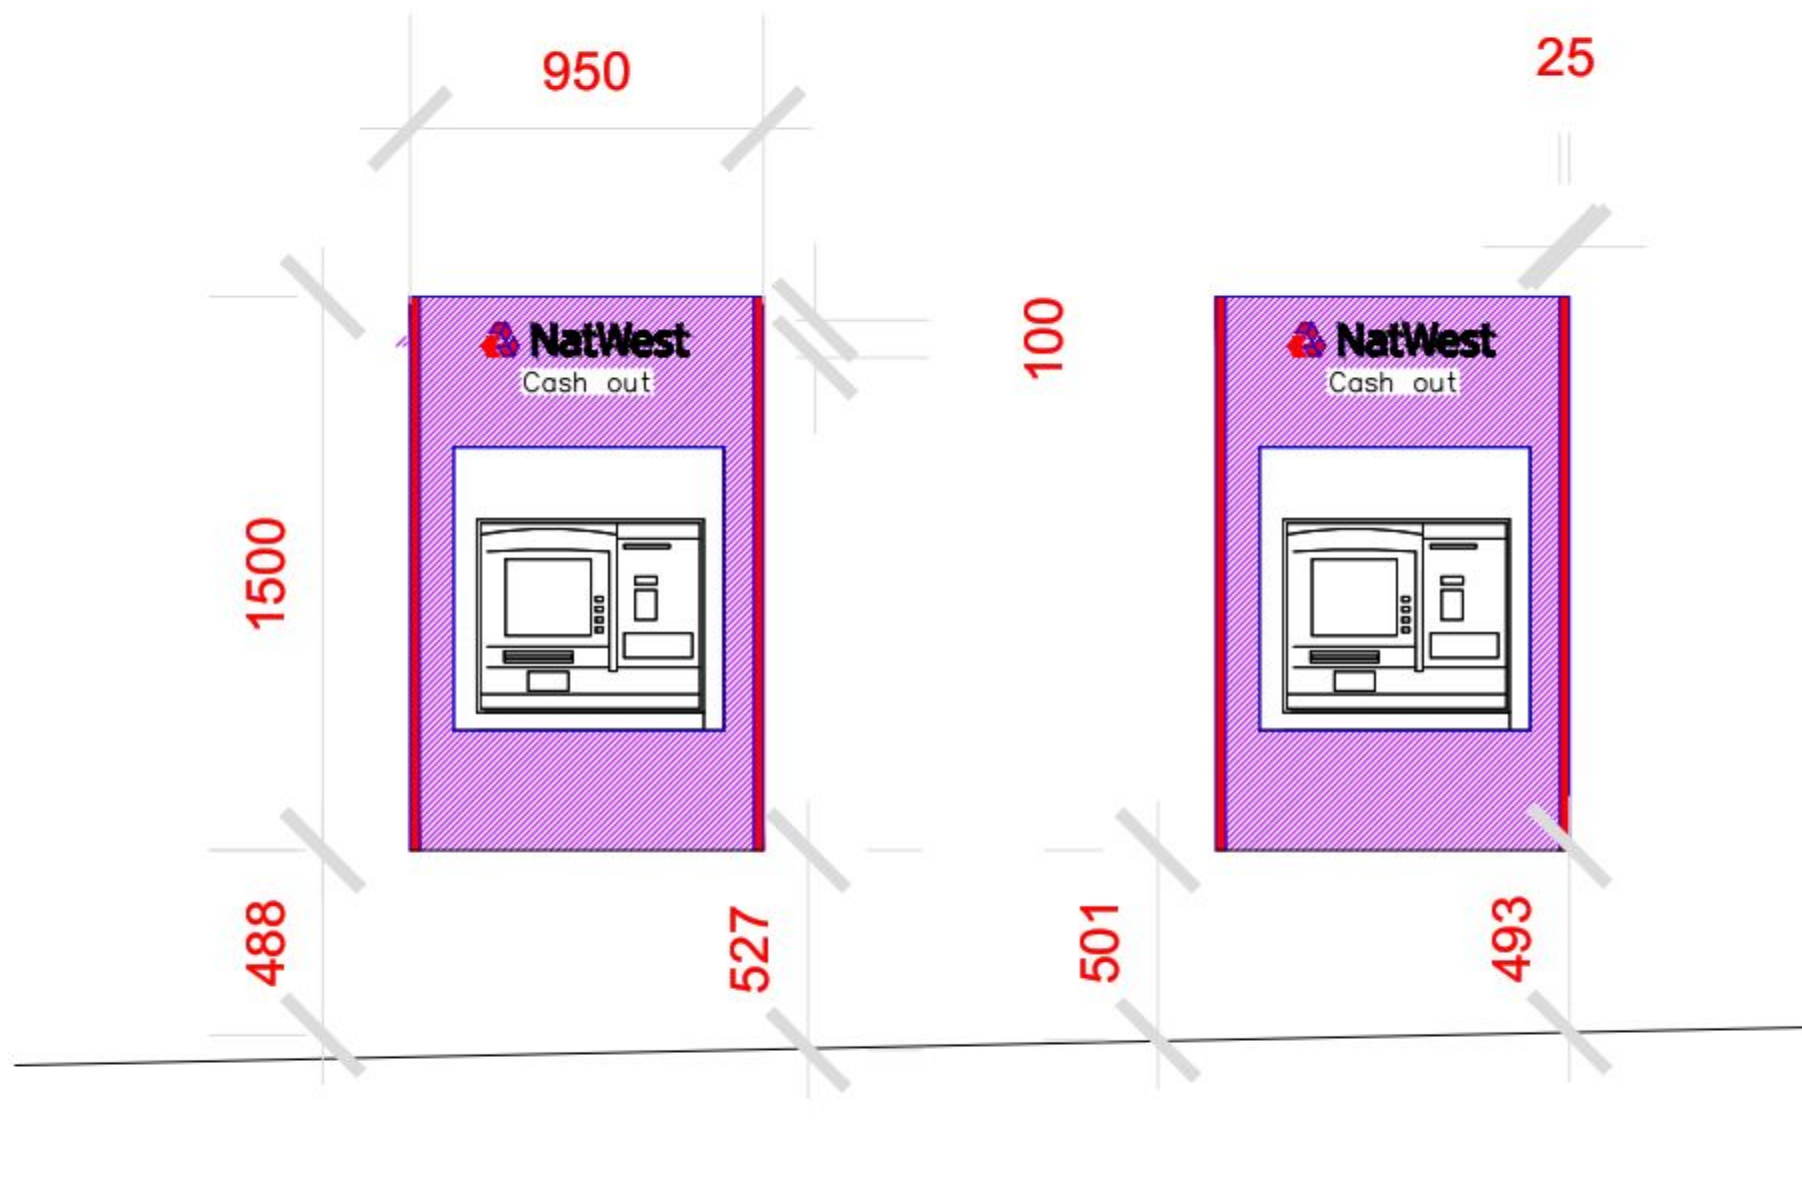

**Proposed Signage**  
Scale - 1:20 @ A3

| Client                             | Scale            | Rev | Date | Amendments | Notes |
|------------------------------------|------------------|-----|------|------------|-------|
| Royal Bank of Scotland             | 1:20 @ A3        |     |      |            |       |
| Project                            | Date             |     |      |            |       |
| Branch Closure, NatWest Leigh Park | 09/04/2015       |     |      |            |       |
| Drawing Title                      | Drawing No.      |     |      |            |       |
| Proposed permanent ATM plan        | GW4295M/LEPA/D05 |     |      |            |       |
| Proposed Signage                   |                  |     |      |            |       |