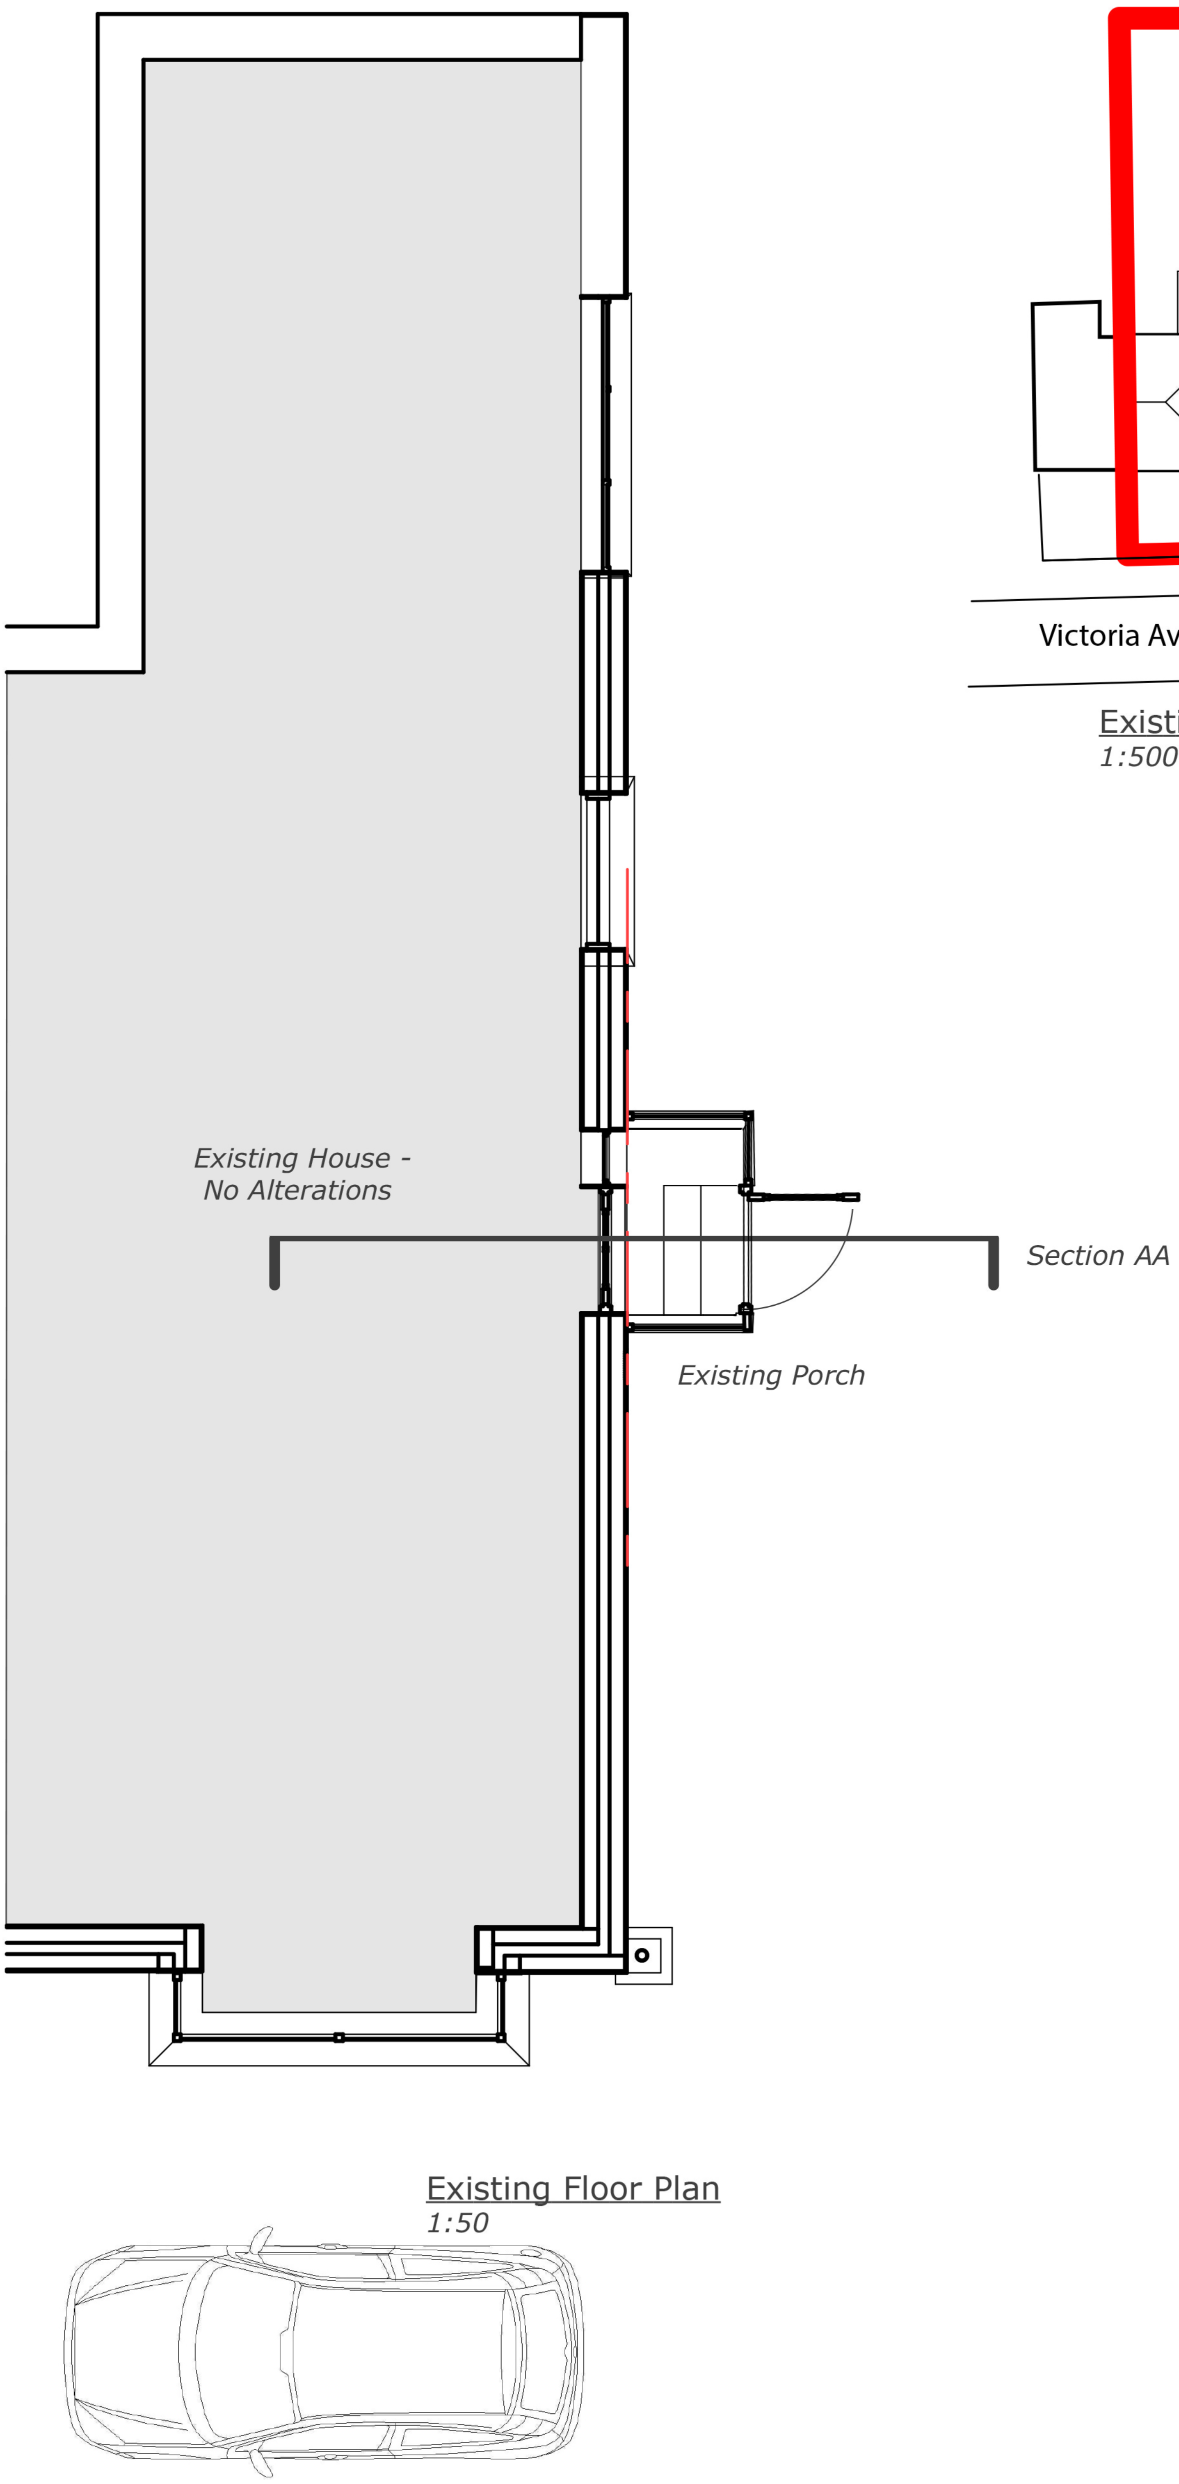
Existing House -
No Alterations
Section AA
Existing Porch

Existing Floor Plan
1:50

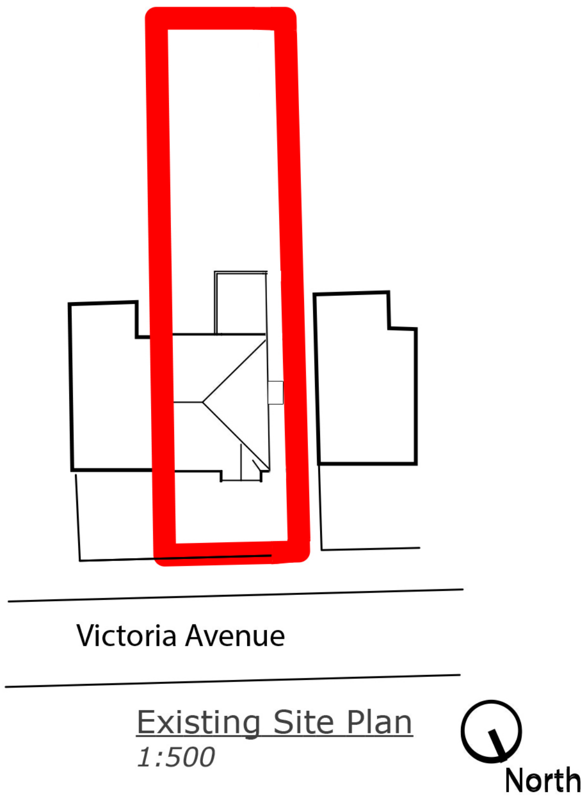
Victoria Avenue
North

Existing Site Plan
1:500