


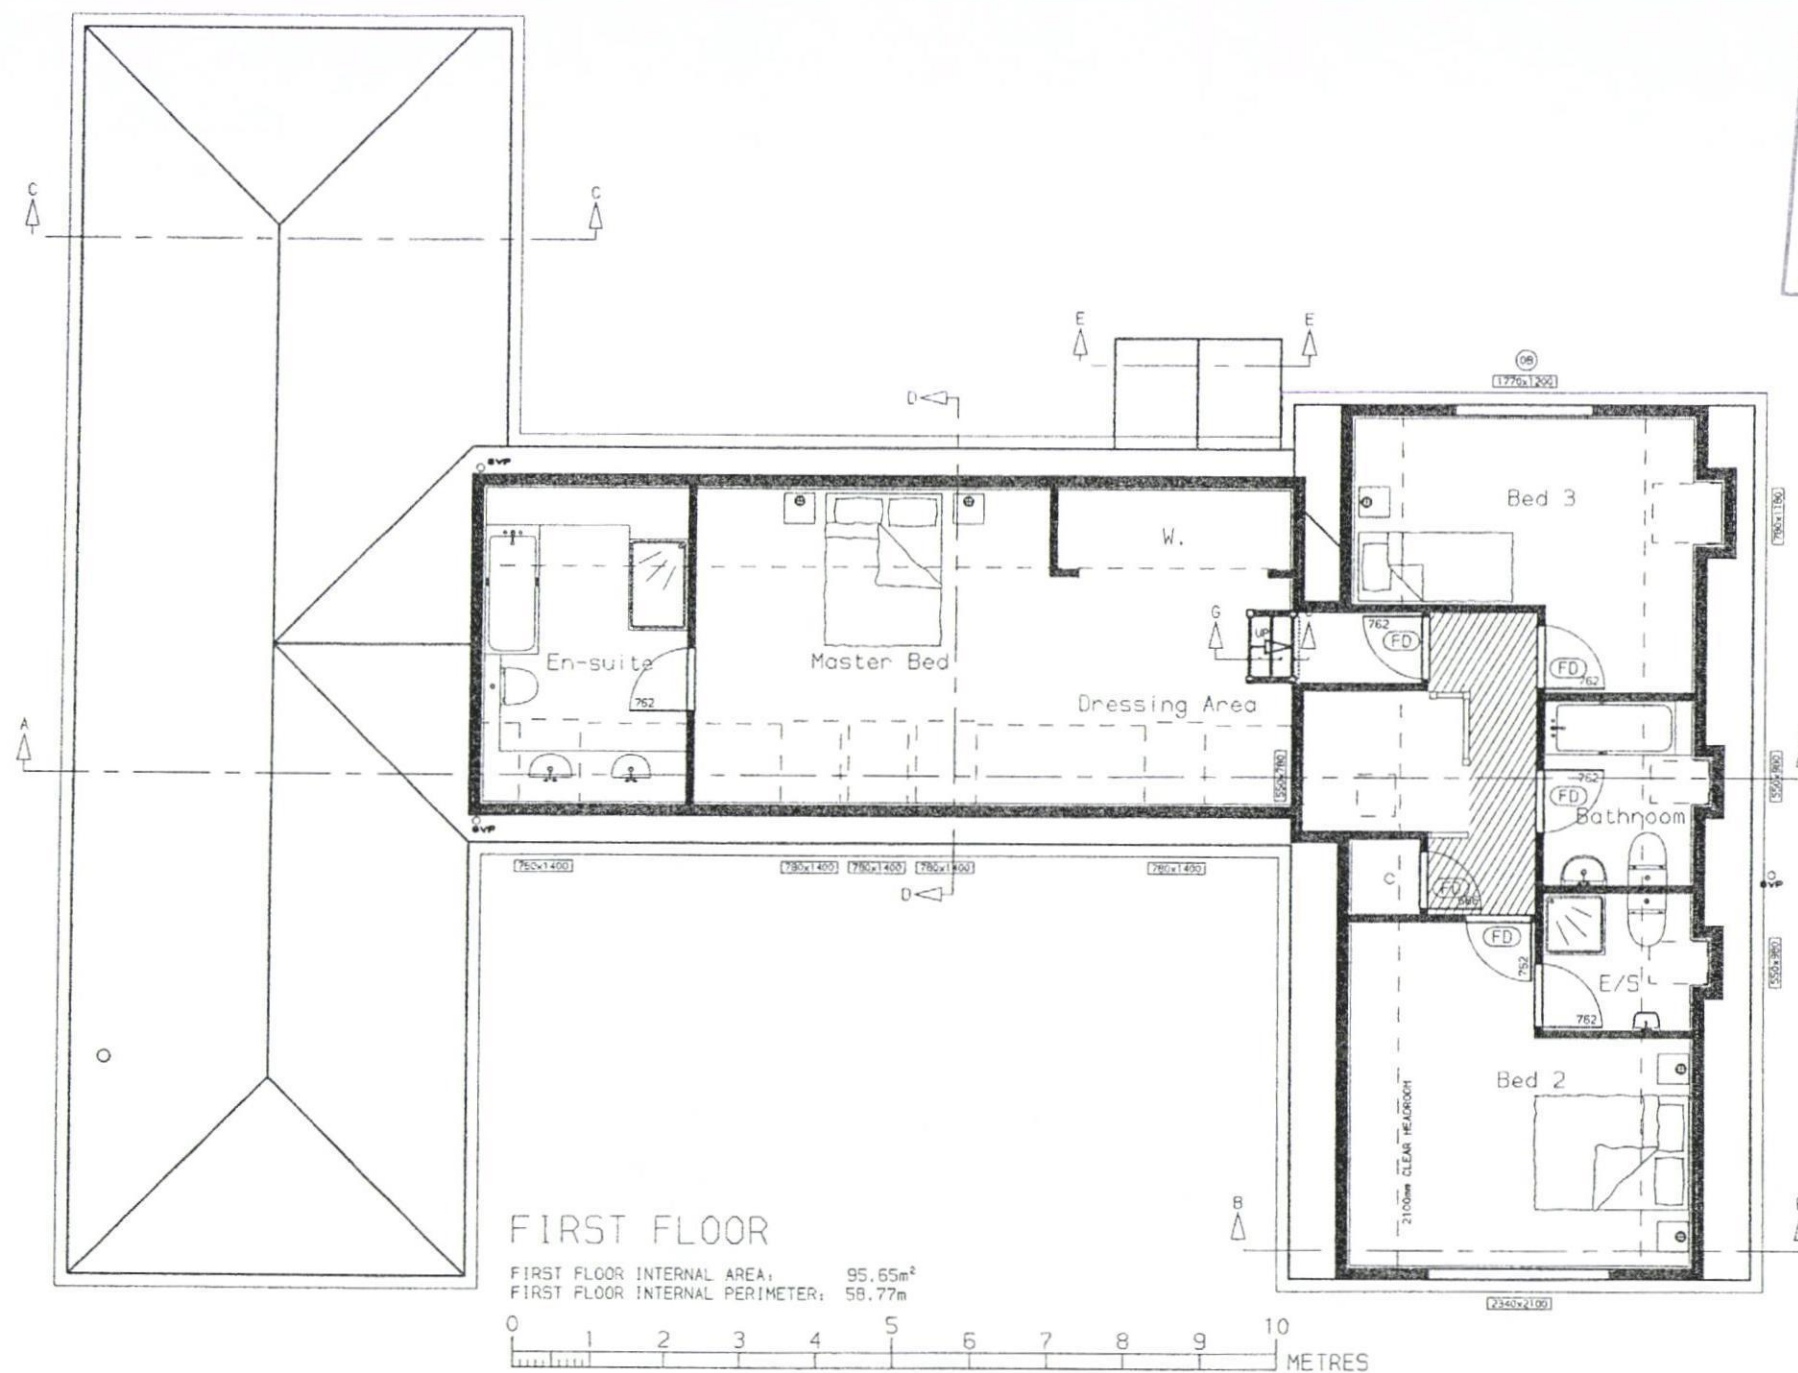

Revisions:
 12 February 2012 -SJW- (Rev E)
 Amendments to the first floor.
 Lounge, kitchen and dining areas
 vaulted.
 19 February 2013 -MLJ- (Rev F)
 amendments to the vault & attic
 areas
 17 February 2014 -KDB- (Rev G)
 Change of levels and layout
 as requested.
 09 April 2014 - MW - (Rev H)
 Amendments to joinery.
 12 May 2014 - SC - (Rev I)
 Amendments for order.
 28 May 2014-Rev.J-KDH
 Building regs compiled.
 Internal doors revised to imperi
 sizes.
 3 July 2014 -SJW- (Rev K)
 Minor amends to bathroom layout.
 14/7/14 -KDB- (Rev L)
PRODUCTION COMPILED
FOR TIMBER FRAME ERECTION SITE
QUERIES PLEASE PHONE...
KEITH BUTLER 01767 676 435

Checked by: SJW Date checked: 4/6/14

Title:
Modified Alderney

BUNGALOW-2342

Handing:
 Lounge Left

Client Name:
**Mapledean Special
 Projects Ltd
 Hampshire**

Scale: 1:100 Size: A3

Job No: 12-097 Type: P Rev: L

Drawing No: 2

This document is the copyright of Kingspan Timber Solutions Ltd, and is made available on the express condition that it shall not be used in connection with the erection of any building or the production of any components for such a building unless the building to be erected or the components are supplied by Kingspan Timber Solutions Ltd.

© Kingspan Timber Solutions Limited

POTTON
 A KINGSPAN COMPANY

Kingspan Timber Solutions Ltd
 Eltisley Road, Great Grantham
 Beds, SG19 3AR
 Tel No (01757) 676400
 Email: sales@potton.co.uk
 Web site: www.potton.co.uk

