



PHYSICAL SCALE IN METERS @ 1:100

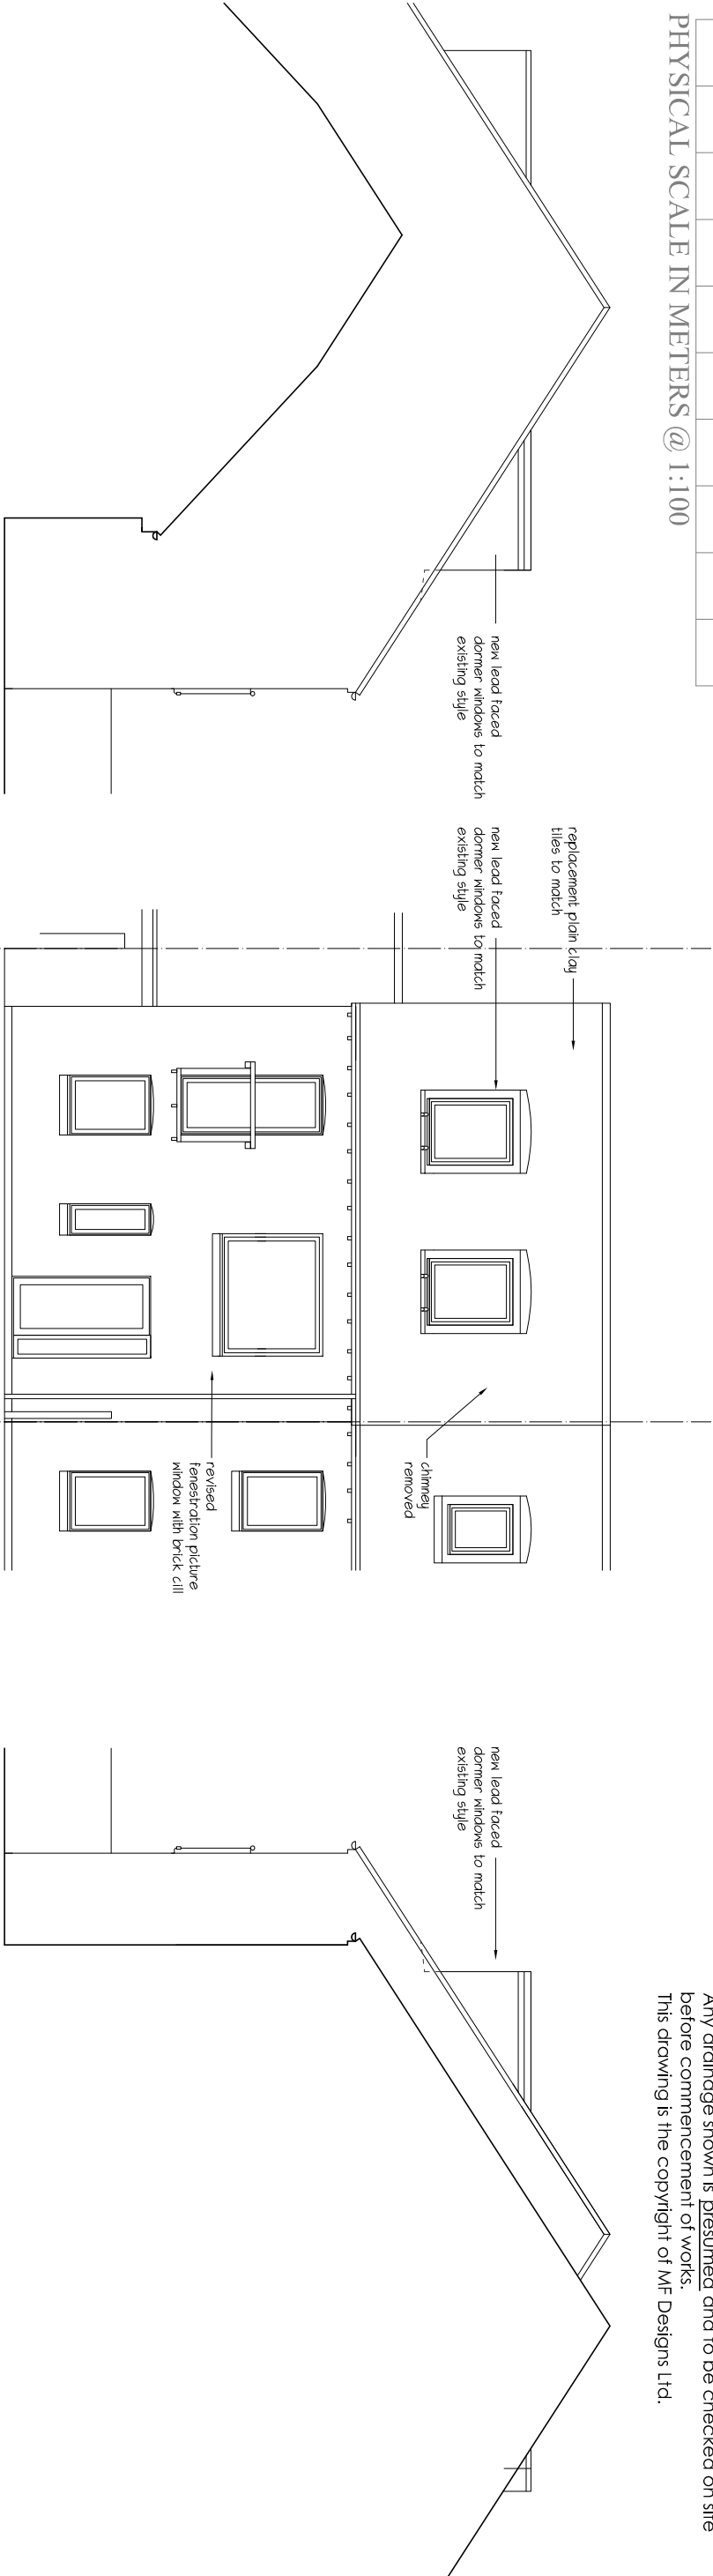

NOTES:
This drawing has been produced solely for PLANNING/DESIGN.
Do not Scale from this Drawing except for planning purposes.
Any drainage shown is presumed and to be checked on site
before commencement of works.
This drawing is the copyright of MF Designs Ltd.


Proposed West

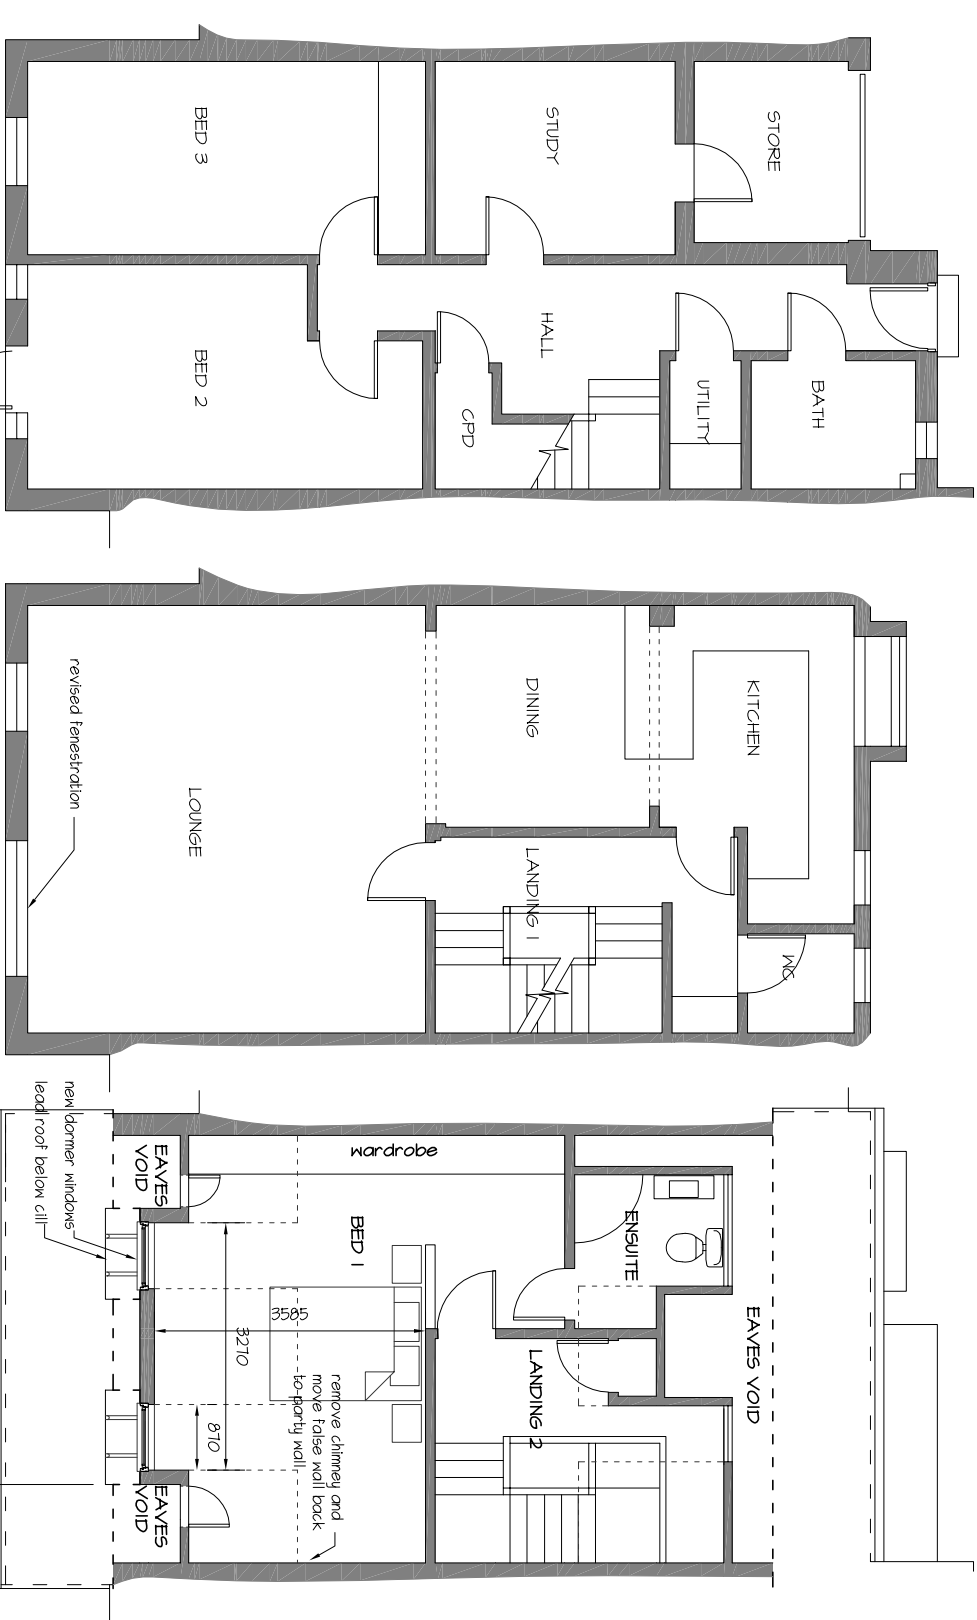

Proposed South

Proposed East

Proposed Section

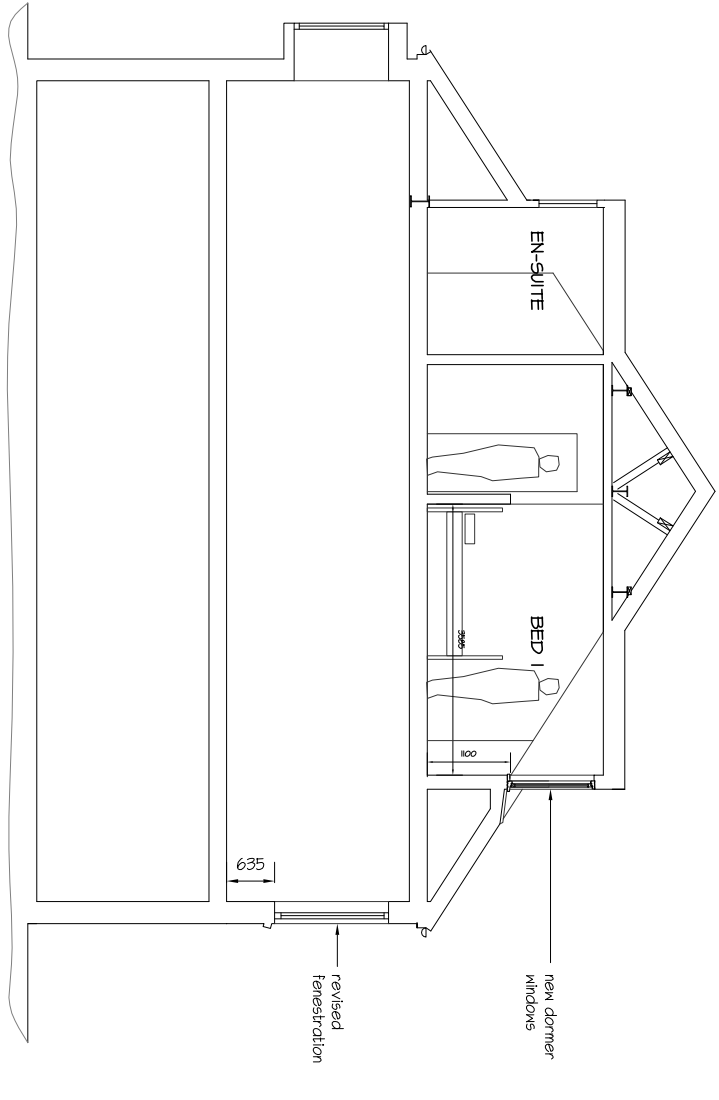

Existing/Proposed Ground Existing/Proposed First Proposed Second
REVISIONS AND ALTERATIONS - 5 Orange Row, Emsworth. PO10 7EL



mf designs ltd
Chartered Architects



52 King Street • Emsworth • Hampshire • PO10 7AZ
Director: Martin Farrer RIBA • Co Registration No.4507379
Date: Aug 2014
Scale: 1:100

Job No: 3105
Drg No: P_01b

B: 07.10.2014 - revised dormer - twin dormers reduced size
A: 06.10.2014 - revised dormer - twin dormers

01243 377766
admin@mfdesigns.org.uk