
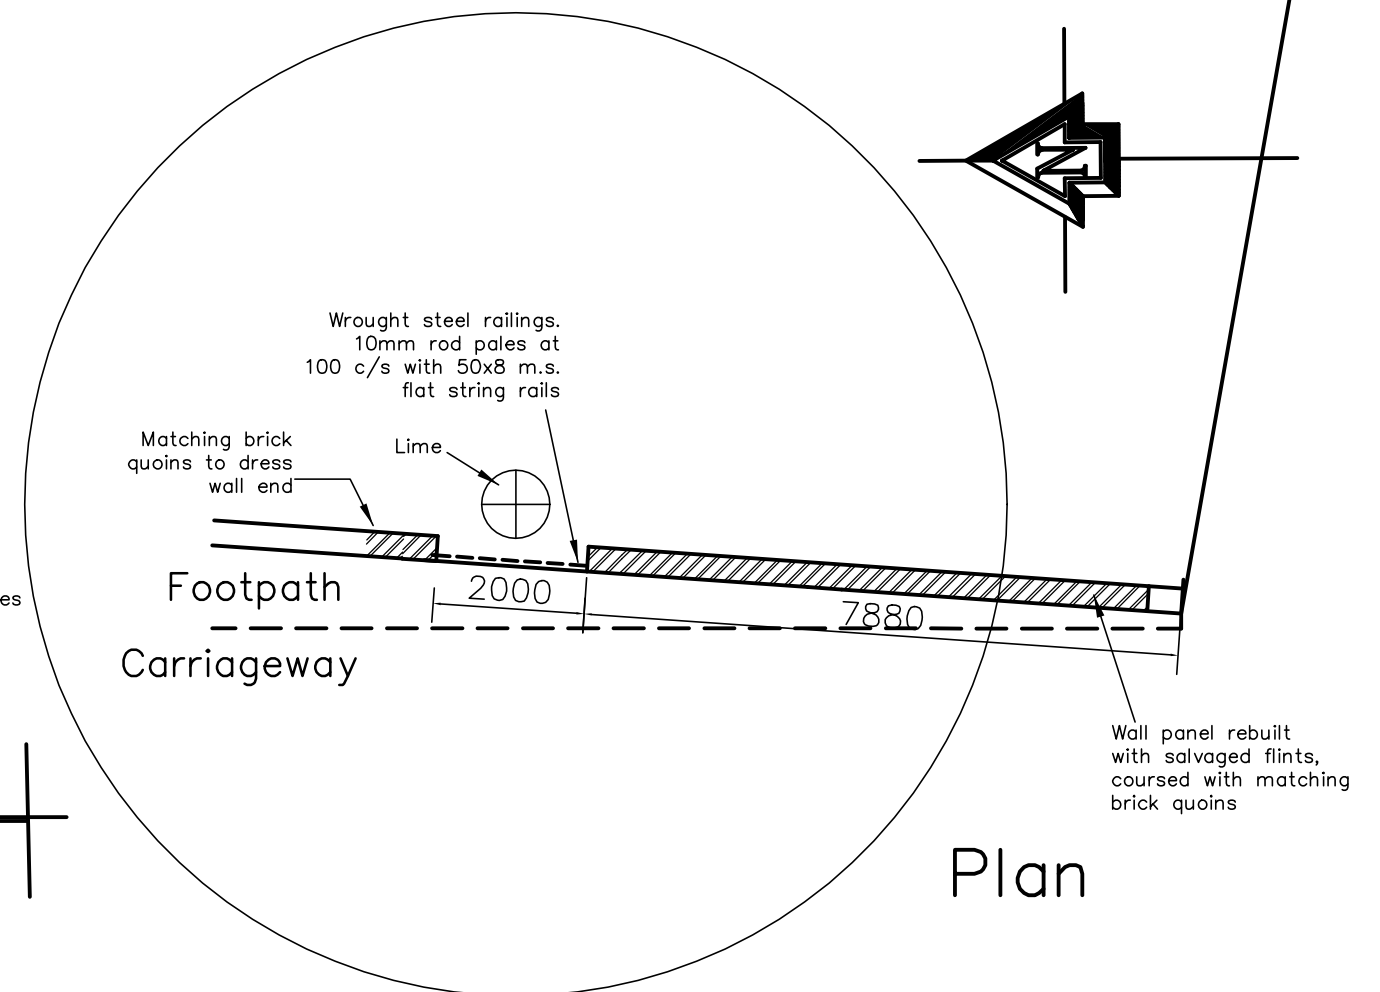
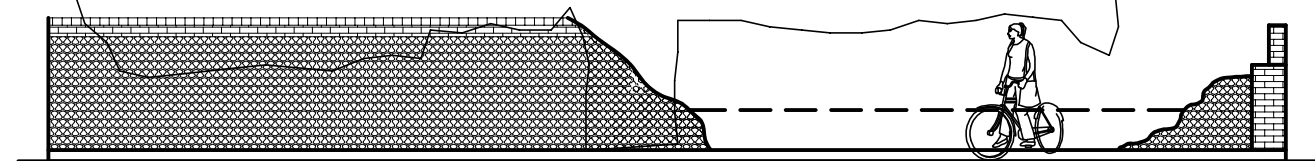


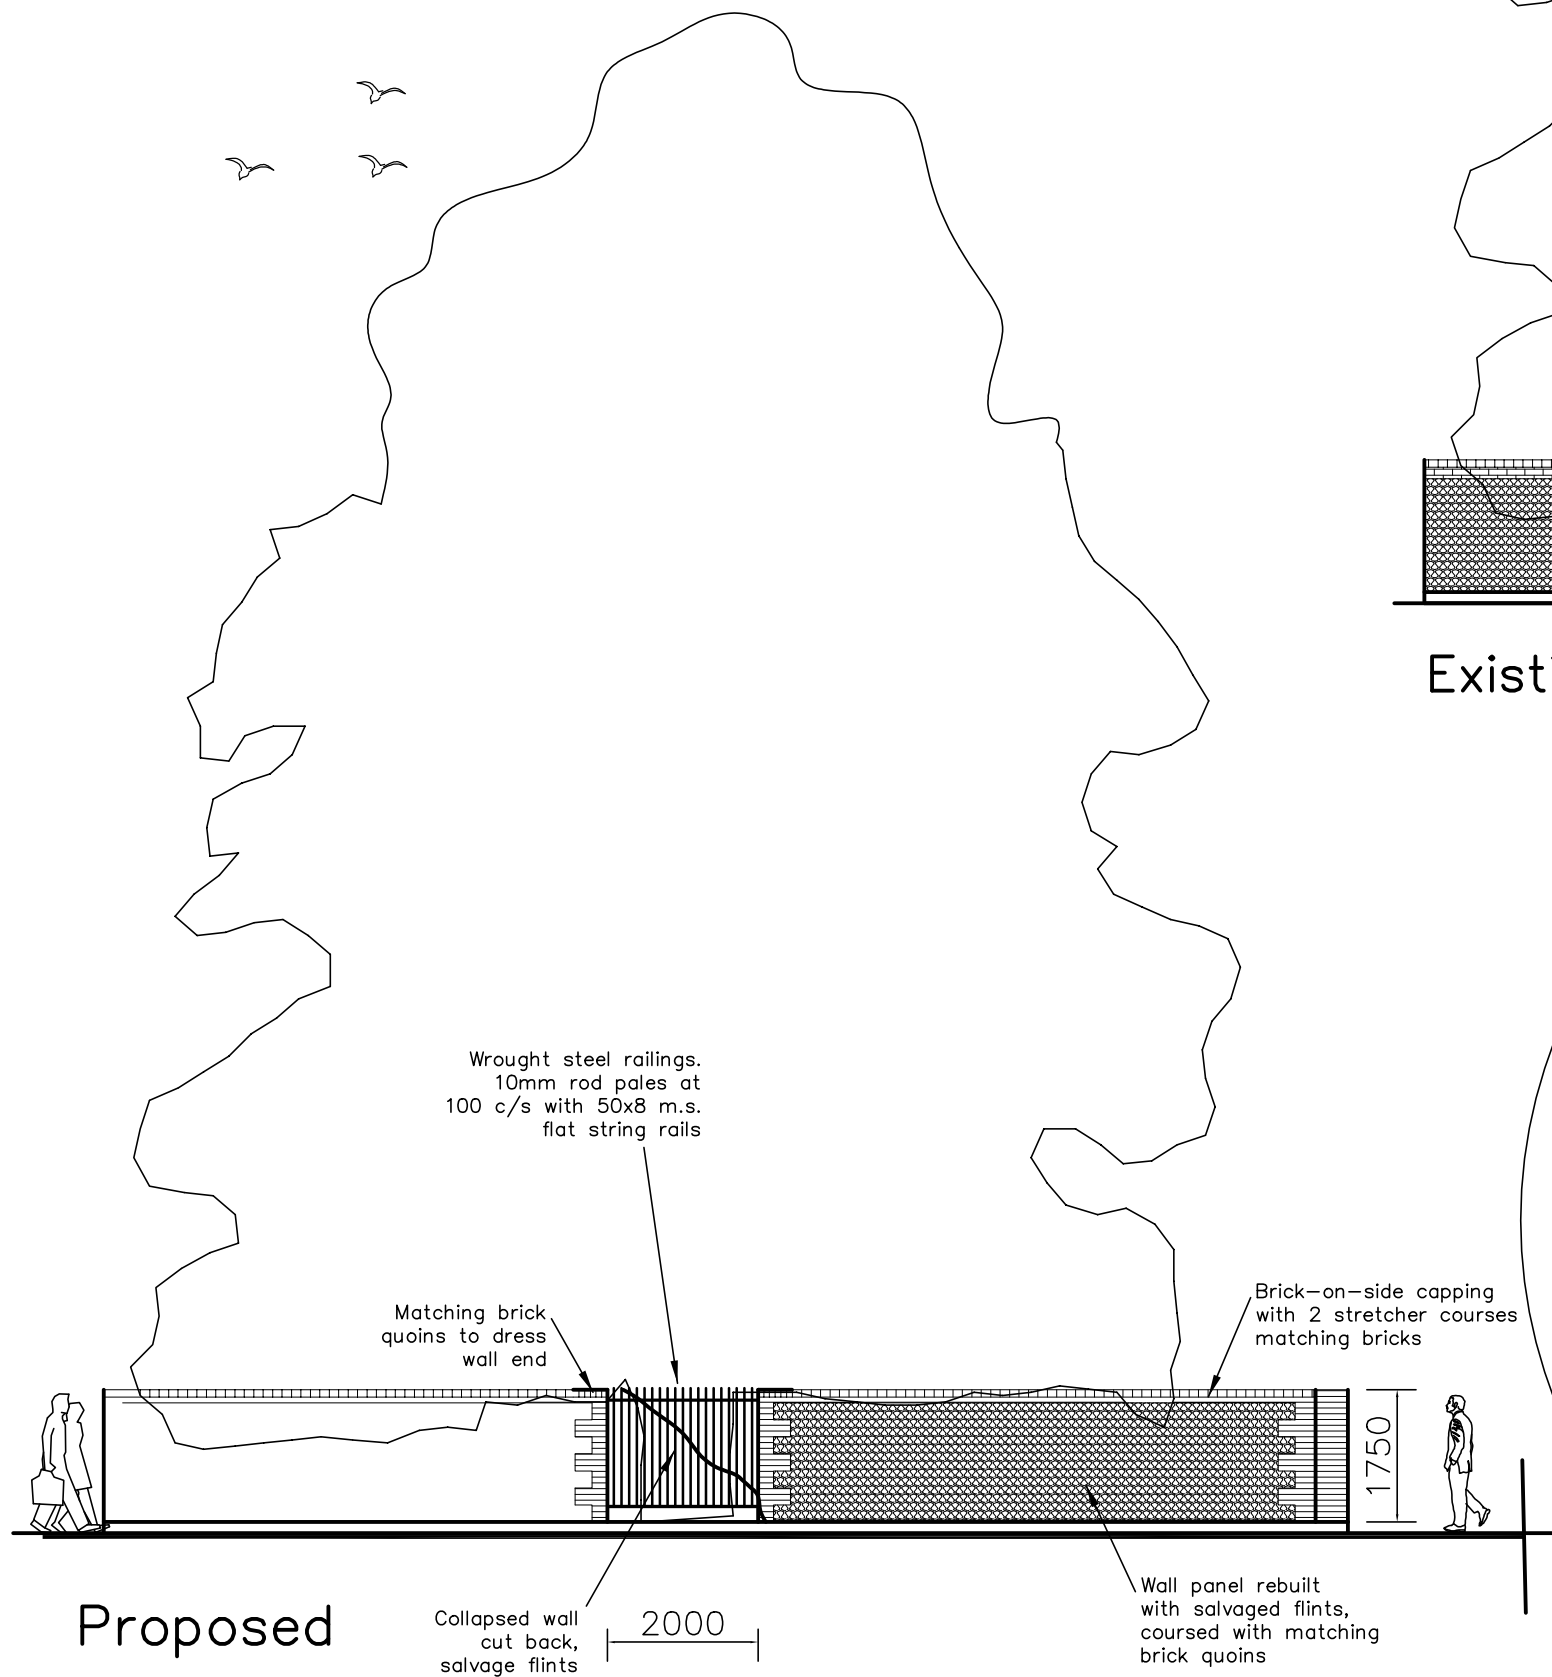

2 Emsworth Road
Havant
PO9 2SR

Proposed Railings #3

Revisions

A.
B.
C.

Martin Critchley
Chartered Architect
7 North Street
Havant, Hampshire, PO9 1PW
023 92 474 919
critchleyarchitect@hotmail.com

Scale A3 = 1 : 100
Drawn JSC / KL / MHC
Date 12/03/14

1126-303⁰

metres

10

20

30