SURVEY STATIONS			
Name	Easting	Northing	Height
SEP1	469461.701	107379.785	35.471
SEP2	469447.413	107379.481	35.458
ML1	469492.963	107387.123	35.430
ML2	469482.215	107358.249	39.777
ML3	469461.867	107357.924	40.447
ML4	469442.784	107357.641	41.193
ML5	469430.199	107357.197	41.768
ML6	469411.718	107356.513	42.401

Revision A: Tree Root Protection Area's Added May 2014.

469450E

107400N

N

PLAN GRID NORTH

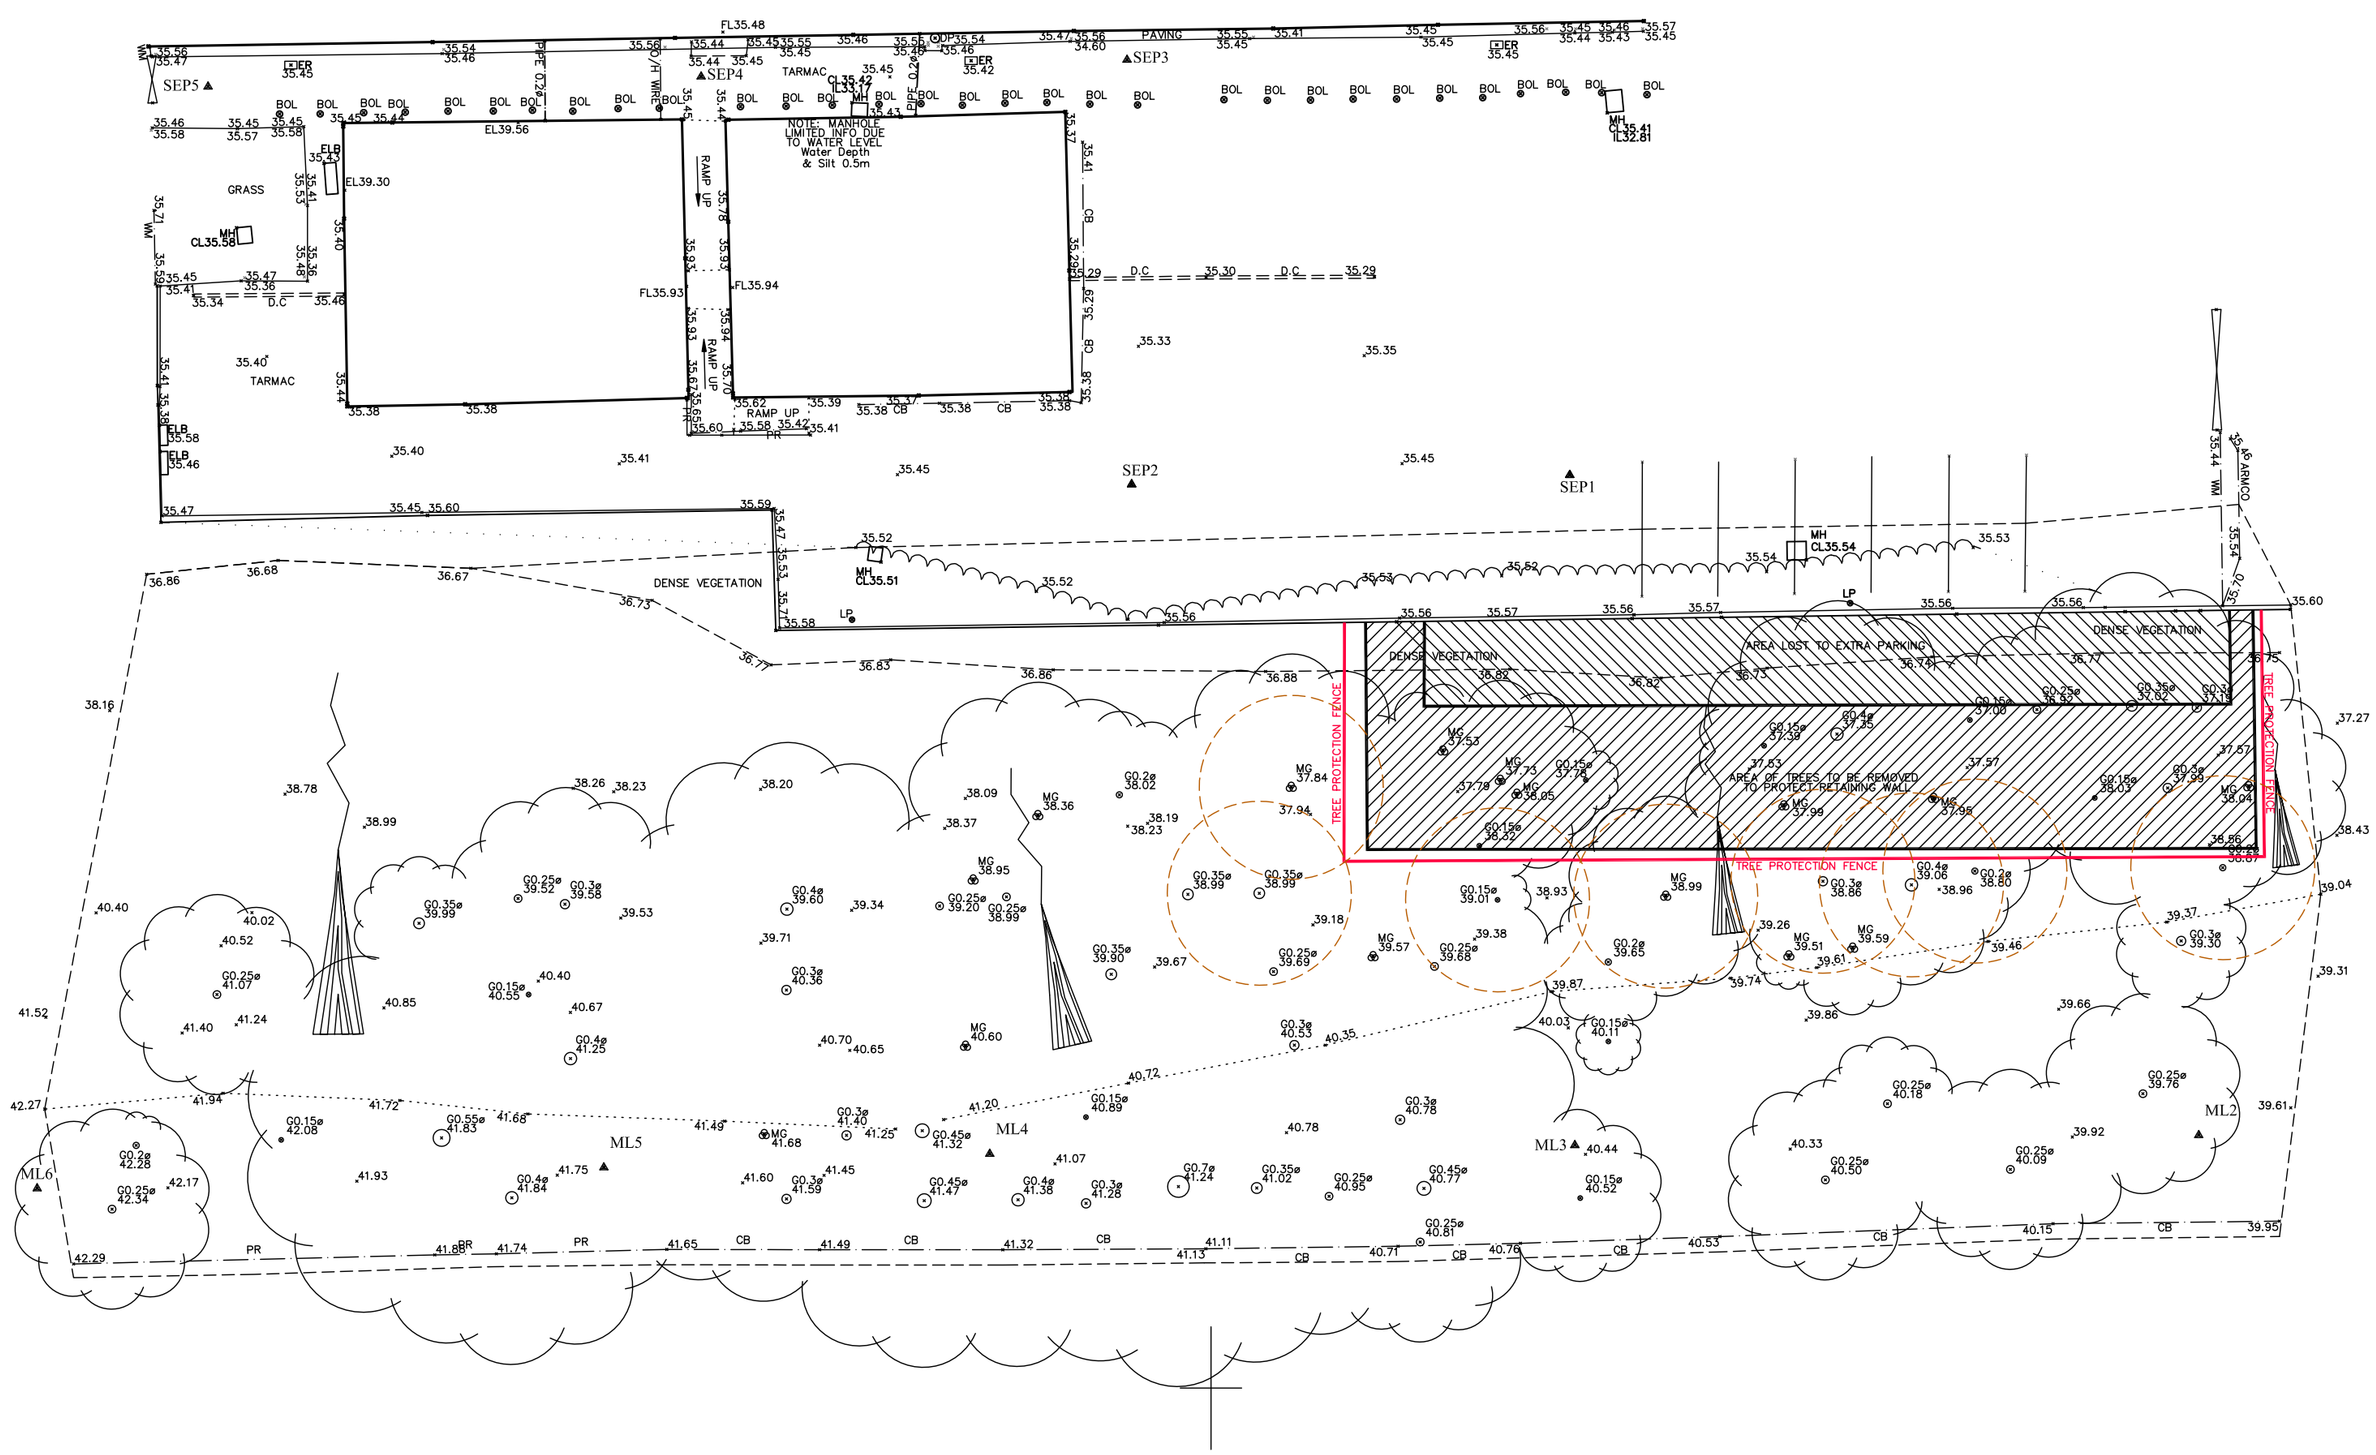

107350N

469450E

0 2 4 6 8 10

Scale Bar (m)

Root Protection Area

© Site Engineering Personnel Limited 2014
Reproduction in whole or in part by any means is prohibited without the prior permission of Site Engineering Personnel Limited.

LEGEND

- AV AIR VALVE
- BOL BOLLARD
- BH BORE HOLE
- BIN BIN
- BUSH
- BS BUS STOP
- CTV CABLE TV COVER
- CB CONTROL BOX
- DR DRAIN
- DRIP LINE
- ER EARTH ROD
- EL EAVES LEVEL
- EIC ELEC INSPECTION COVER
- EP ELECTRICITY POLE
- FH FIRE HYDRANT
- FP FLAG POLE
- GSV/T GAS VALVE/TAP
- GATE
- GP GATE POST
- G GULLY
- IC INSPECTION COVER
- IL INVERT LEVEL
- KO KERB OUTLET
- LP LAMP POST
- LBY LIFEBUOY
- MH MANHOLE
- MH MANHOLE
- MKR MARKER
- MS MILE STONE
- MP MONITORING POINT
- N/P NAME PLATE
- PT POST
- PB POST OFFICE BOX
- RWP RAINWATER PIPE
- RL RIDGE LEVEL
- RS ROAD SIGN
- RE RODDING EYE
- SP SIGN POST
- SEP STATION
- BT TELECOM COVER
- TP TELEGRAPH POLE
- TCB TELEPHONE CALL BOX
- TIE TIE WIRE
- TB TRAFFIC BOLLARD
- TL TRAFFIC LIGHT
- TLB TRAFFIC LIGHT BOX
- TREE
- GD.B TREE GIRTH
- WM WATER METER
- WO WATER OUTLET
- WSV/T WATER STOP VALVE/TAP
- PALISADE
- W/M WIRE MESH
- B/W BARBED WIRE
- C/P CONC PANEL
- P/W POST AND WIRE
- P/R POST AND RAIL
- I/R IRON RAIL
- C/B CLOSE BOARDED
- CH/L CHAIN LINK
- WATER COURSE
- KERB
- FENCE
- SURFACE CHANGE
- D.C DRAINAGE CHANNEL
- WALL
- TOP BANK
- BOTTOM BANK
- BUILDING
- BUILDING CANOPY
- OHE OVER HEAD ELECTRICAL
- OHT OVER HEAD TELECOM
- HEDGE
- PARKING AREA
- TREE LOSS AREA
- TREE PROTECTION FENCE

DASHED LINE INDICATES SURVEY BOUNDARY FEB 2014 ADDED TO ORIGINAL DRAWING NO 06629-T-01.

All levels relate to O.S Datum, Established using the Leica Smartnet GPS Network.
Orientation to a OS Grid.

SITE ENGINEERING PERSONNEL ltd
SURVEY & ENGINEERING PROJECTS
LAND SURVEYING • ENGINEERING SURVEYING • LASER SCANNING
BUILDING SURVEYING • SITE ENGINEERING • UTILITY SURVEYING

Client
Gleneagles Project Services Ltd
2 Pellon Place
Bradley Buisness Park
Dyson Wood Way
Huddersfield
West Yorkshire, HD2 1GT

Project Title
Arboriculture Implications Drawing at:
ASDA Havant
Larchwood Avenue
Bedhampton
PO9 3QW

Scale	Date	Job No
1:200 A2	FEB 2014	09042-TR-01 REV A
Surveyed	**Drawn**	**Checked**
ML	JG	SEP

Survey & Engineering Projects, 33 Sandy Lane, Skelmersdale, Lancashire, WN8 8LA
T. (01695) 729835 F. (01695) 725566 W. www.sepltd.com E. info@sepltd.com