


© Crown copyright.
All rights reserved.
Reproduced by permission.
License No. 100046837

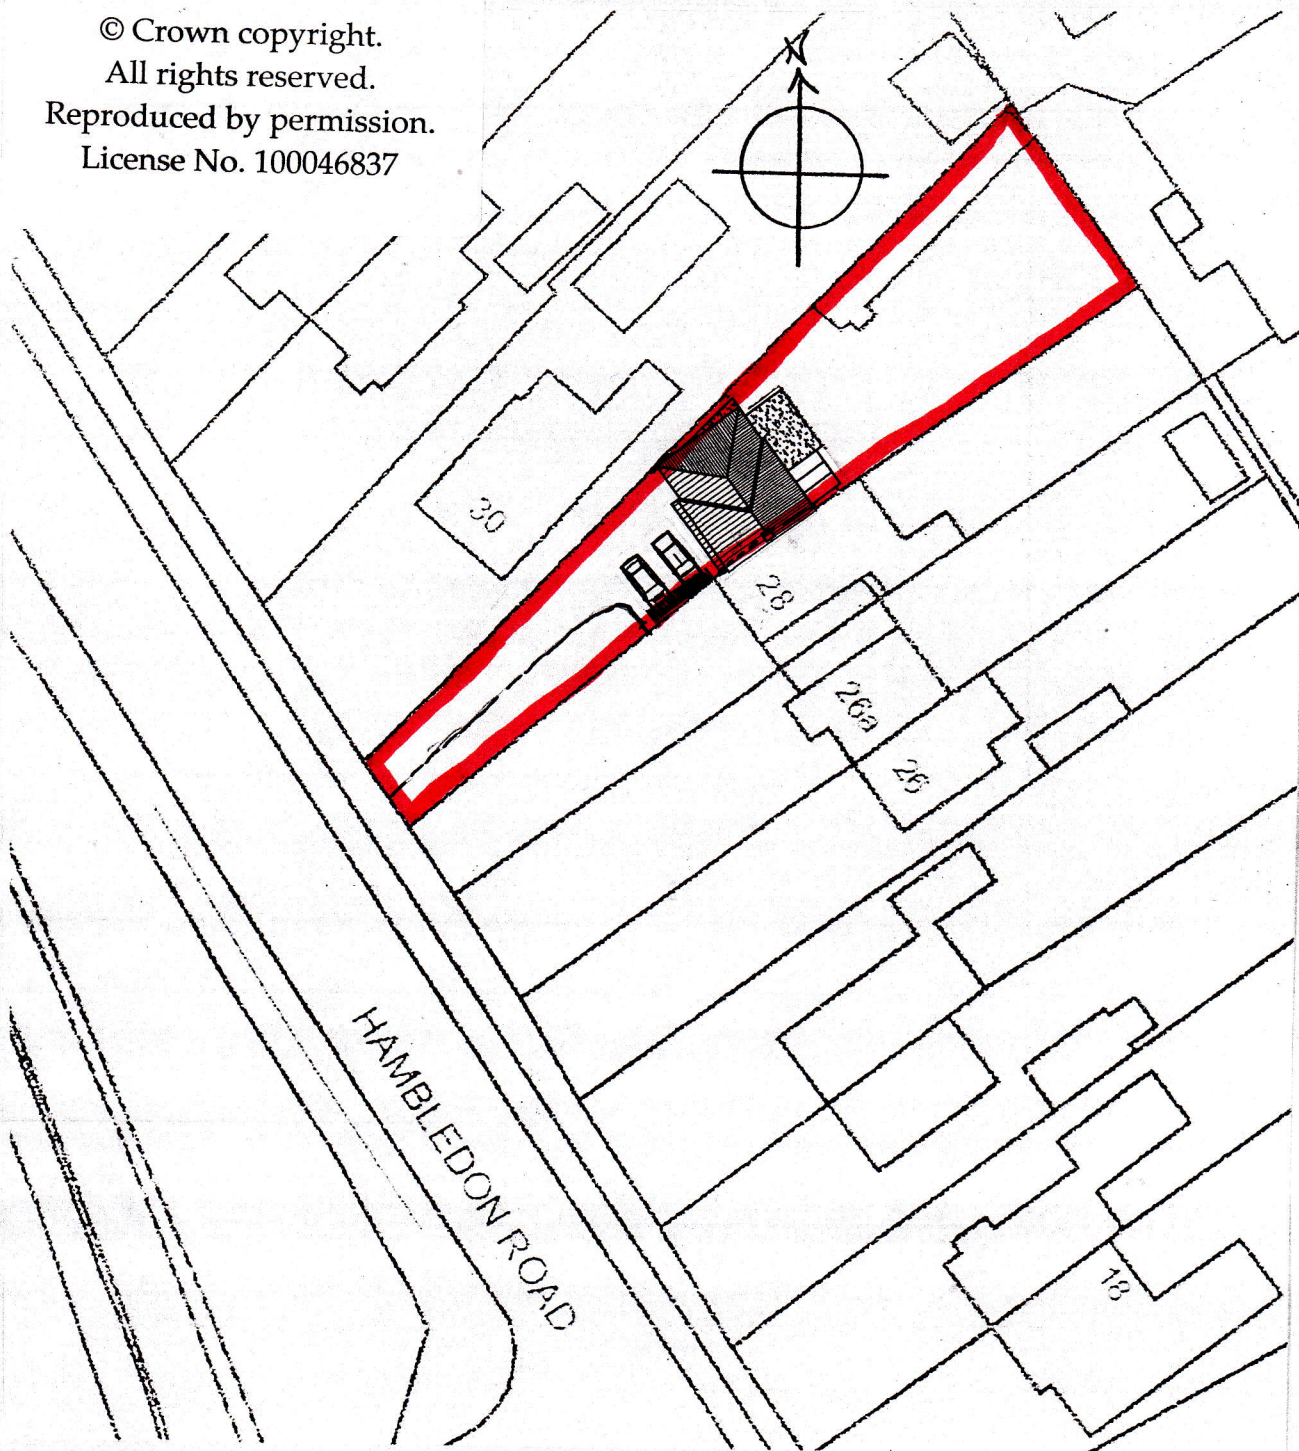

Martin Critchley
Chartered Architect
7 North Street
Havant, Hampshire, PO9 1PW
023 92 474 919
critchleyarchitect@hotmail.com

Date: 04/03/15

Scale: 1:500

Drawn: P.C.

Job

28A HAMBLEDON ROAD,
PO7 7UB

Job No.

1510

Title

BLOCK PLAN

Drawing No.

202^B