


Supplied by: Latitude Mapping Ltd
Reference: OI337752
Centre coordinates: 470868 99405

SITE/LOCATION PLAN


PROPOSED FRONT PORCH AND GARAGE EXTENSION
35, STAUNTON AVENUE, HAYLING ISLAND, HANTS.
FOR MR & MRS K. HAMBRIDGE.

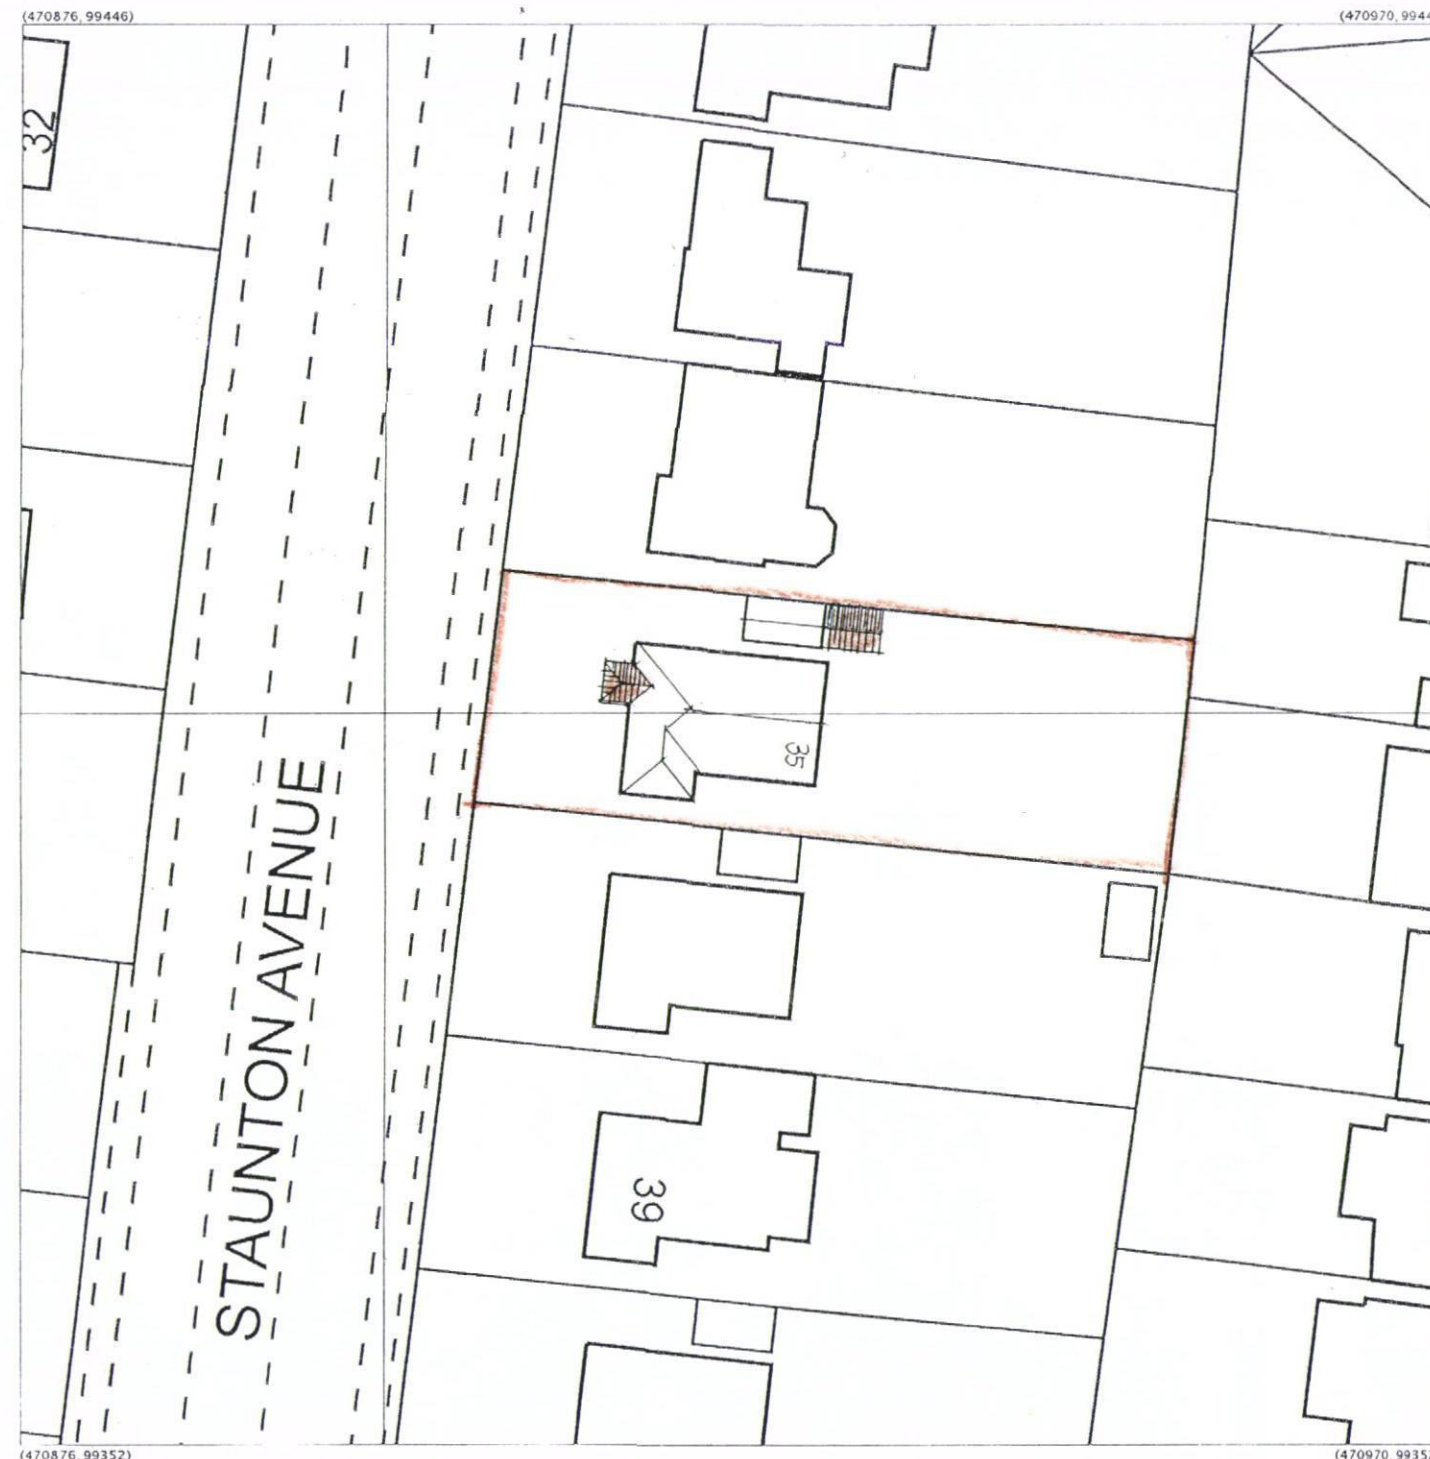

Produced 02 Jul 2014 from the Ordnance Survey National Geographic Database and incorporating surveyed revision available at this date. Reproduction in whole or part is prohibited without the prior permission of Ordnance Survey. © Crown Copyright 2014.

Ordnance Survey and the OS Symbol are registered trademarks of Ordnance Survey, the national mapping agency of Great Britain.

The representation of a road, track or path is no evidence of a right of way. The representation of features as lines is no evidence of a property boundary.

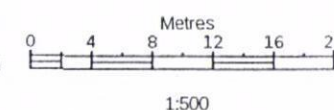

Supplied by: Latitude Mapping Ltd
Reference: OI730616
Centre coordinates: 470923 99399

35, Staunton Ave, Hayling Island
PO11 0EW

HAVANT BOROUGH
COUNCIL
- 4 JUL 2014
RECEIVED