


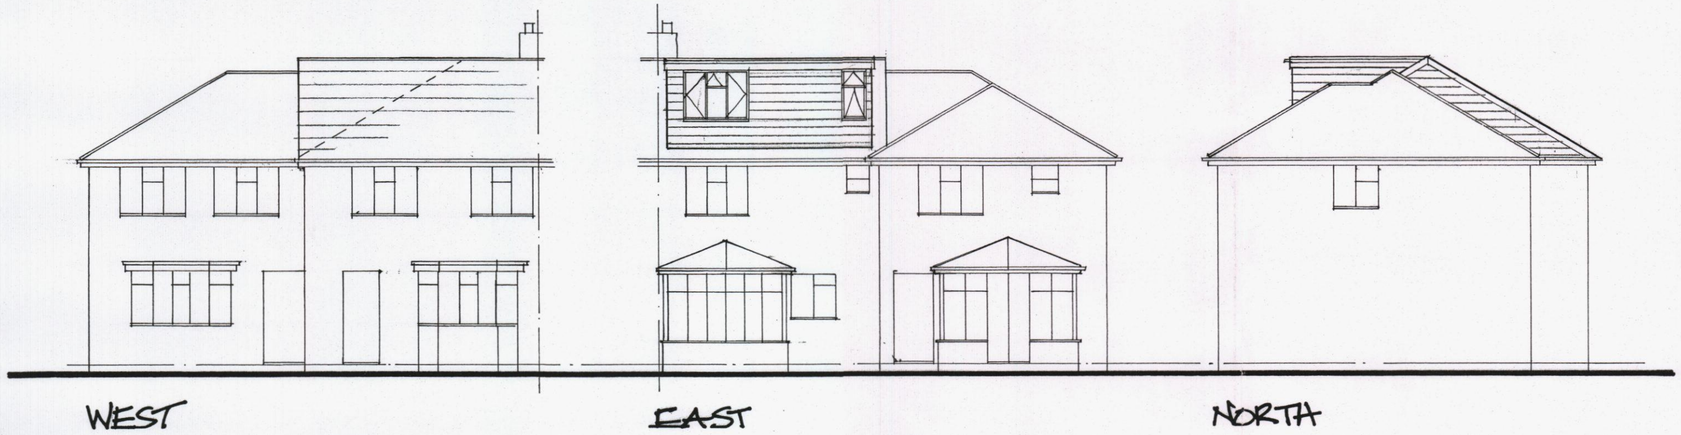


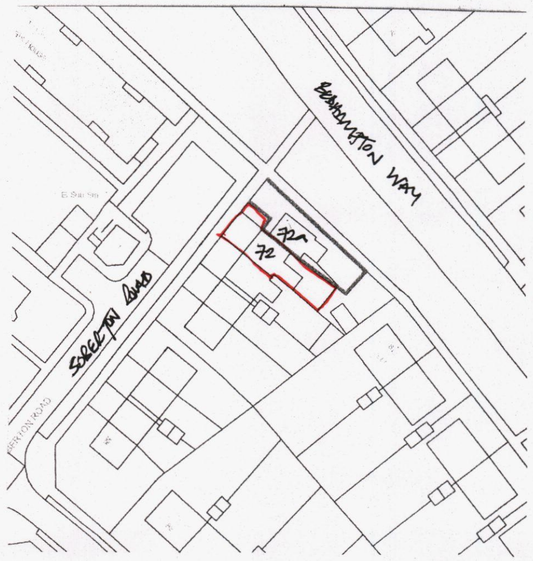


LOCATION PLAN
Scale 1:1250 OS Lic No 100044326

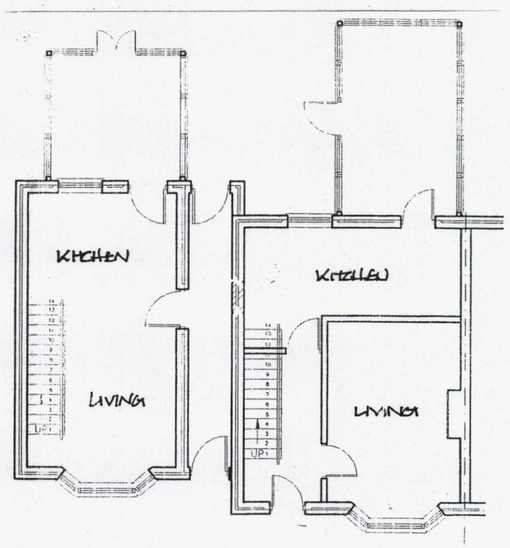

No 72a No72
GROUND

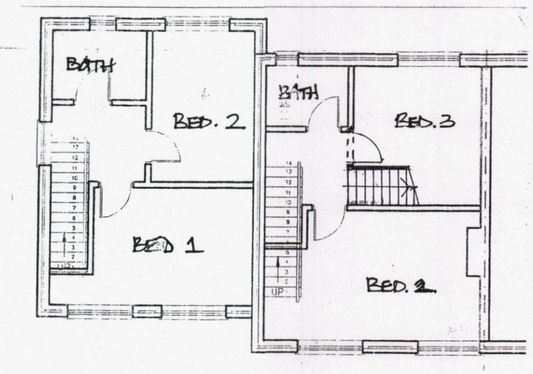

No72a No72
FIRST

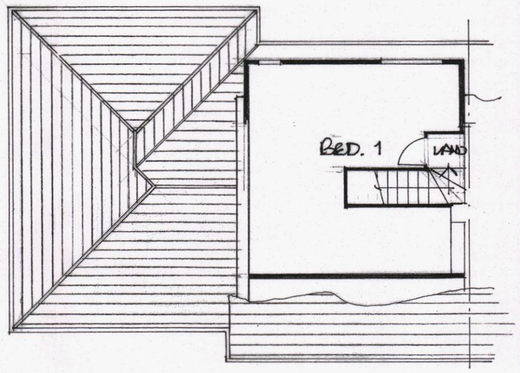

No 72a No72
LOFT

HAVANT BOROUGH COUNCIL
26 JUN 2014
RECEIVED

DEREK TREAGUS ASSOCIATES
ARCHITECTURAL SERVICES
No3-The Townhouse,20 Nelson Road,Southsea,
Hampshire PO5 2AS
Tel: 07956 624094
Email: derek.treagus@ntlworld.com

Project	ALTERATIONS TO ROOF AT 72 SOBERTON ROAD, HAVANT.
Client	Mrs G Cummings
Subject	Planning Drawing
Date: May 2014	Scale: 1:100 @ A2
Rev:	Drg. No. **14/ 301/01**

- **Copyright reserved.**
- **All dimensions are to be site confirmed and should not be scaled unless for Planning purposes.**
- **Verify all queries with the office.**