
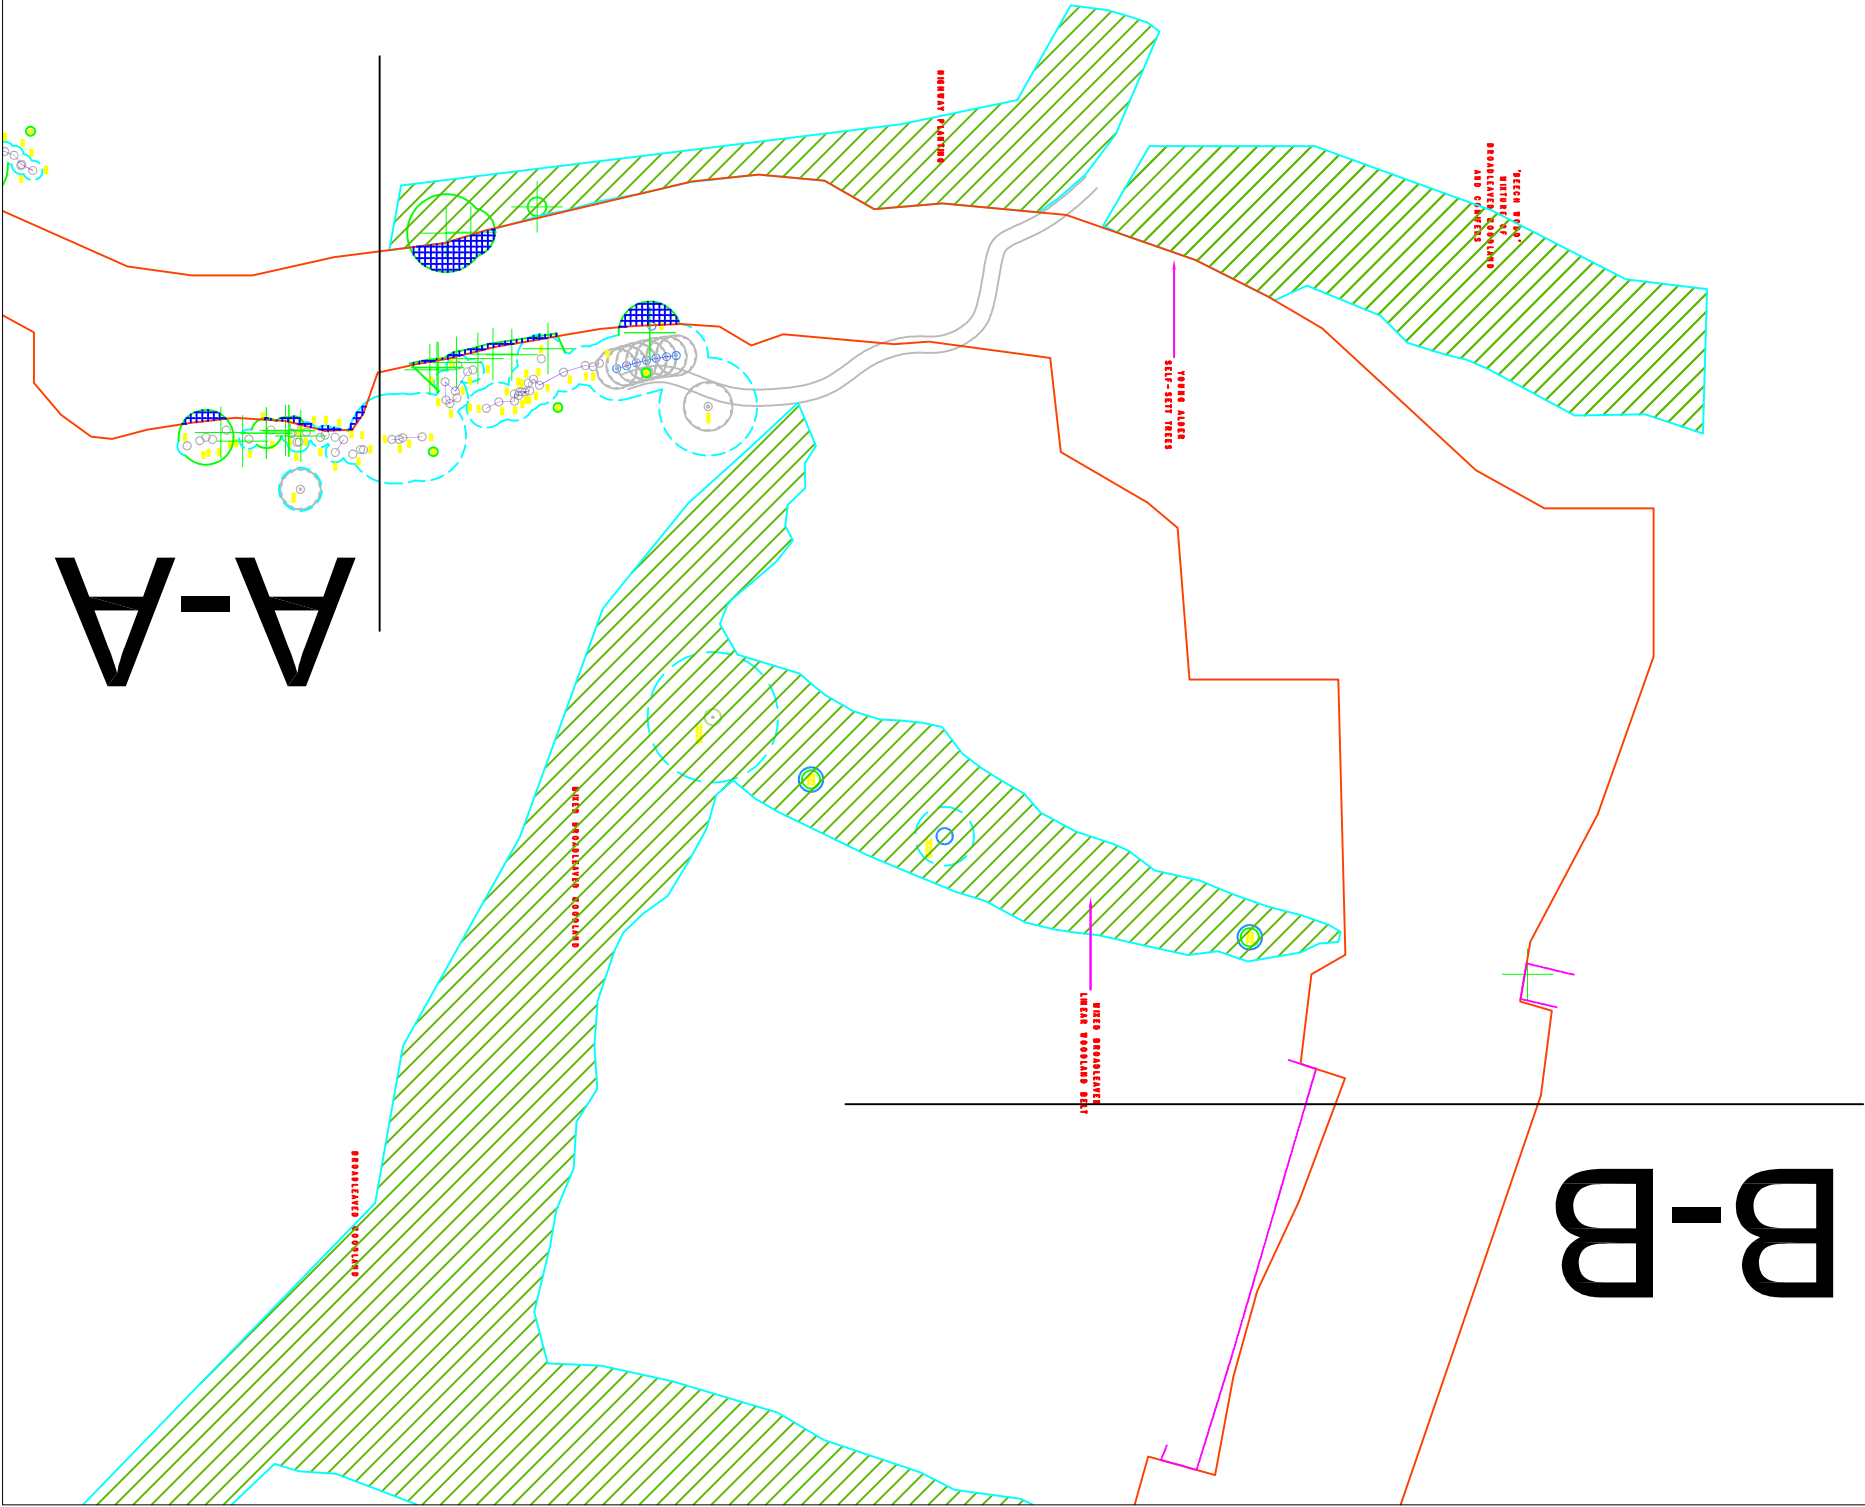


General Notes

Title
Tree Root
Protection
Zone

KEY FOR 1:500 SCALE DWGS

TREE SURVEY KEY

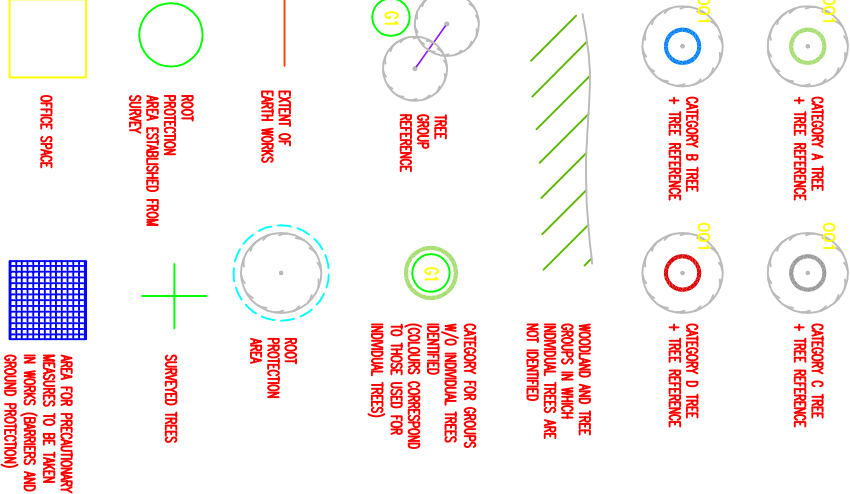

No.	Revision/Issue	Date

Firm Name and Address
VolkerFitzpatrick Ltd
Hertford Road
Hoddesdon, Hertfordshire, EN11 9BX
T +44 (0)1992 305 000
F +44 (0)1992 305 001

Project Name and Address
Dunsbury Hill Farm Highway
PROJECT C11600
VolkerFitzpatrick Site Office,
Junction 3 Turn Off A3(M),
Hulbert Road B1250,
Havant,
PO930J

Project	Dunsbury Hill Farm Highway	Sheet	C116000Dunsbury Hill/SW001
Date	14/05/15		
Scale	NOT TO SCALE		