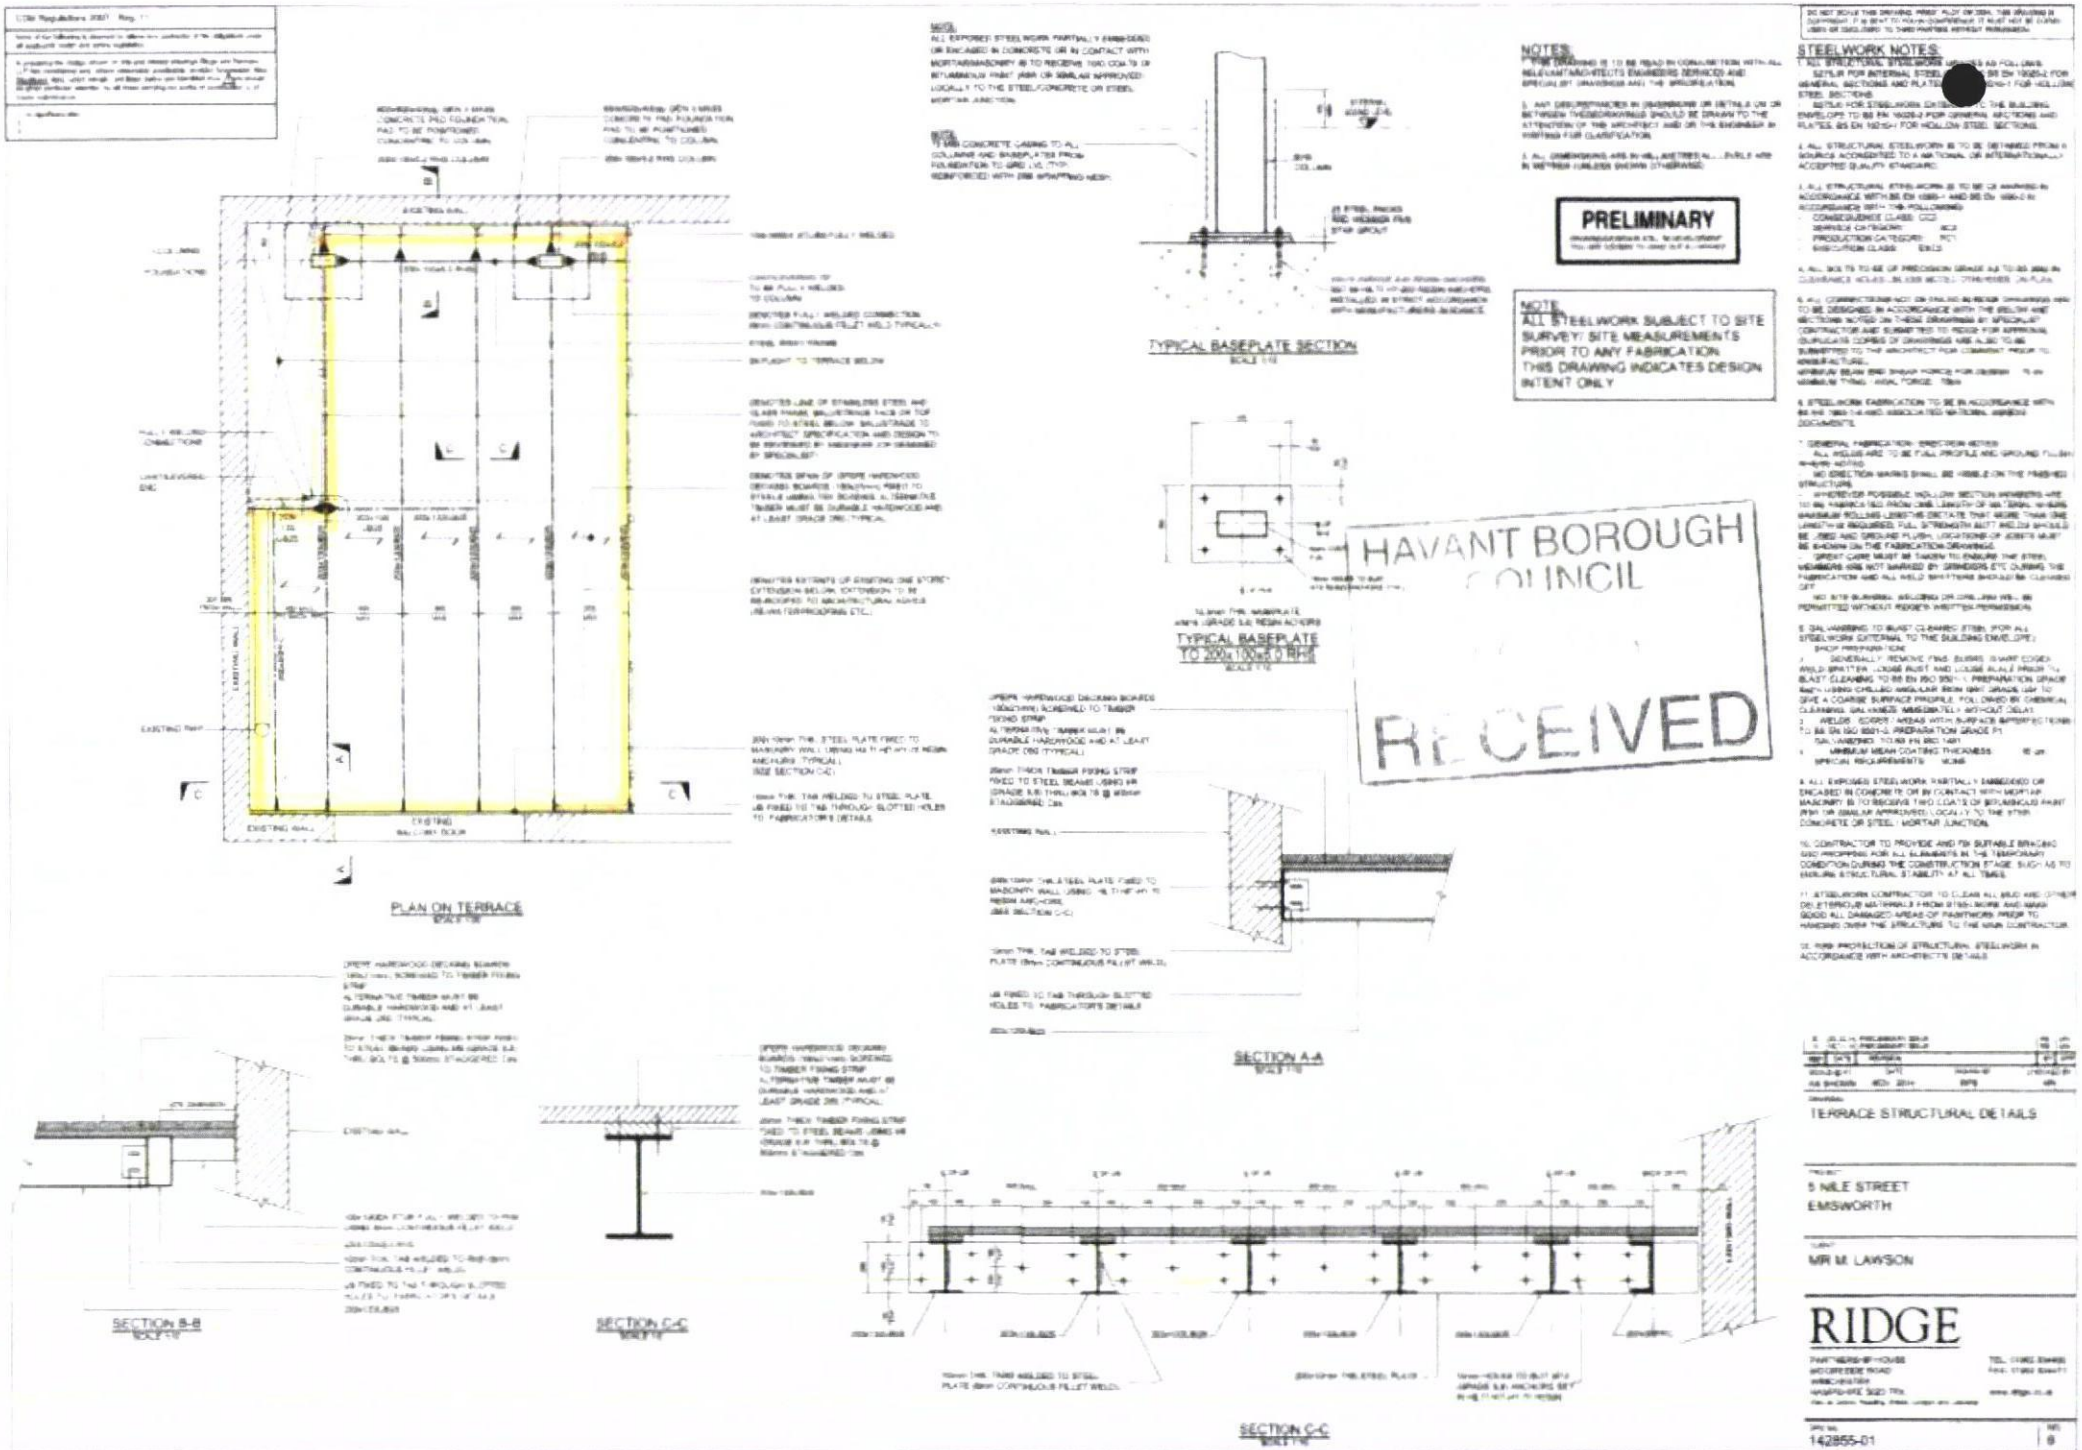

PRELIMINARY
NOTE
ALL STEELWORK SUBJECT TO SITE SURVEY/ SITE MEASUREMENTS PRIOR TO ANY FABRICATION
THIS DRAWING INDICATES DESIGN INTENT ONLY
HAVANT BOROUGH COUNCIL
RECEIVED
NOTES
STEELWORK NOTES
TYPICAL BASEPLATE SECTION
TYPICAL BASEPLATE TO 200x100x8.0 RHS
PLAN ON TERRACE
SECTION A-A
SECTION B-B
SECTION C-C
SECTION C-C
TERRACE STRUCTURAL DETAILS
5 NILE STREET
EMSWORTH
MR M. LAWSON
RIDGE
142855-01