



NOTES:


1. THIS DRAWING IS COPYRIGHT AND SHOULD NOT BE REPRODUCED WITHOUT APPROVAL.
2. THIS DRAWING TO BE READ IN CONJUNCTION WITH THE ARCHITECT'S DRAWINGS, ANY DISCREPANCIES ARE TO BE BROUGHT TO THE ATTENTION OF BOTH PARTIES IMMEDIATELY.
3. ANY DIMENSIONS/LEVELS INDICATED "et." REFER TO ASSUMED/EXISTING DIMENSIONS WHICH ARE TO BE SITE CHECKED PRIOR TO THE COMMENCEMENT OF ANY WORK.

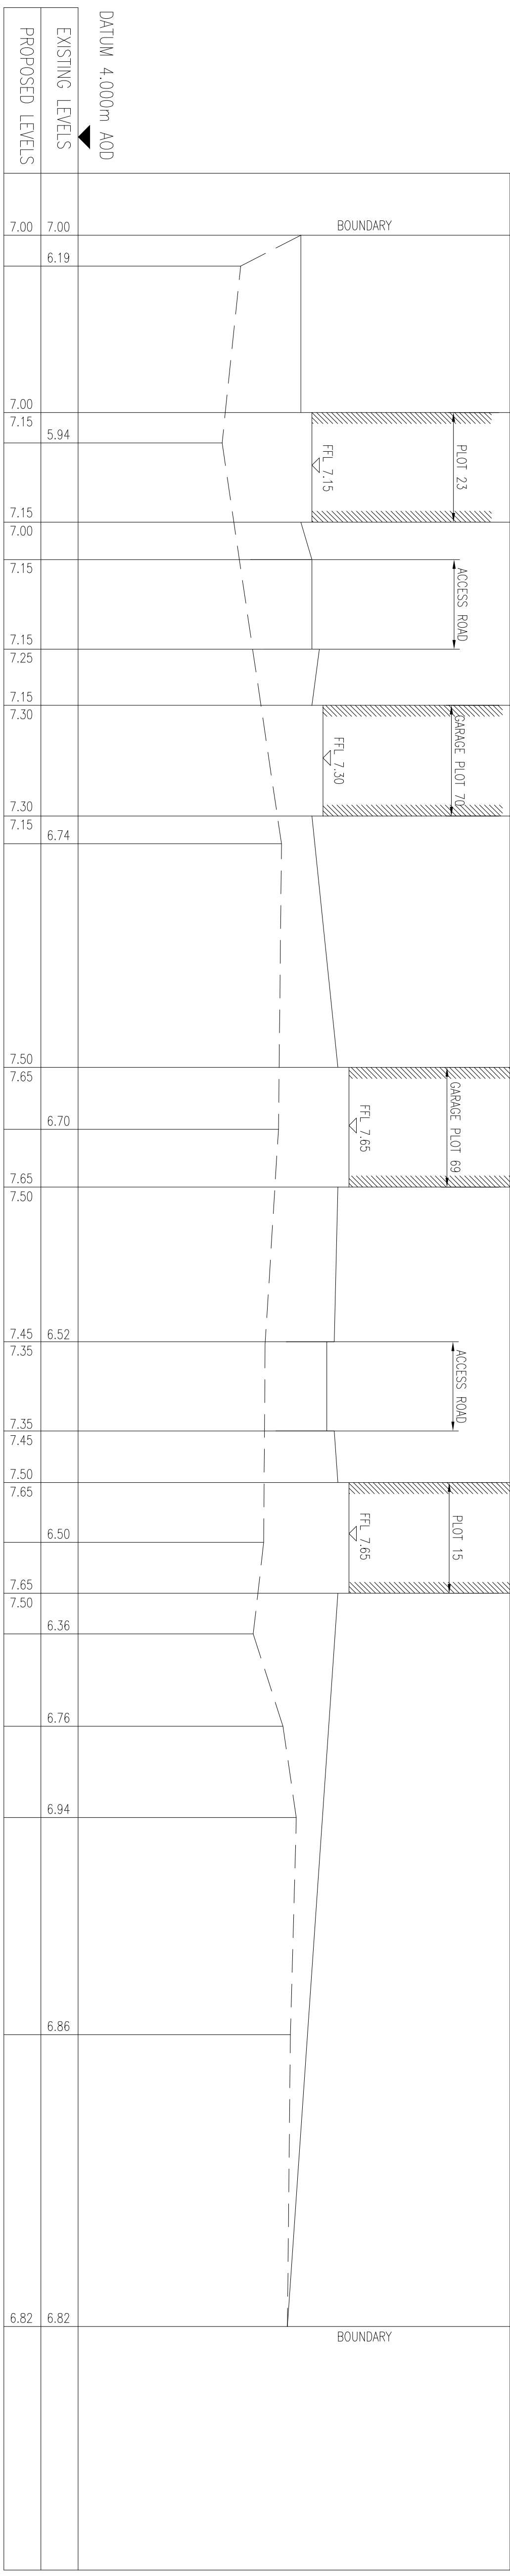

SECTION E1-E1
SCALE 1:200 H 1:50 V

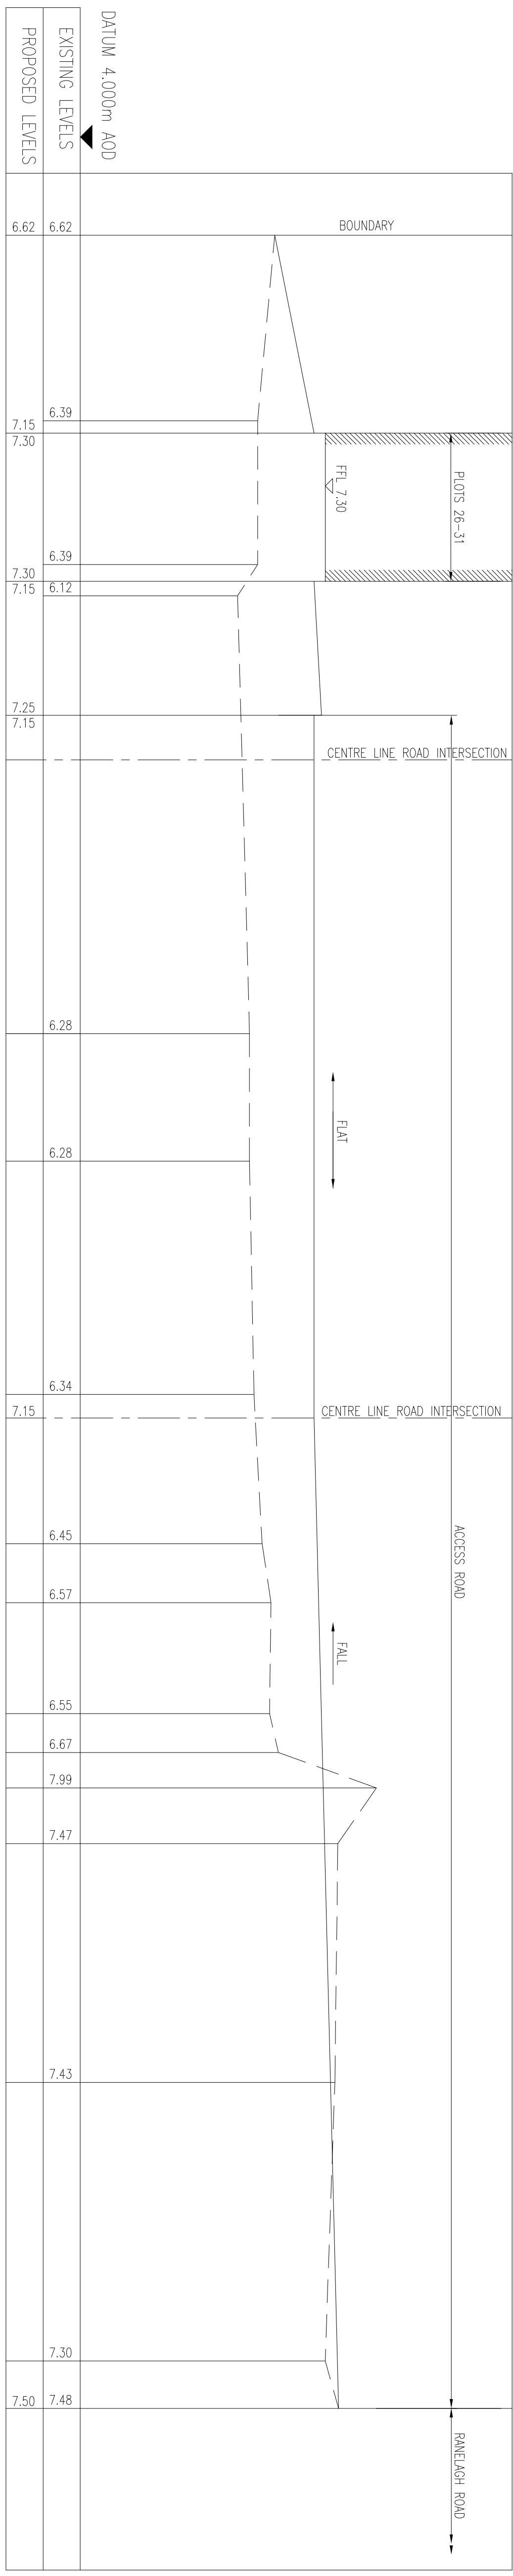

SECTION E2-E2
SCALE 1:200 H 1:50 V

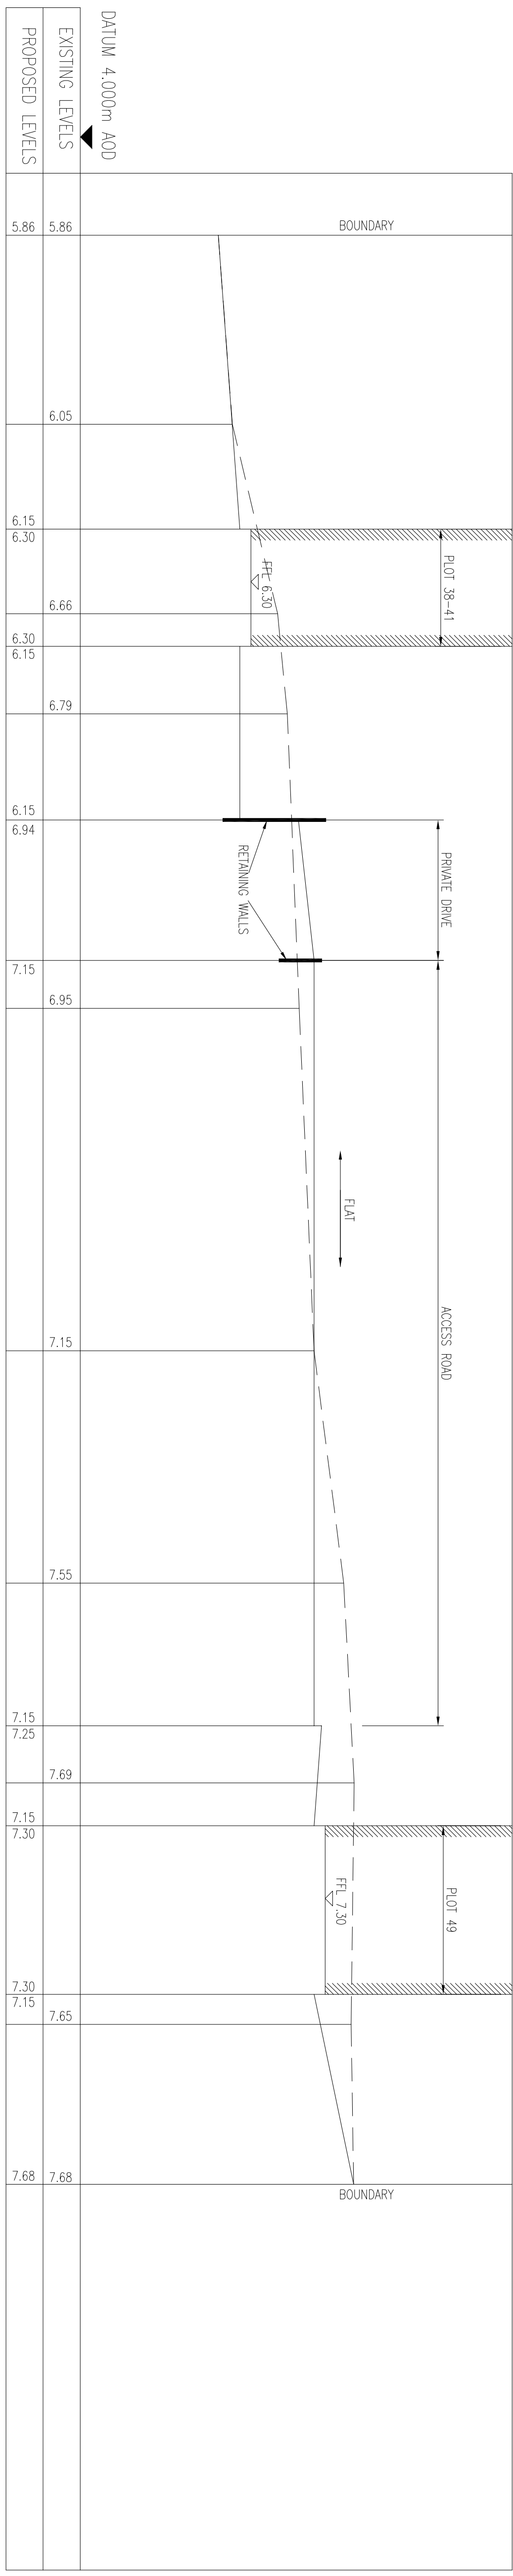

SECTION E3-E3
SCALE 1:200 H 1:50 V

CONSTRUCTION

Version	Approved	Reviewed by and date	Checked by and date	Approved by and date
C1	CONSTRUCTION	HQJ/01.15	HQJ/01.15	HQJ/01.15
P3	PRELIMINARY	HQJ/11.14	HQJ/11.14	HQJ/11.14
P2	PRELIMINARY	HQJ/10.14	HQJ/10.14	HQJ/10.14
P1	PRELIMINARY	HQJ/06.14	HQJ/06.14	HQJ/06.14

ORIGINAL DRAWING SIZE - A1	X-REFS: *
	*
	*
CAD REF.	*
	*

[illegible]