


Notes
1. This drawing is the property of fabrik ltd. It must not be copied or reproduced without written consent.
2. Only figured dimensions are to be taken from this drawing. All contractors must visit the site and be responsible for taking and checking all dimensions related to the works shown on the drawing.

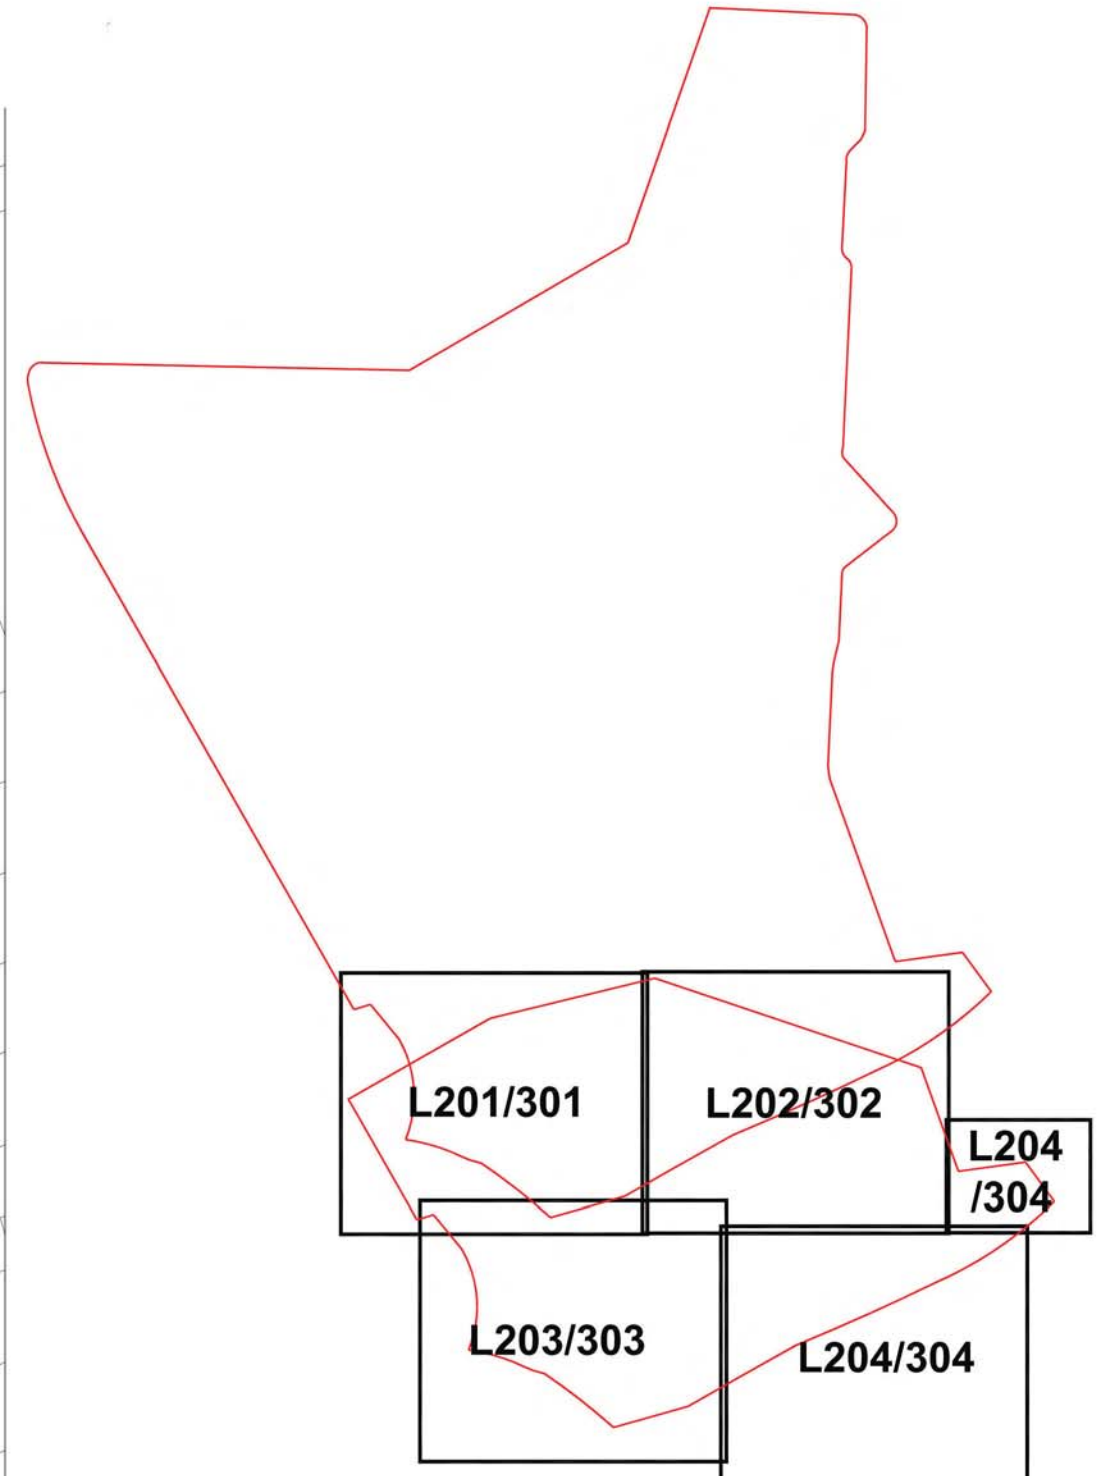

ONDON

SCALE 1:750
m 0 5 10 20 30 40 50 75
north



fabrik

38a High Street
Alton
Hampshire
GU34 1BD

T: 01420 590250
F: 01420 544243
E: info@fabrikuk.com
W: www.fabrikuk.com

No.	Date	Reason
Revisions		
External References:		
• 0000 Berewood - Hampshire/Drawing/Tree Survey/Revised 13-10-04/07/04 tree survey & reference plan (bound) - Copy		
• 0000 Berewood - Hampshire/Drawing/Tree Survey/Revised 13-10-04/07/04 tree survey & reference plan (bound) - Copy		
• 0000 Berewood Phase 2 Working Drawings - Hampshire/Drawing/Engineer/Revised 13-10-07/07/07/07 P15 ROAD LAYOUT		
• 0000 Berewood Phase 2 Working Drawings - Hampshire/Drawing/Engineer/Revised 13-10-07/07/07/07 P15 ROAD LAYOUT		

Project
Berewood Town Park, Waterlooville for
Grainger

Drawing
Comparison Study
Extract of Ecology Masterplan of Town Park
from Environmental Statement produced by BbD

Scale 1:750 @ A0	Date June '14	Drawn -
Drawing No. D2050 L.TPA.102	Revision -	
☐ Preliminary ☒ Issued for Planning Approval ☐ Issued for Construction	☐ Issued for Design/Information ☐ Issued for Tender ☐ As Built	Copyright Reserved ©