


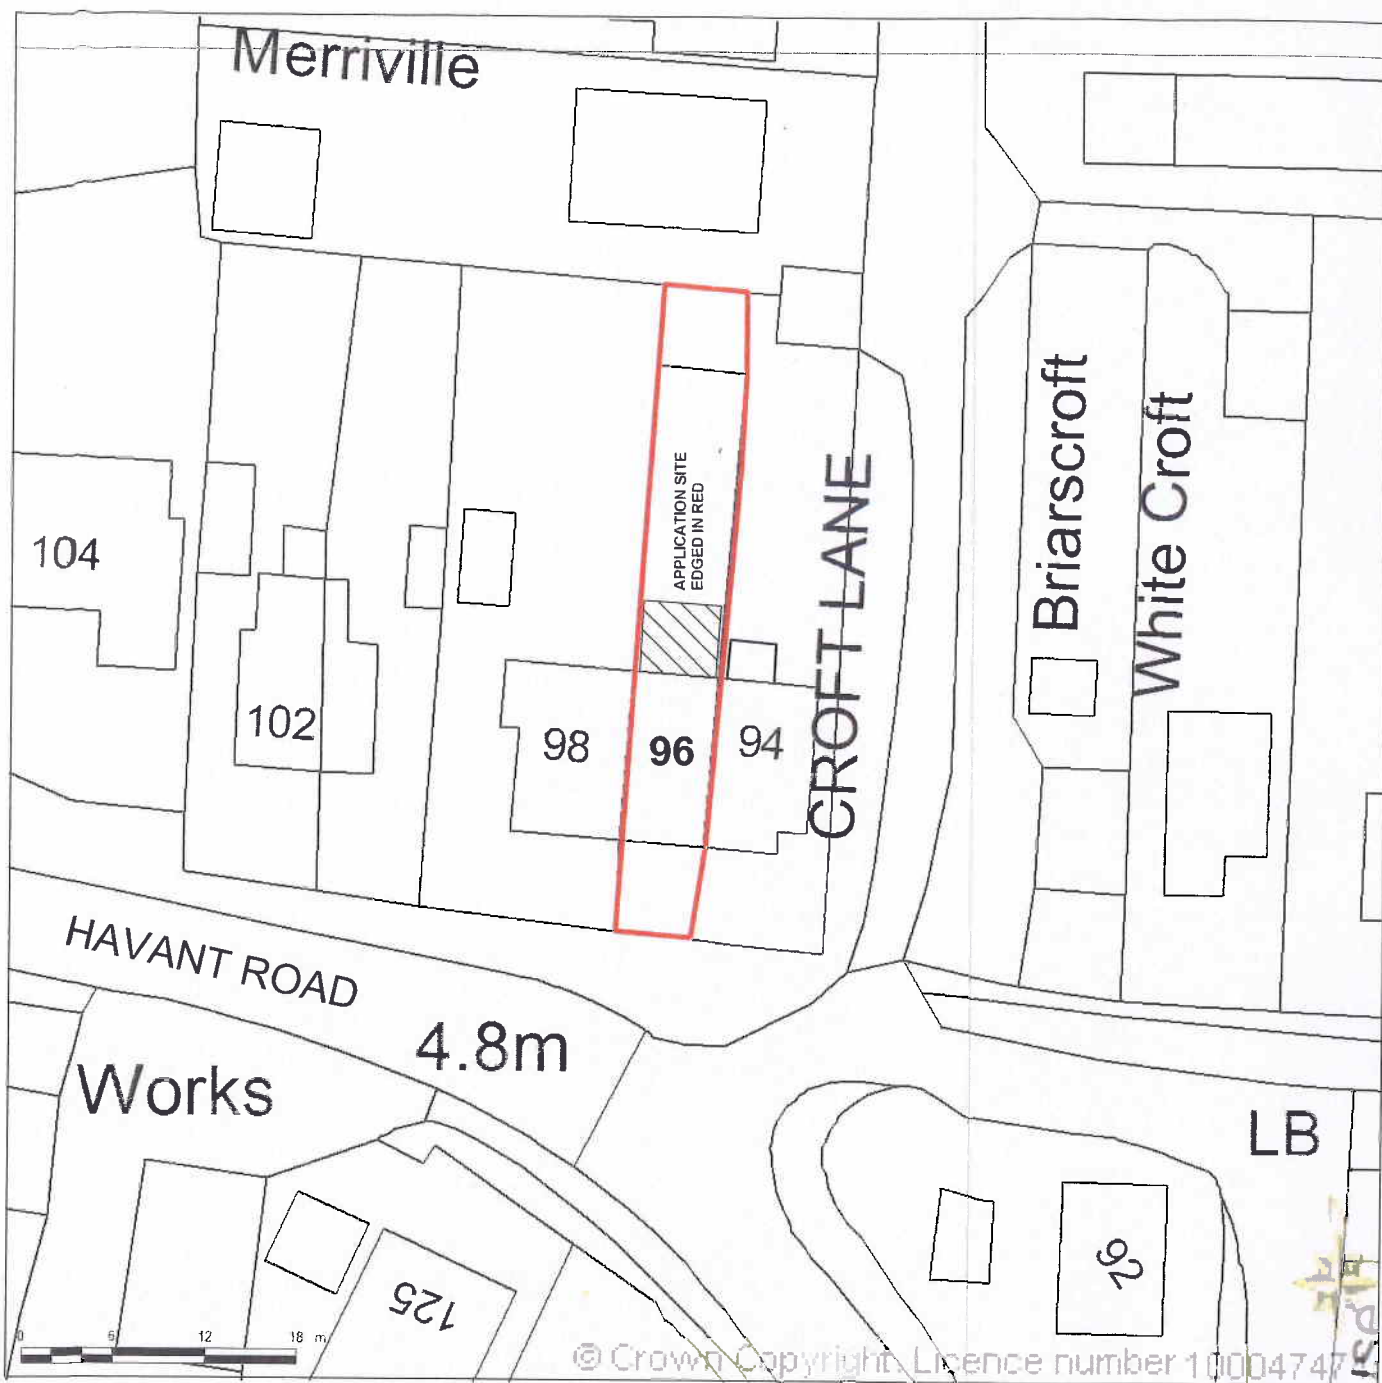


Produced 04 March 2014 from the Ordnance Survey National Geographic Database and incorporating surveyed revision available at this date. Reproduction in whole or part is prohibited without the prior permission of the Ordnance Survey. © Crown Copyright 2014.

The representation of a road, track or path is no evidence of a right of way. The representation of features as line is no evidence of a property boundary.

Property Address:
96 Havant Road
Hayling Island
PO11 0LJ

District Council: HBC

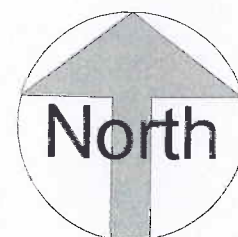

The Planning Service
Office, 135 North Lane
Clanfield, nr Waterlooville
Hampshire PO8 0RL

T: 023 92 597364
F: 0845 519 1103
E: info@theplanningservice.co.uk

Mr Peter Copsey

96 Havant Road,
Hayling Island

PROPOSED LOCATION & BLOCK PLAN

Project number 131 v7.2

Date 24/02/2013

Drawn by JJ

Status Planning

P001

Scale 1:500 @ A4