

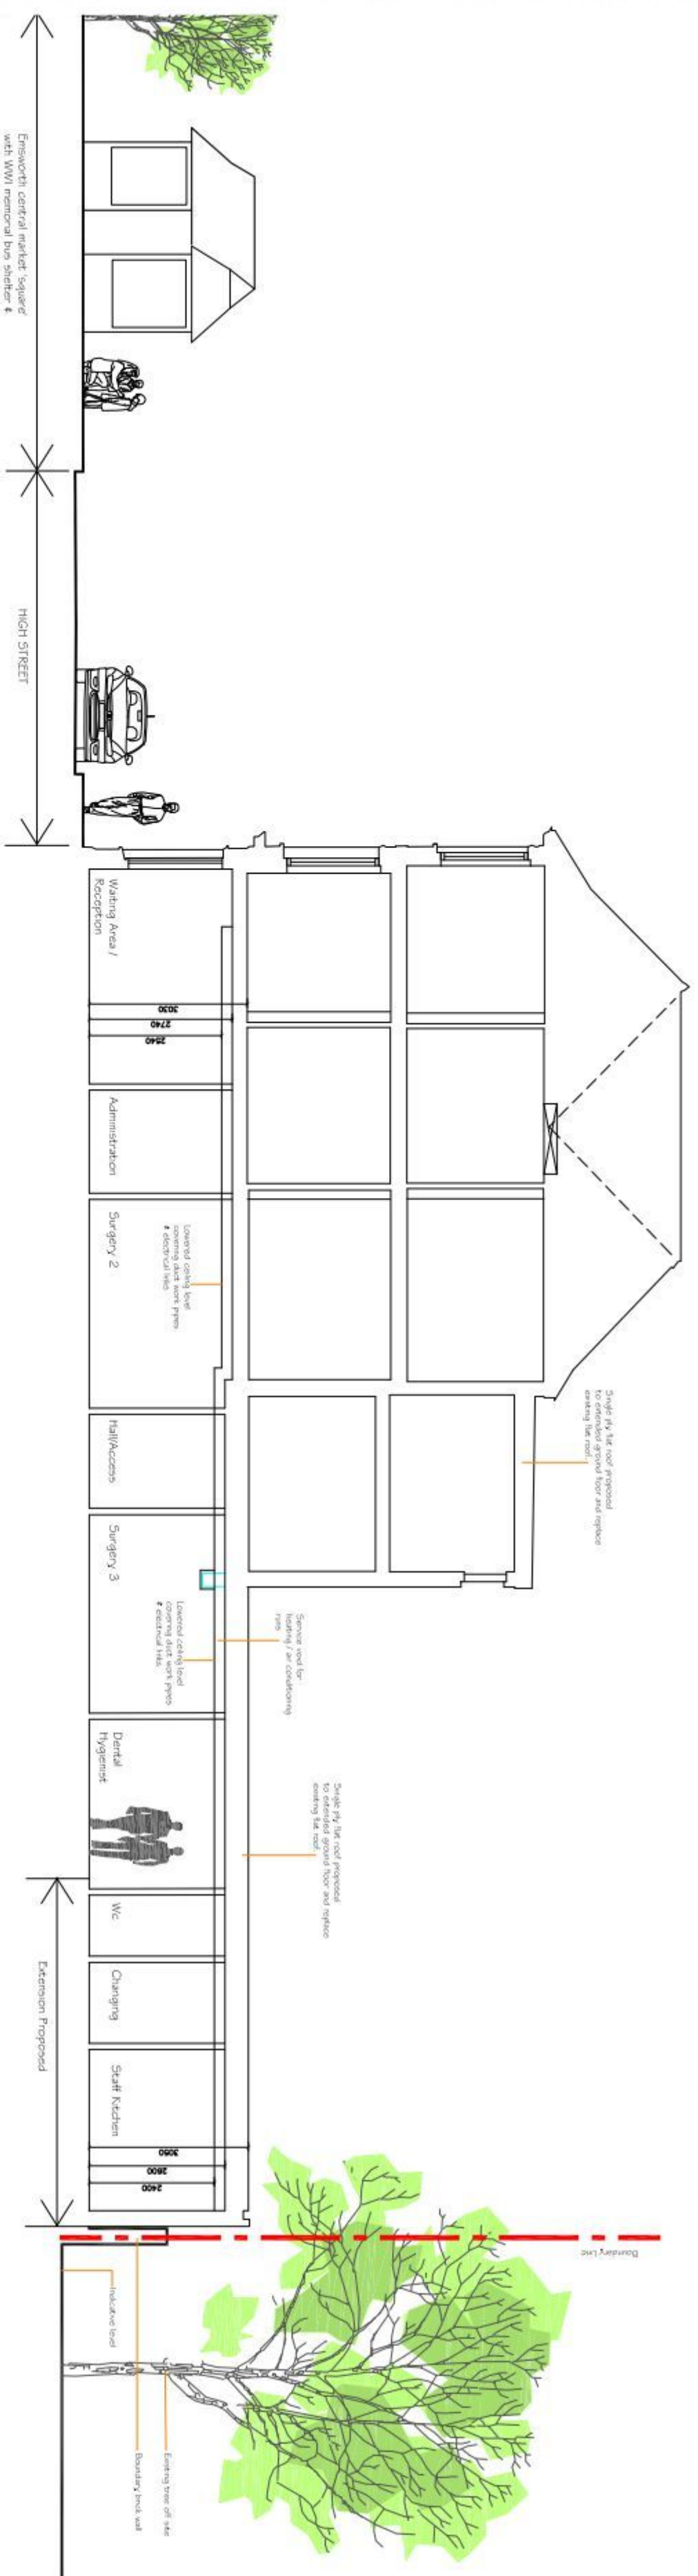
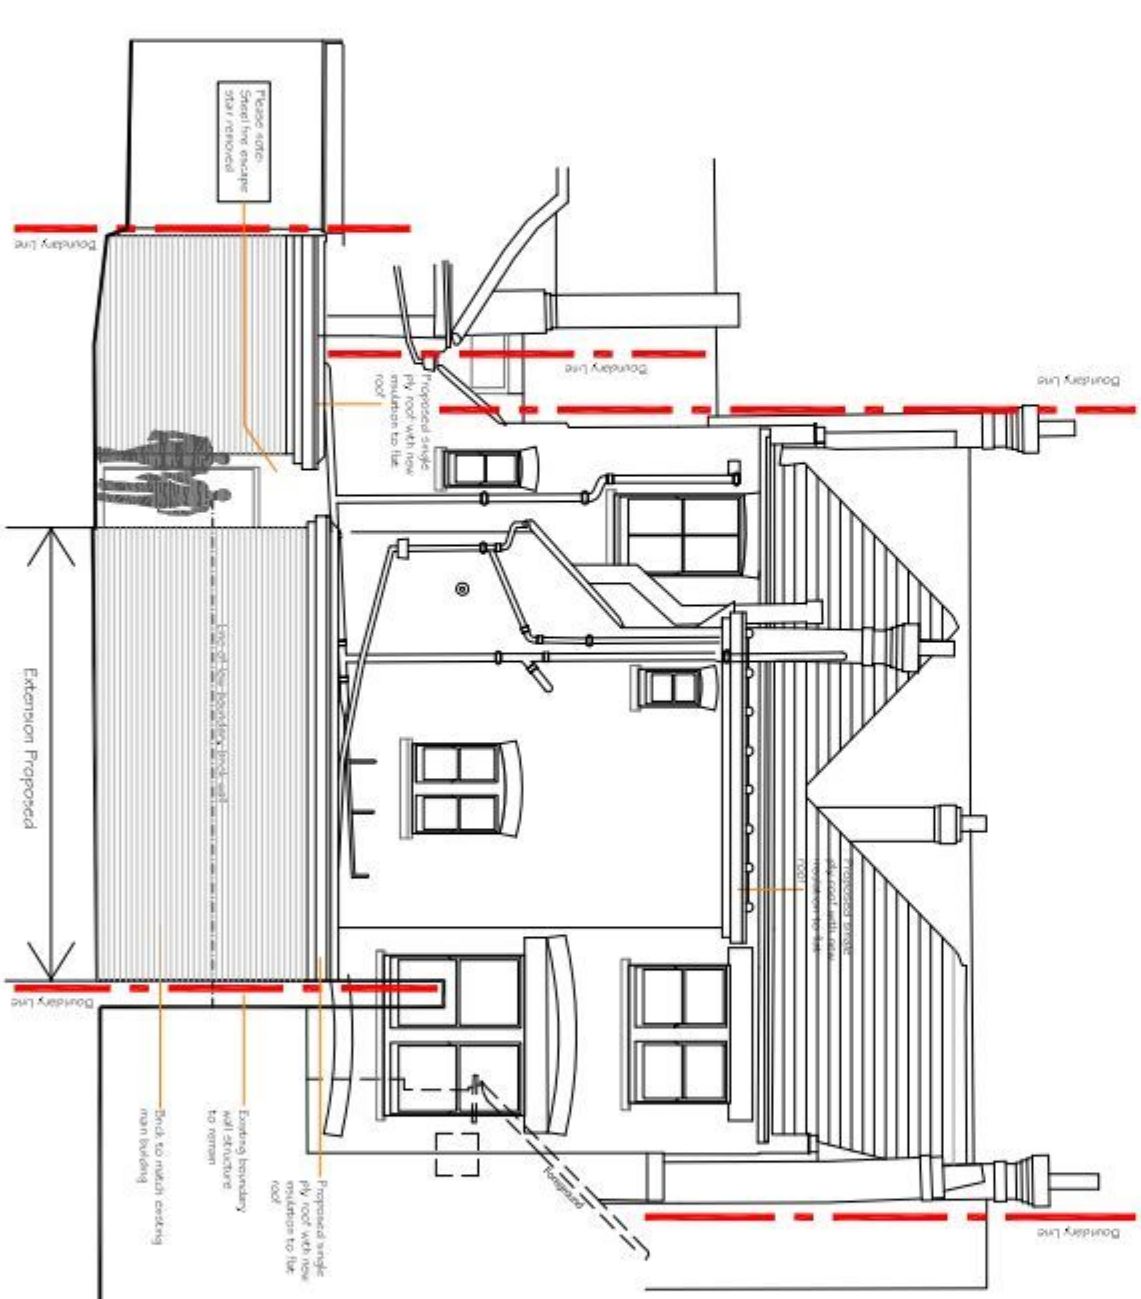


30 High Street - Emsworth

SUPERSEDED

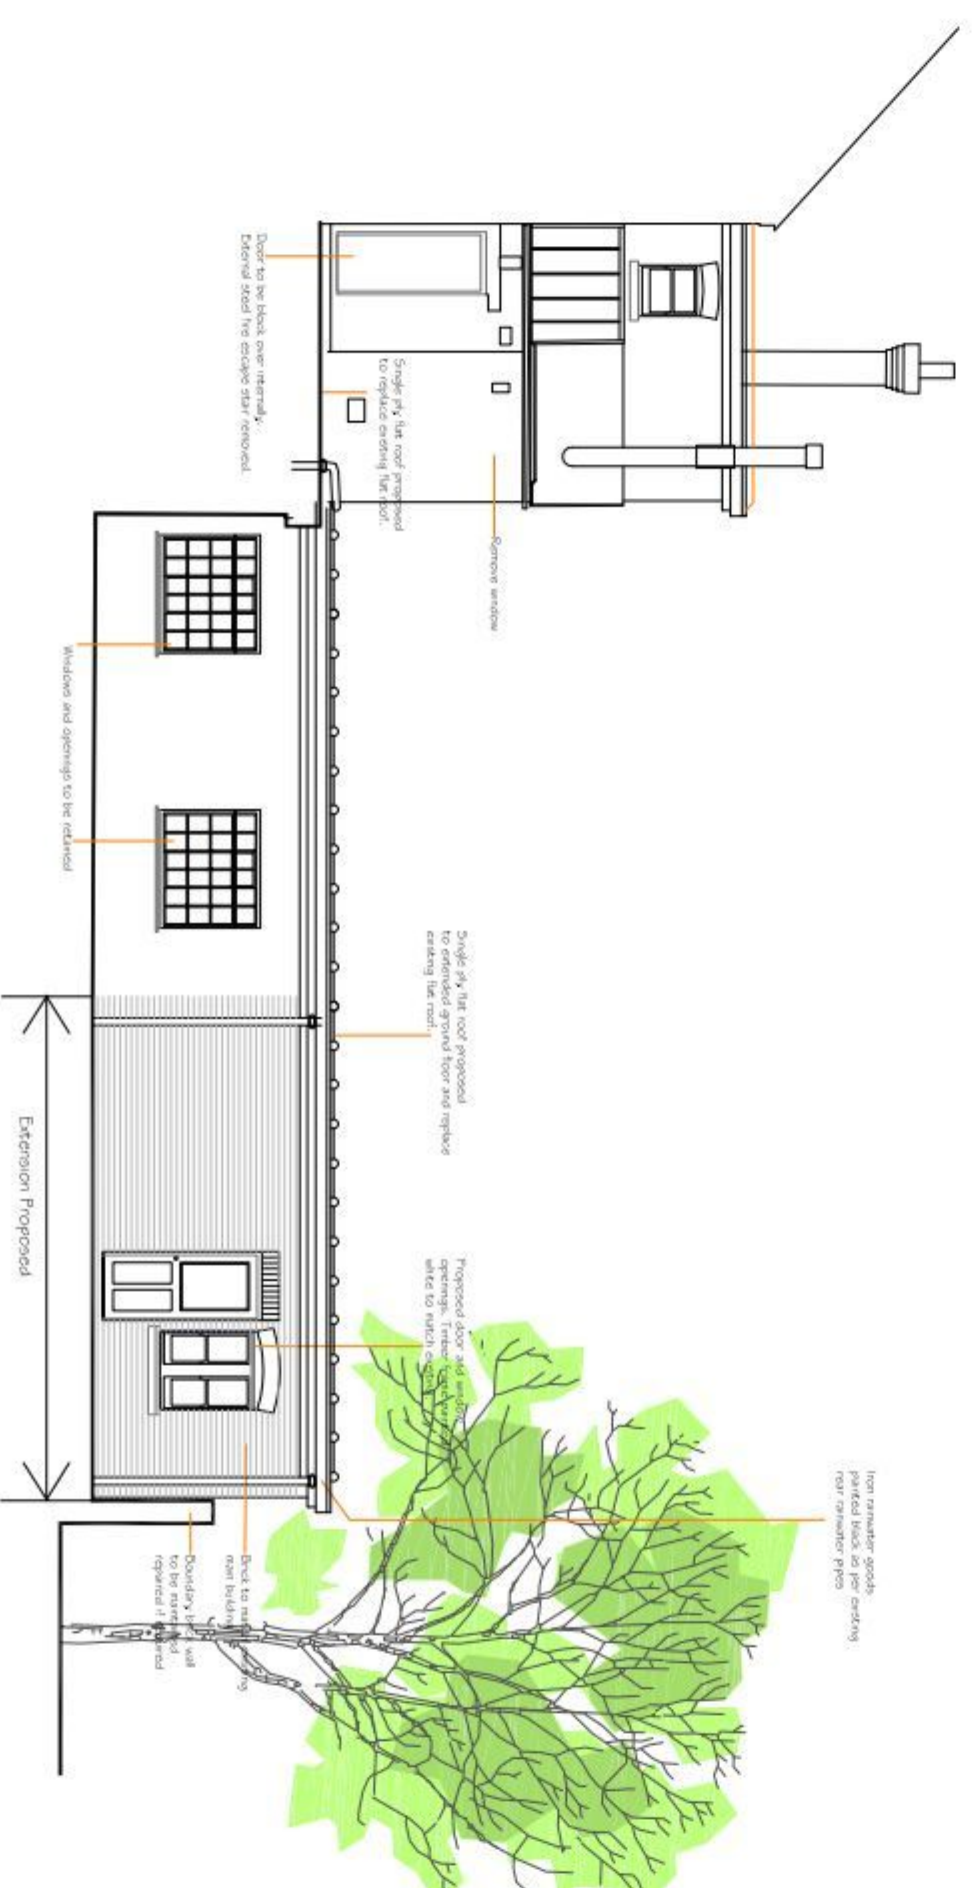

SECTION A-A

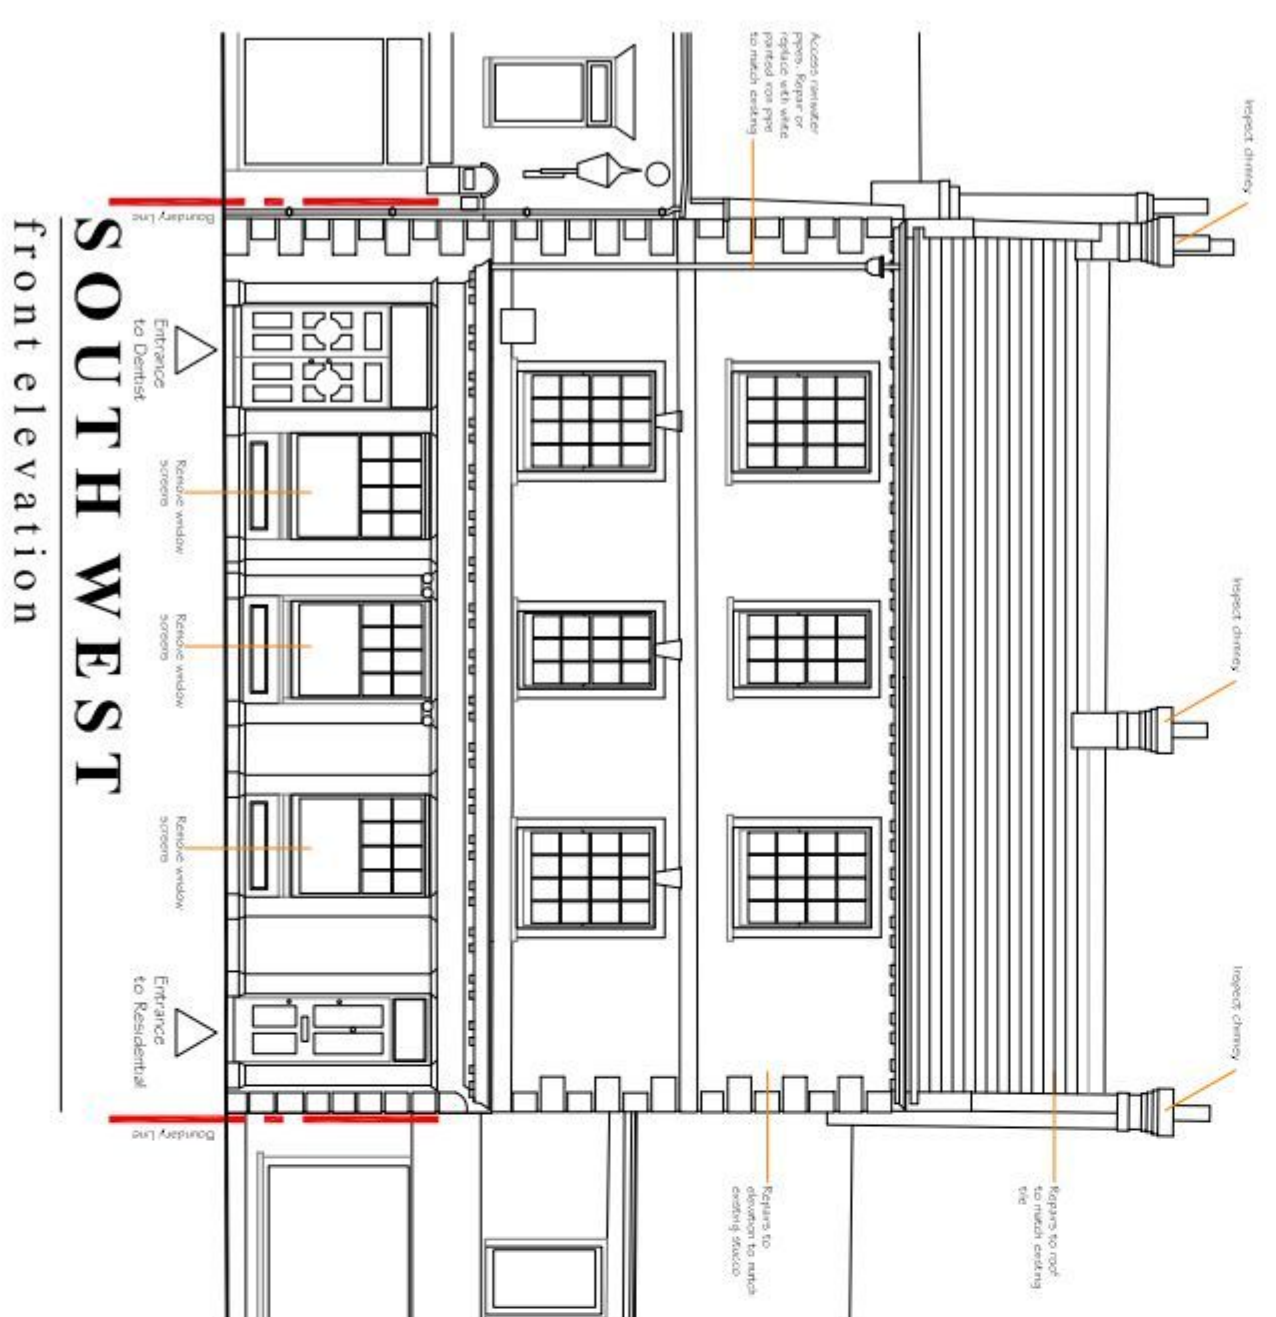

NOTES

Dimensions to be checked on site before commencing work. Any discrepancies shall be reported to the architect immediately

Do not scale from these drawings except for planning purposes.

Use figured dimensions only

Where applicable this drawing is to be read in conjunction with other consultants' drawings.

with other consultants' drawings.

All drawings to be read in conjunction with specification and all other drawings including structural engineer and mechanical and electrical drawings / specification

[illegible]