

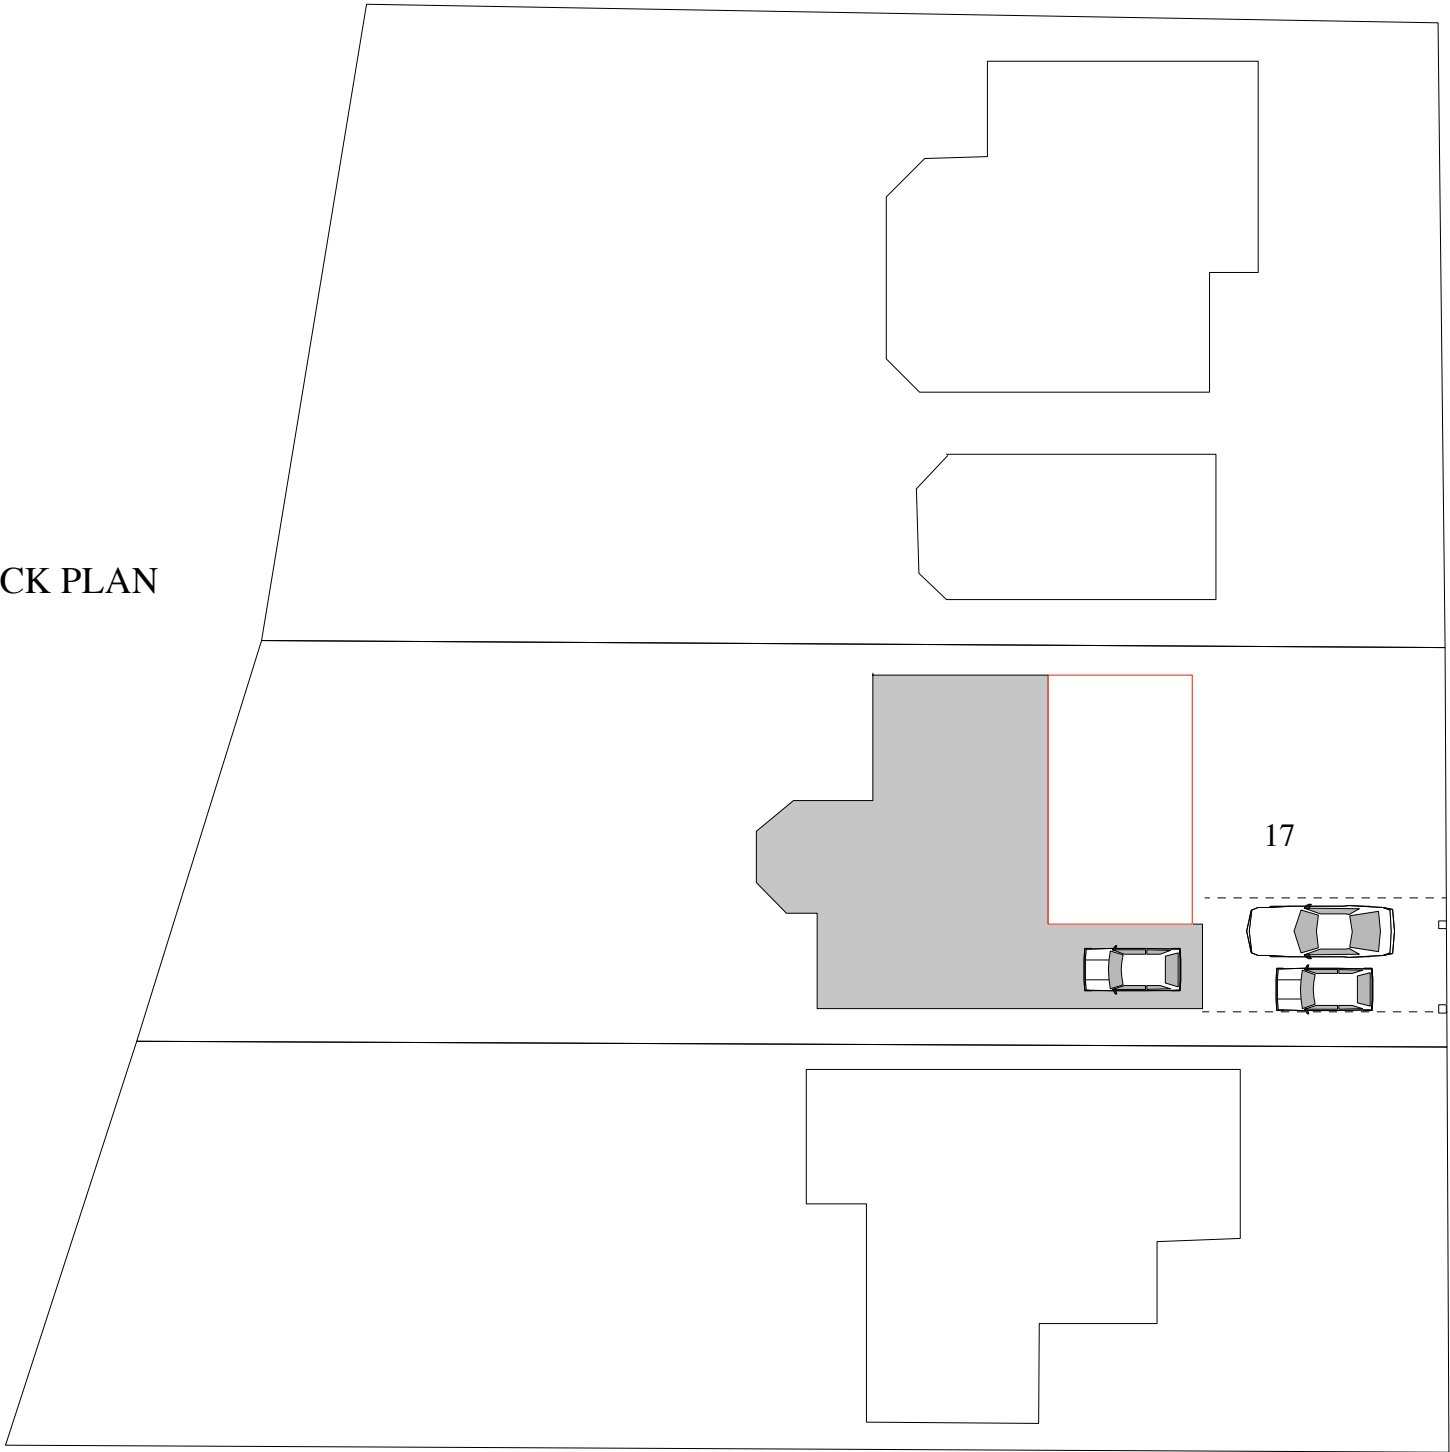
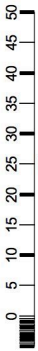


BLOCK PLAN

 

LANGROOK CLOSE

17 Langbrook Close

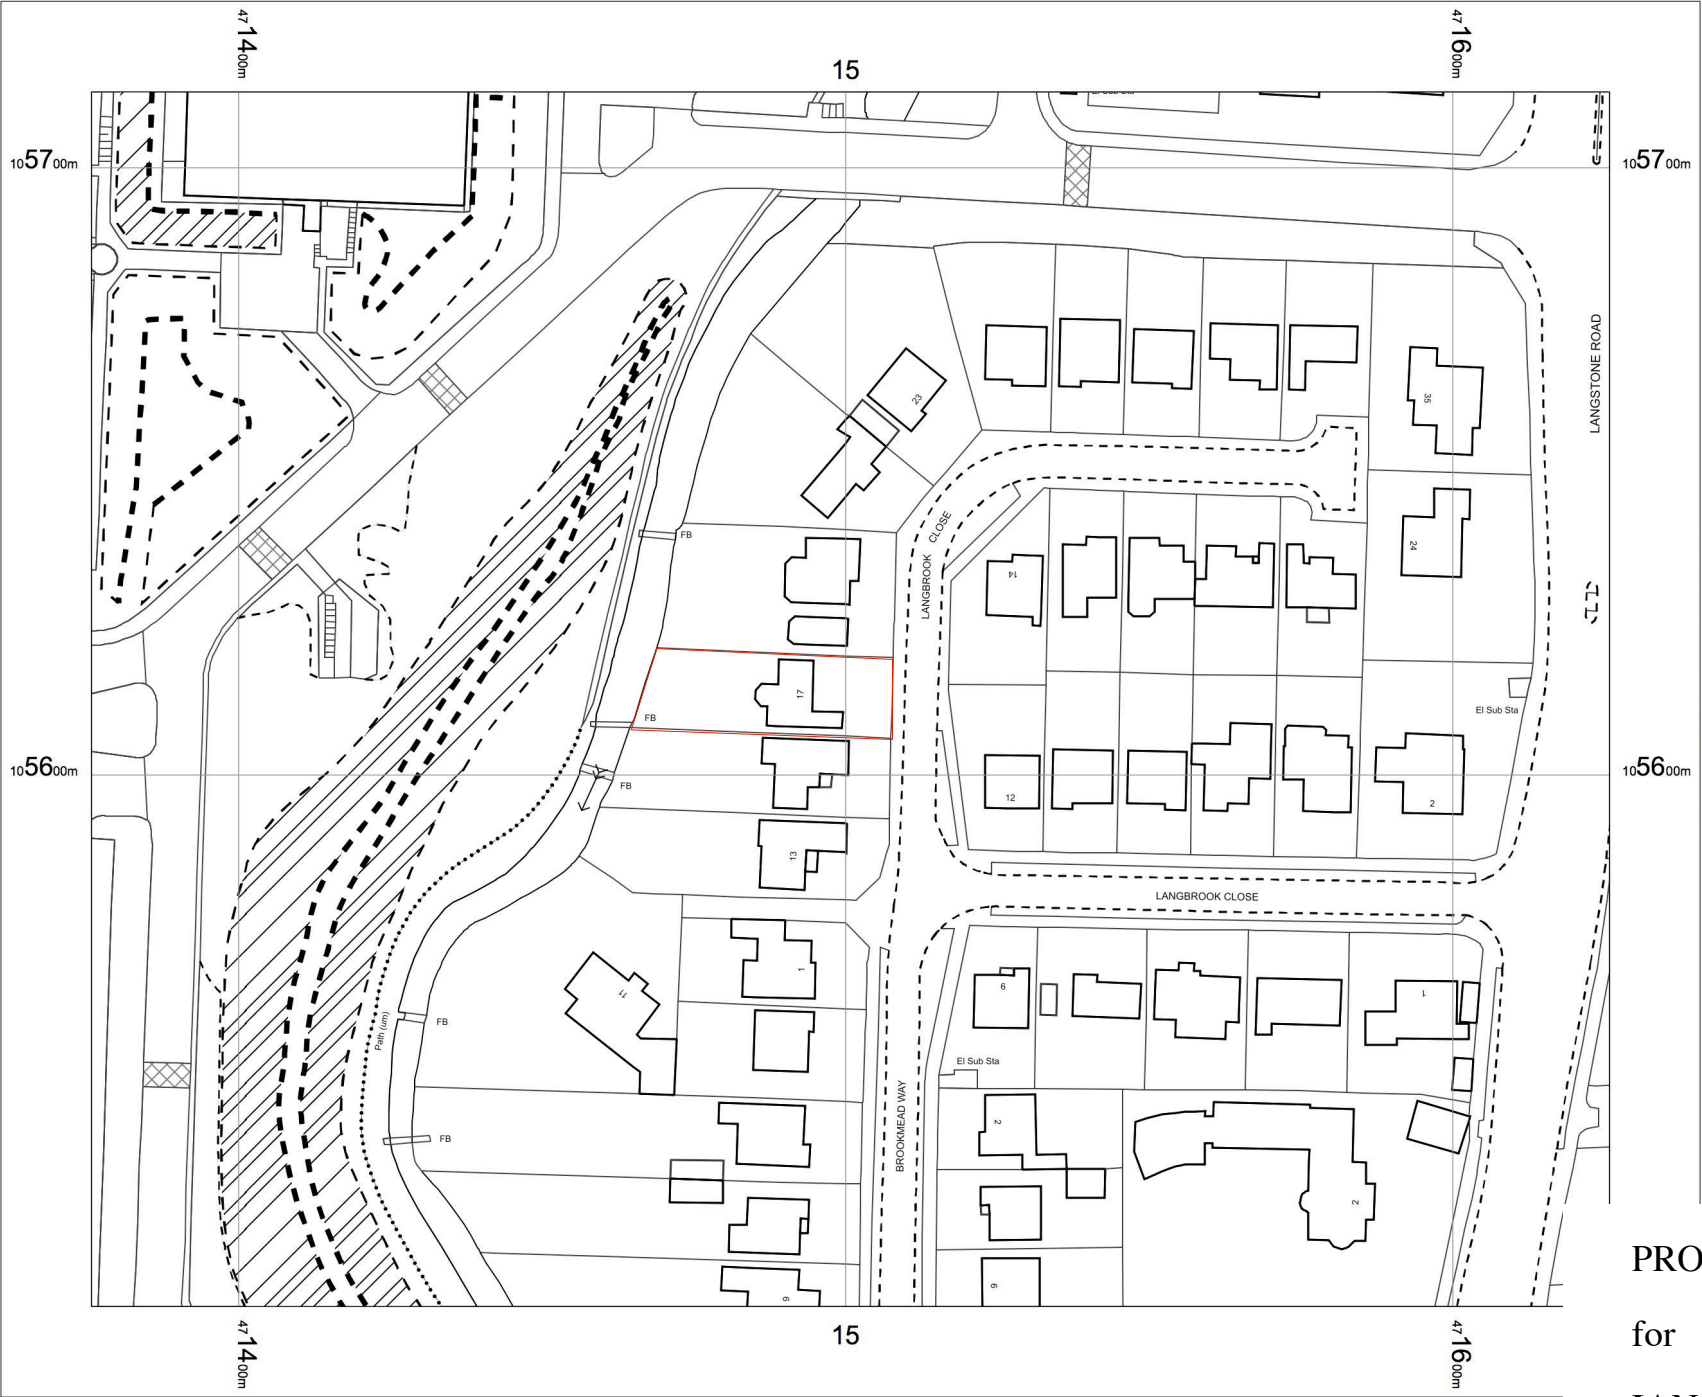

OS MasterMap 1250/2500/10000 scale
26 February 2015, ID: BLJT-00405153
E www.planningapplicationmaps.co.uk
1:1250 scale print at A4, Centre: 471501 E, 105612 N
©Crown Copyright Ordnance Survey. Licence no. 100051661
Mapping sourced from Ordnance Survey

PROPOSED ALTERATIONS

for
IAN & DEBOROUGH BURROUGHS
17 LANGBROOK CLOSE
HAVANT PO9 1RS

Ref IDB/02/2015/08A
Scale 1:250 & 1:1250
Rev.A.. Cars added..OS
License number shown.....Mar 15