
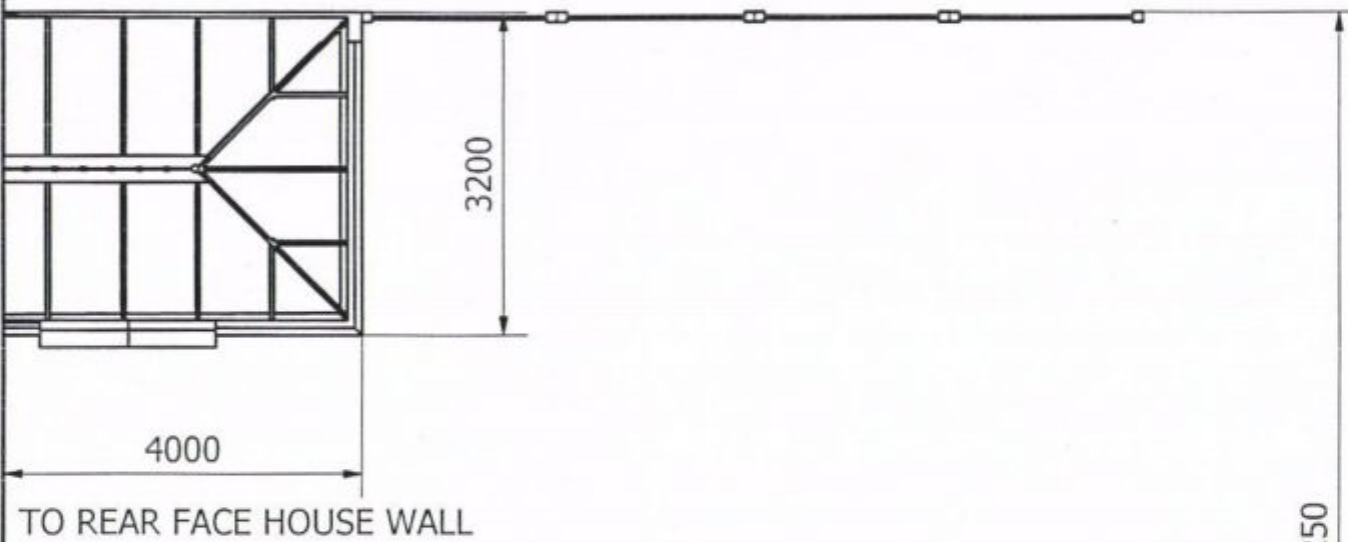


PERMIT

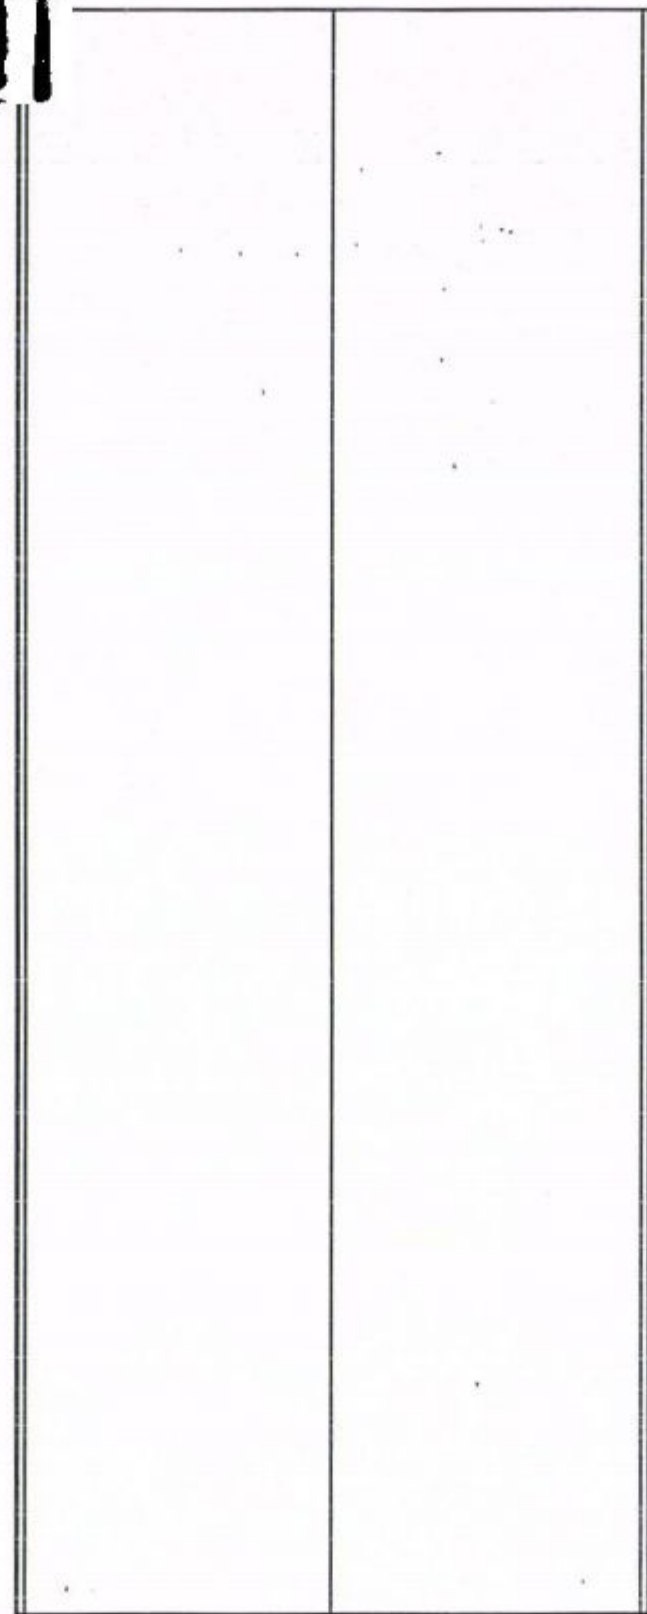

COUNCIL
- 2 MAR 2012
RECEIVED

Designed by ukthonei	Checked by	Approved by	Date	Date 22-2-2012	
Proposed Conservatory at 70 Salt Marsh Lane			Mcfif_Assembly 01		
			Edition	Sheet 2 / 4	