PERMIT

Proposed Roof Plan

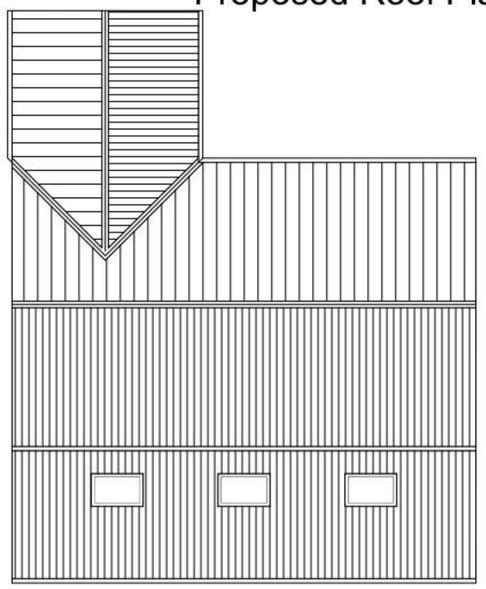

Proposed First Floor Plan

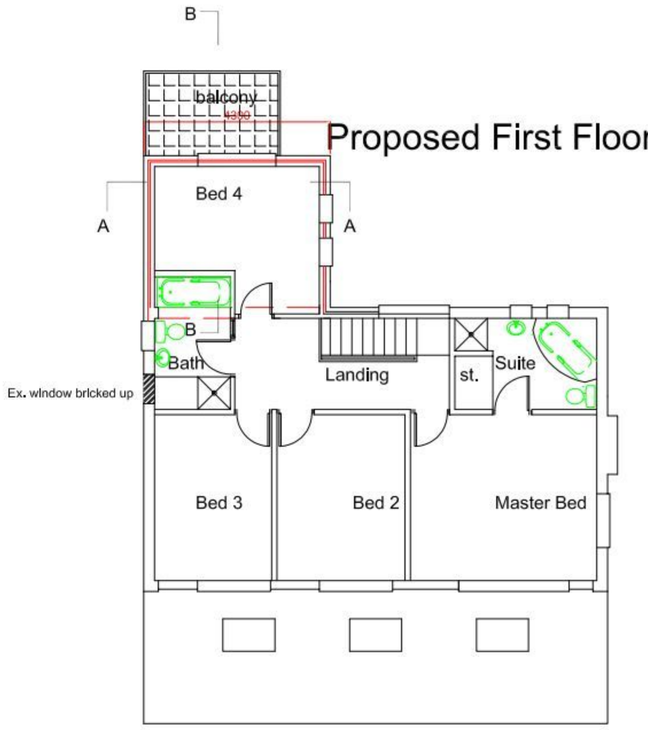

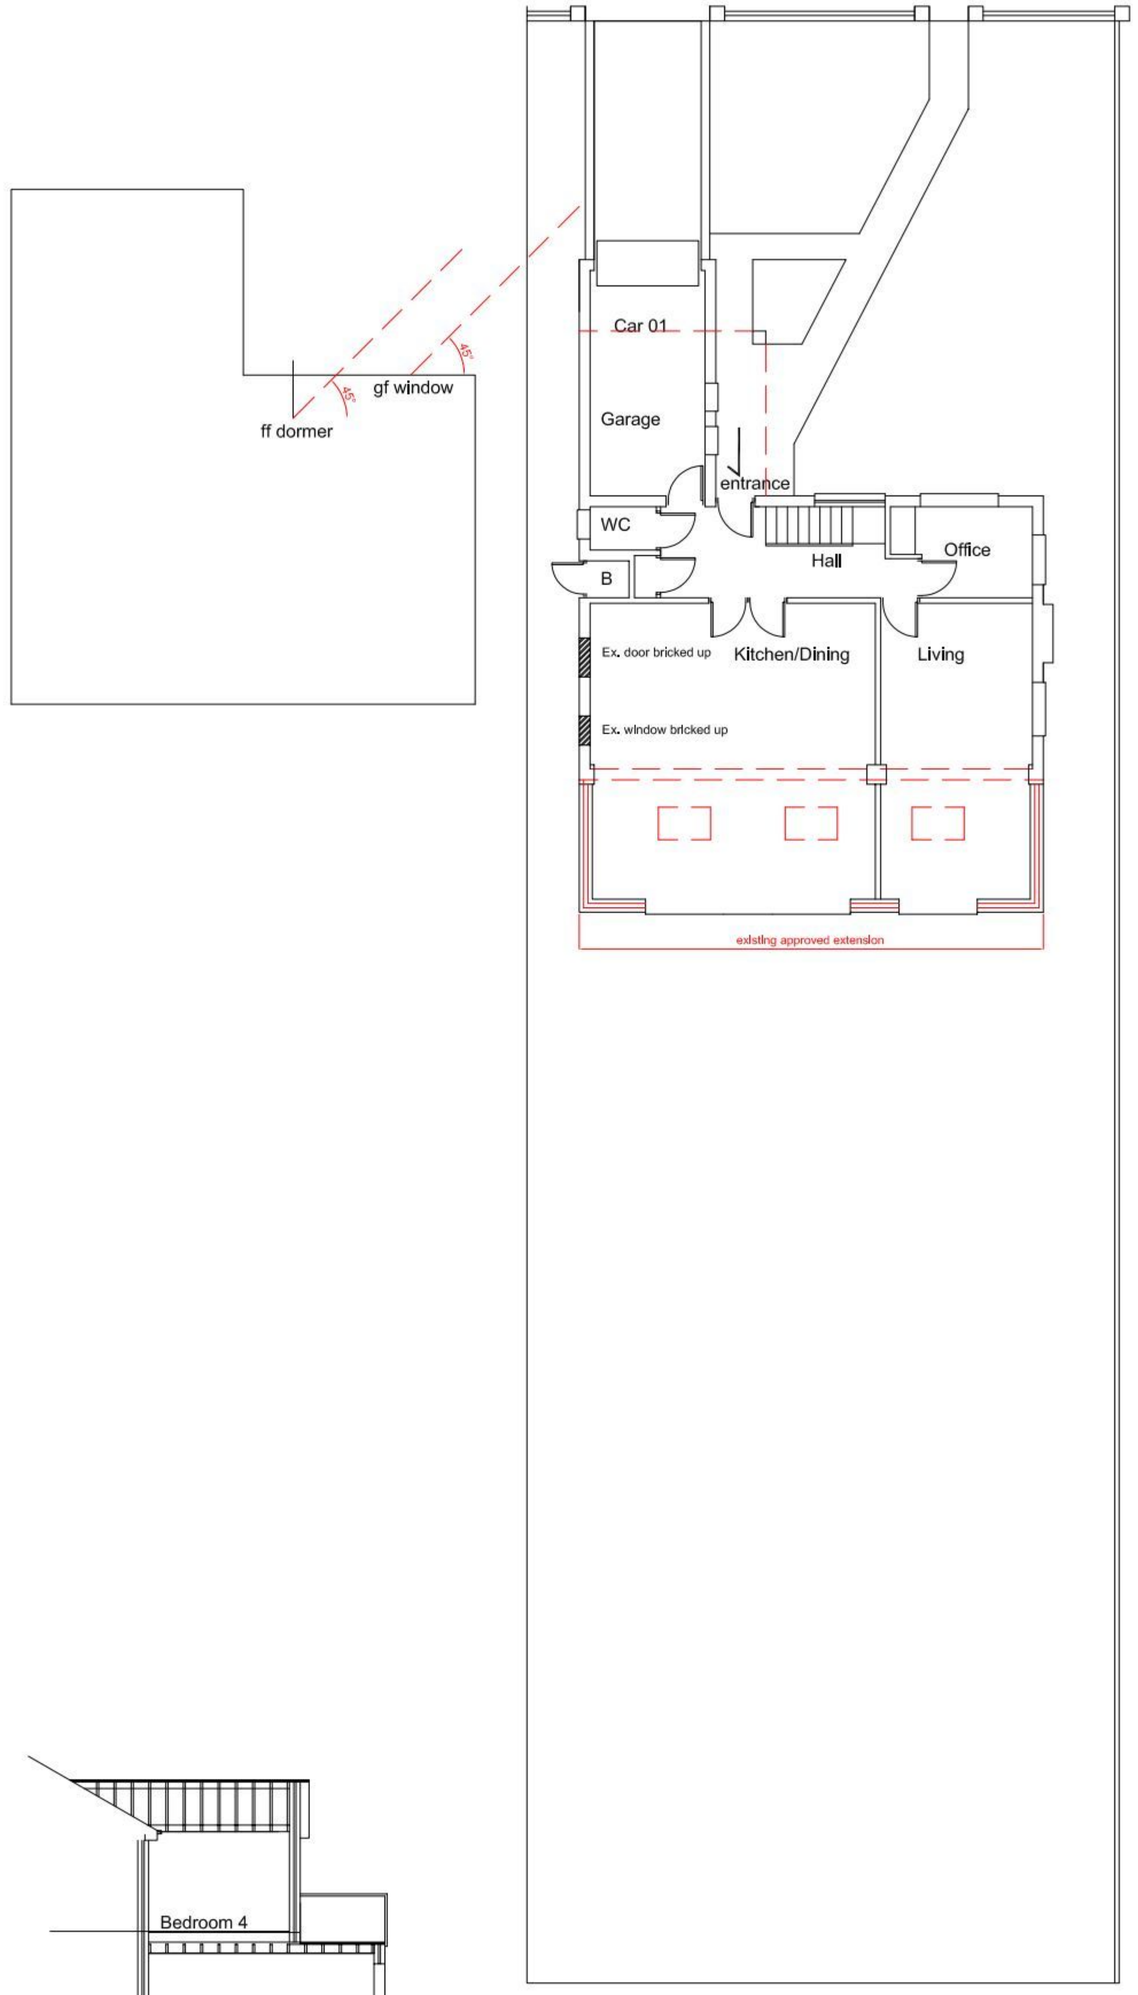

Proposed Ground Floor & Site Plan



Proposed South Elevation



Proposed East Elevation



Proposed North Elevation



Proposed West Elevation

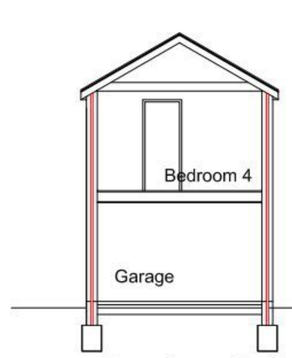

Section A-A

Section C-C



REVISION B DESIGN AMENDED - 28/02/12 - PG
REVISION A AMENDED - 30/11/11 - PG

SCALE: 1/100

DATE: Jan. 11

TITLE: Proposed Front Extension & Facade Modifications

1, Southbrook
Havant

DETAIL: General Arrangement

AUTHOR: PG

DRAWING No: 12/01/01

CONTRACTOR MUST CHECK ALL DIMENSIONS ON SITE ONLY FIGURED DIMENSIONS ARE TO BE TAKEN. DISCREPANCIES MUST BE REPORTED TO THE ARCHITECT BEFORE PROCEEDING
© COPYRIGHT

PETER GALLOWAY PARTNERSHIP
pgp
ARCHITECTS
BURGAN HOUSE, 8/10 EAST STREET,
HAVANT, HAMPSHIRE PO9 1AQ
TEL 02392 472650 FAX 02392 472702