
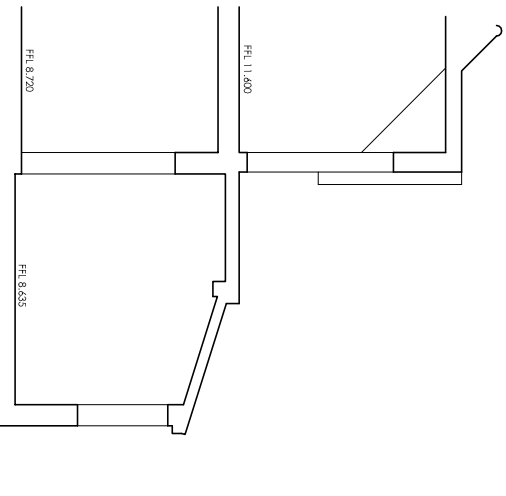
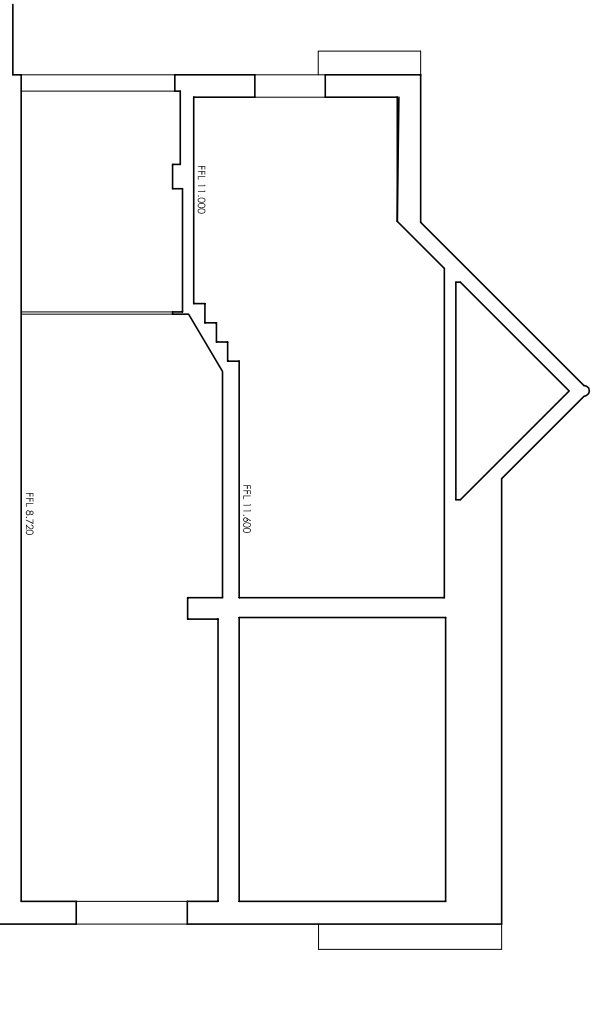


PHYSICAL SCALE IN METERS @ 1:100

NOTES:
This drawing has been produced solely for PLANNING/DESIGN.
Do not Scale from this Drawing except for planning purposes.
This drawing is the copyright of MF Designs Ltd.

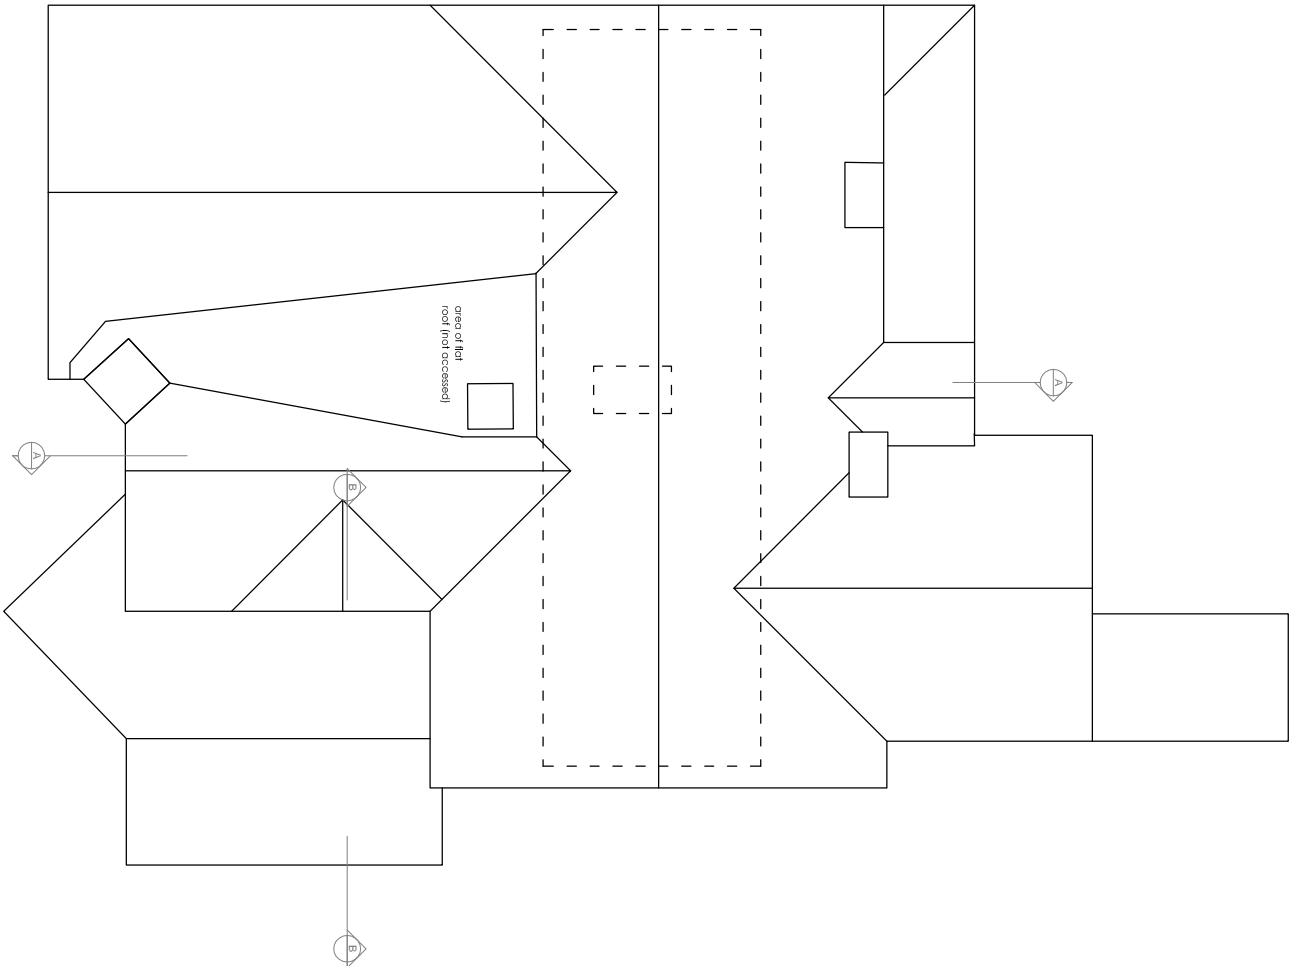

Existing Roof Floor

Existing Typical Section AA

Existing Typical Section BB



EXISTING PLANS & SECTION - 5a Shawfield Road, Havant. PO9 2SY

A: 26.03.2015 - amended valley to roof and access hatch

mf designs ltd
Chartered Architects



52 King Street • Emsworth • Hampshire • PO10 7AZ
Director: Martin Farrer RIBA • Co Registration No.4507379

tel 01243 377766
e admin@mfdesigns.org.uk

Date: July 2014
Scale: 1:100

Job No: 3101
Dwg No: 101 A