


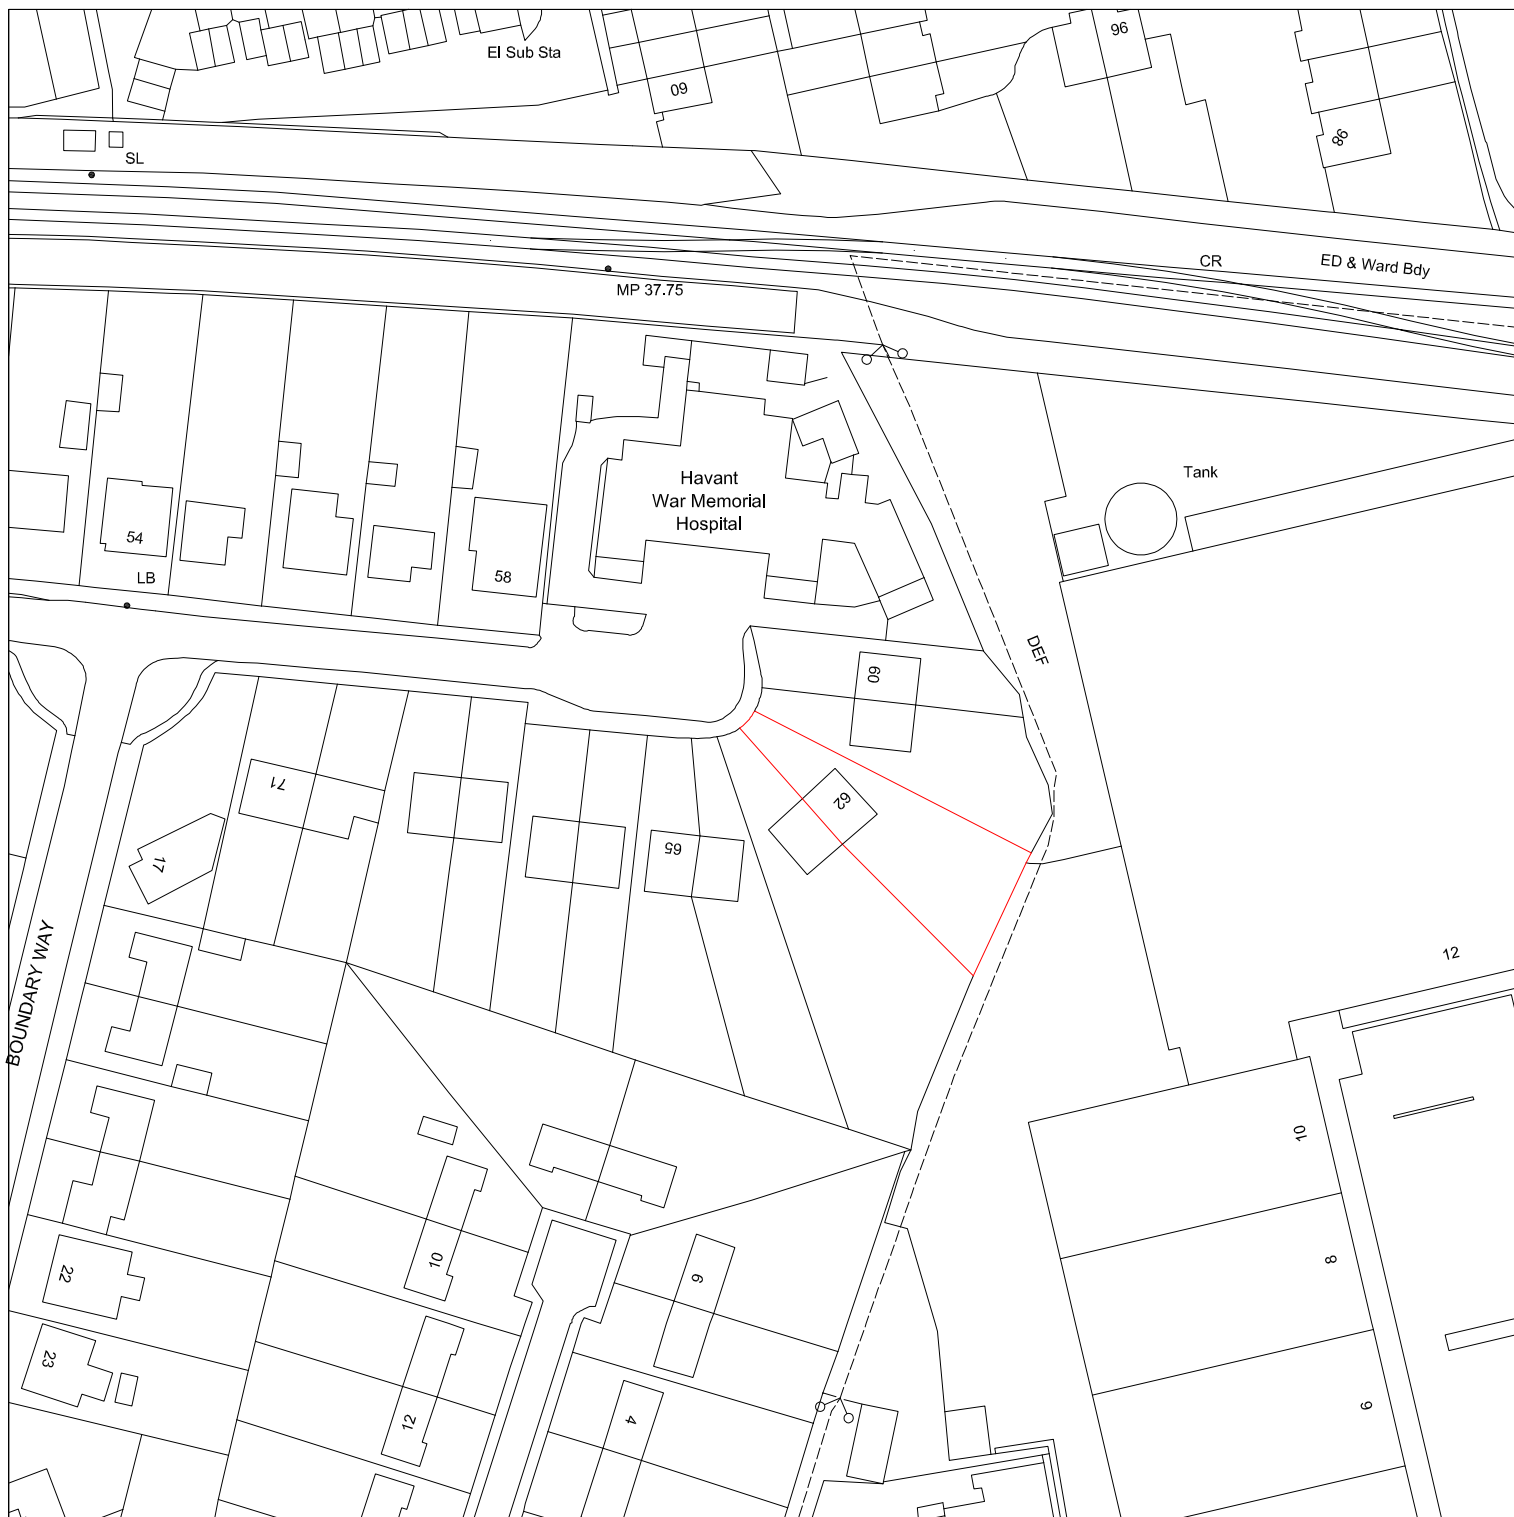

PTL1841 - 01 Location Plan

Single Storey Rear Extension, 62 Cross Way, Havant PO9 1NG

Scale 1:1000 @ A4

August 2014

PLANNING

(c) Crown Copyright and database rights 2014. Ordnance Survey Licence 100031961

Reproduction in whole or in part is prohibited
without the prior permission of Ordnance Survey.

"Base upon the Ordnance Survey maps with the
kind permission of the Controller of Her Majesty's
Stationary Office (c) Crown Copyright"
Licence Nr.: ES 73441E0001



**PARKER
TORRINGTON**