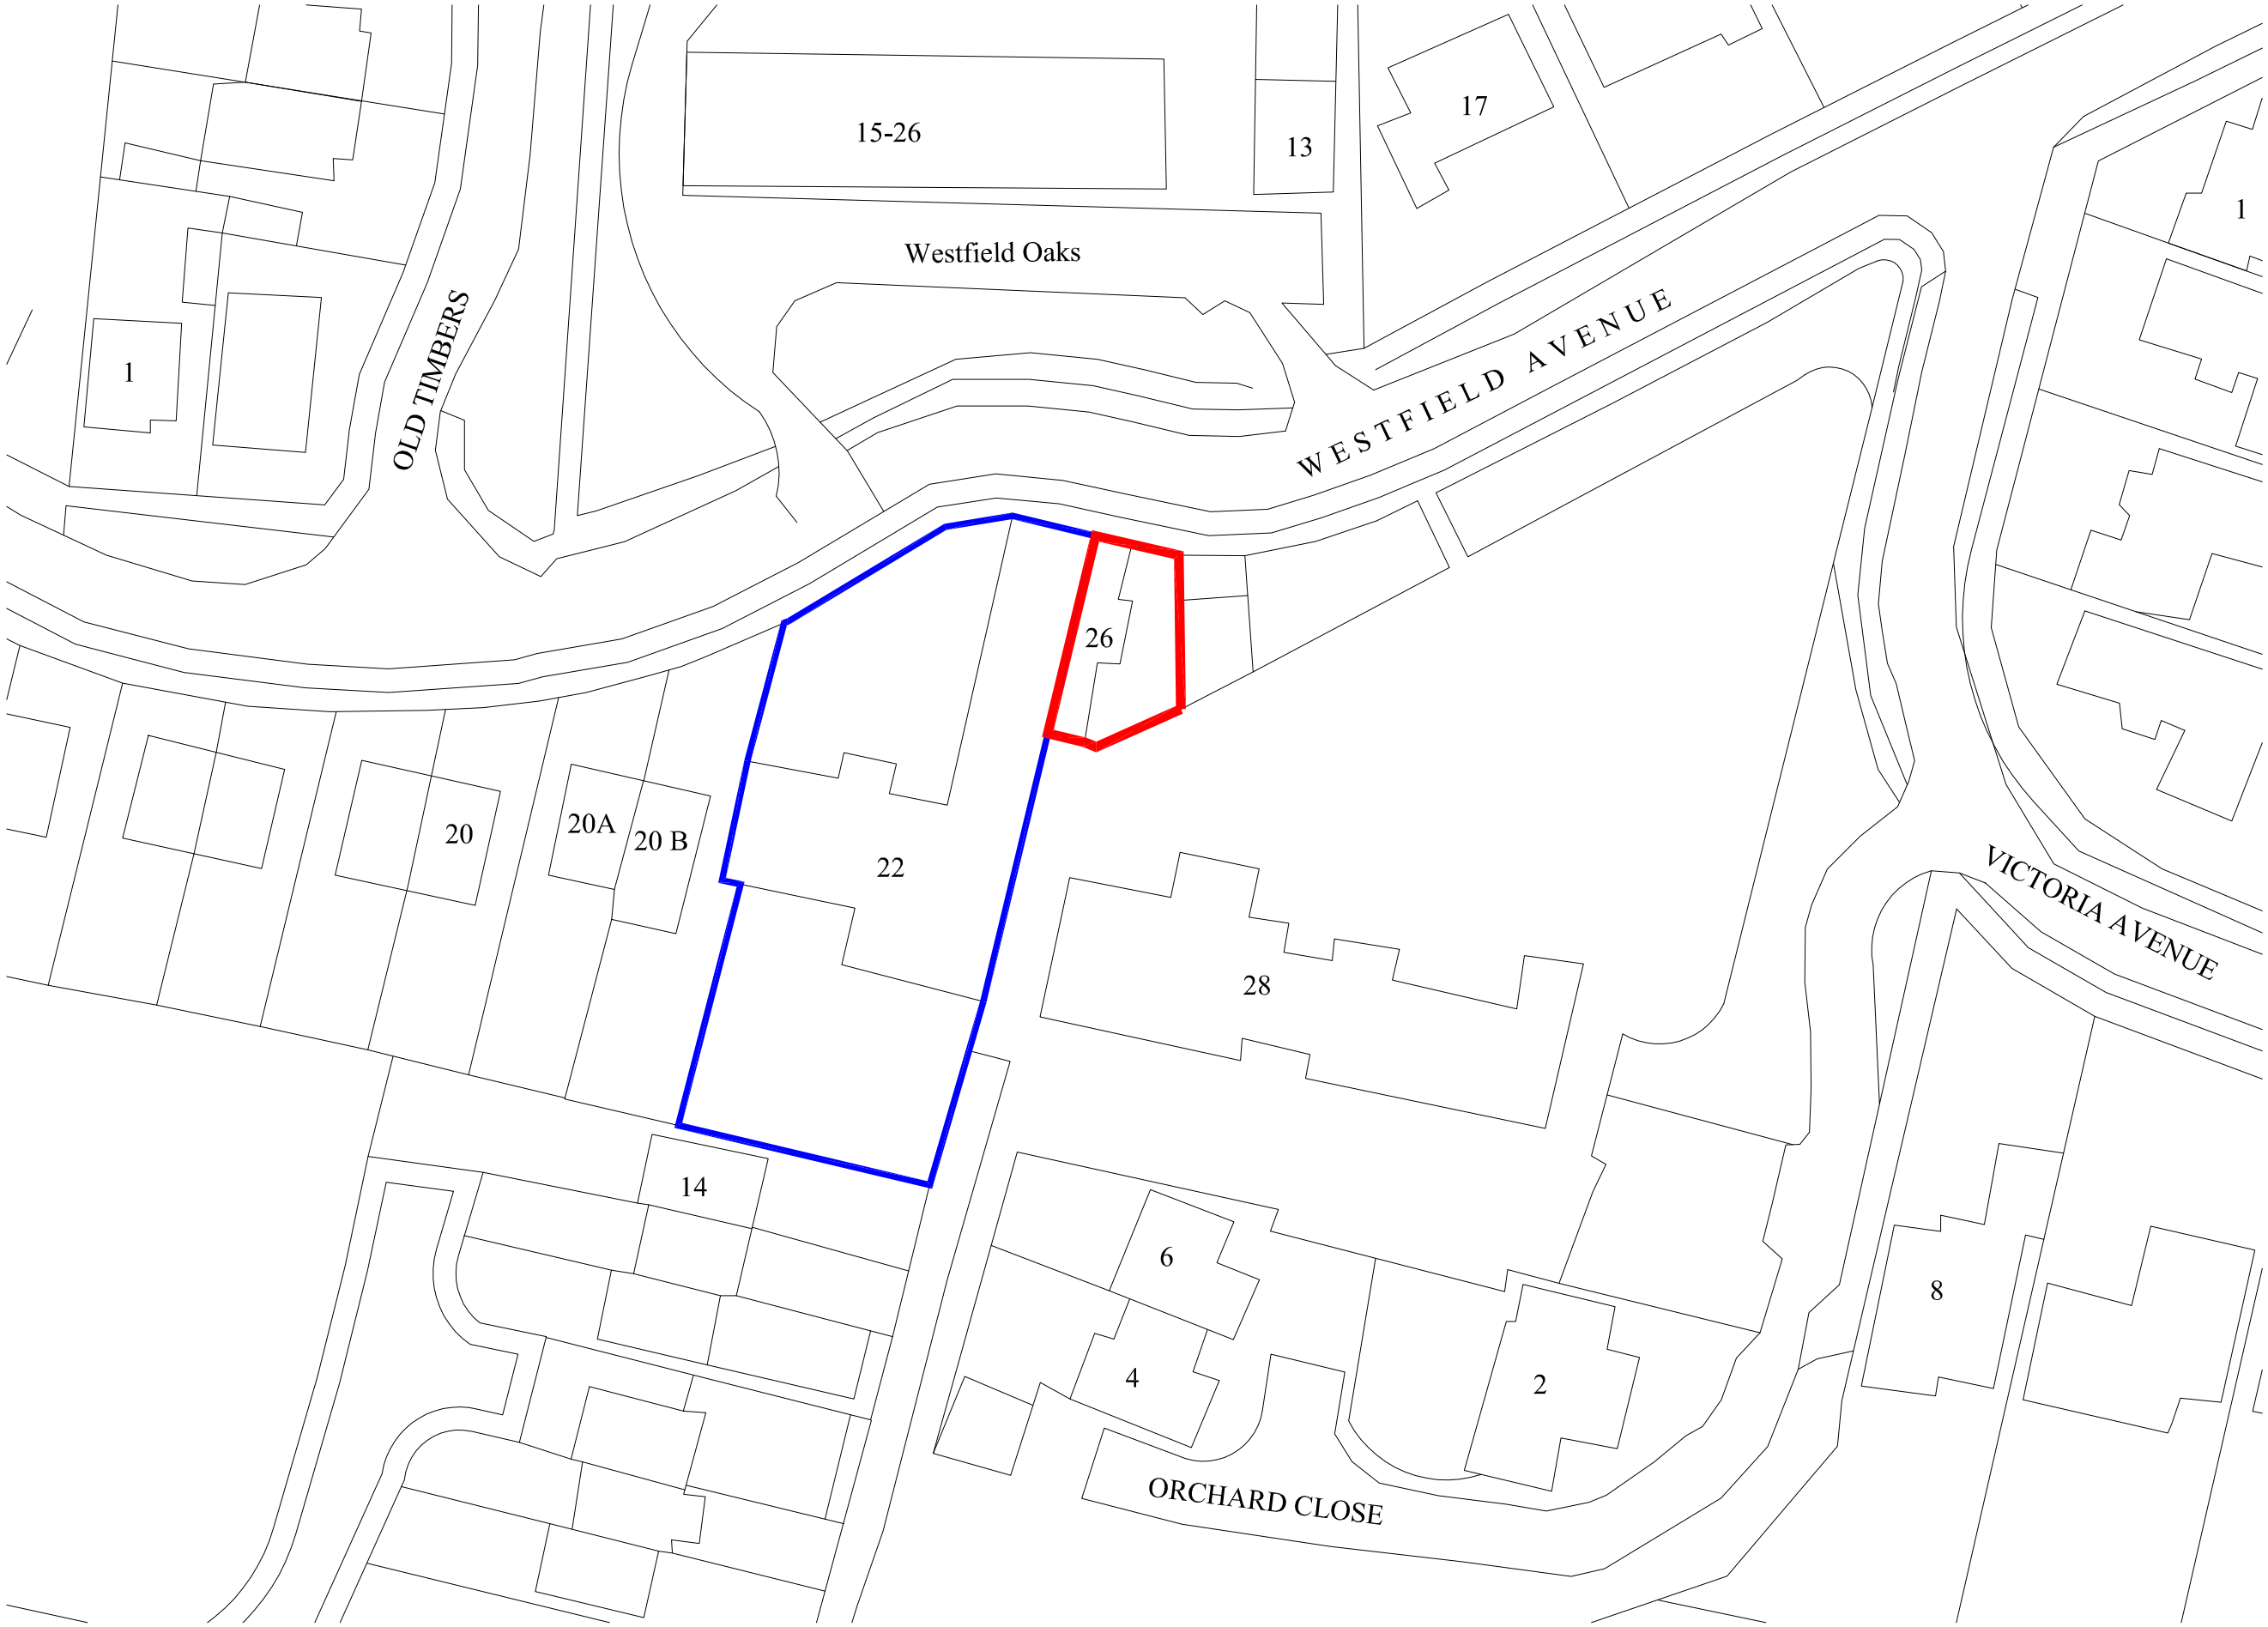


Site Area - 137.99 Sq.M

Site boundary

Adjoining Site in same Ownership

Revision	Description	Date

Project

26, West Field Avenue,
Hayling Island,
Hampshire,
PO11 9AG

Drawing Name

Site Location Plan

Suburban Studios
www.suburbanstudios.co.uk
COOMBE FARM,
CR0 5HL
020-8654-2310
info@suburbanstudios.co.uk

Job No	080408	Date	16.09.13
Drawing Number	AS 001	Rev	--
Scale	1:500@A3		
Drawn:	PL	Checked:	GSW

DO NOT SCALE FROM THIS DRAWING: Any drawing errors or divergences should be brought to the attention of SubUrban Studios at the address shown.