
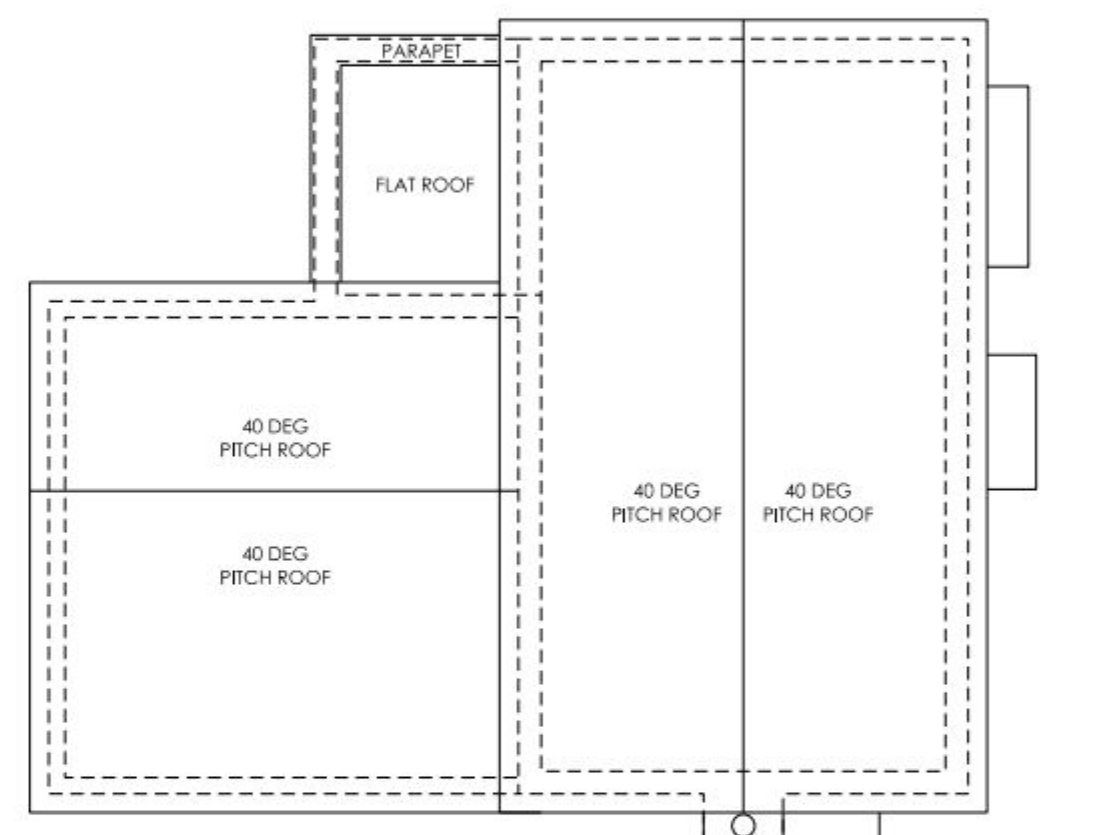
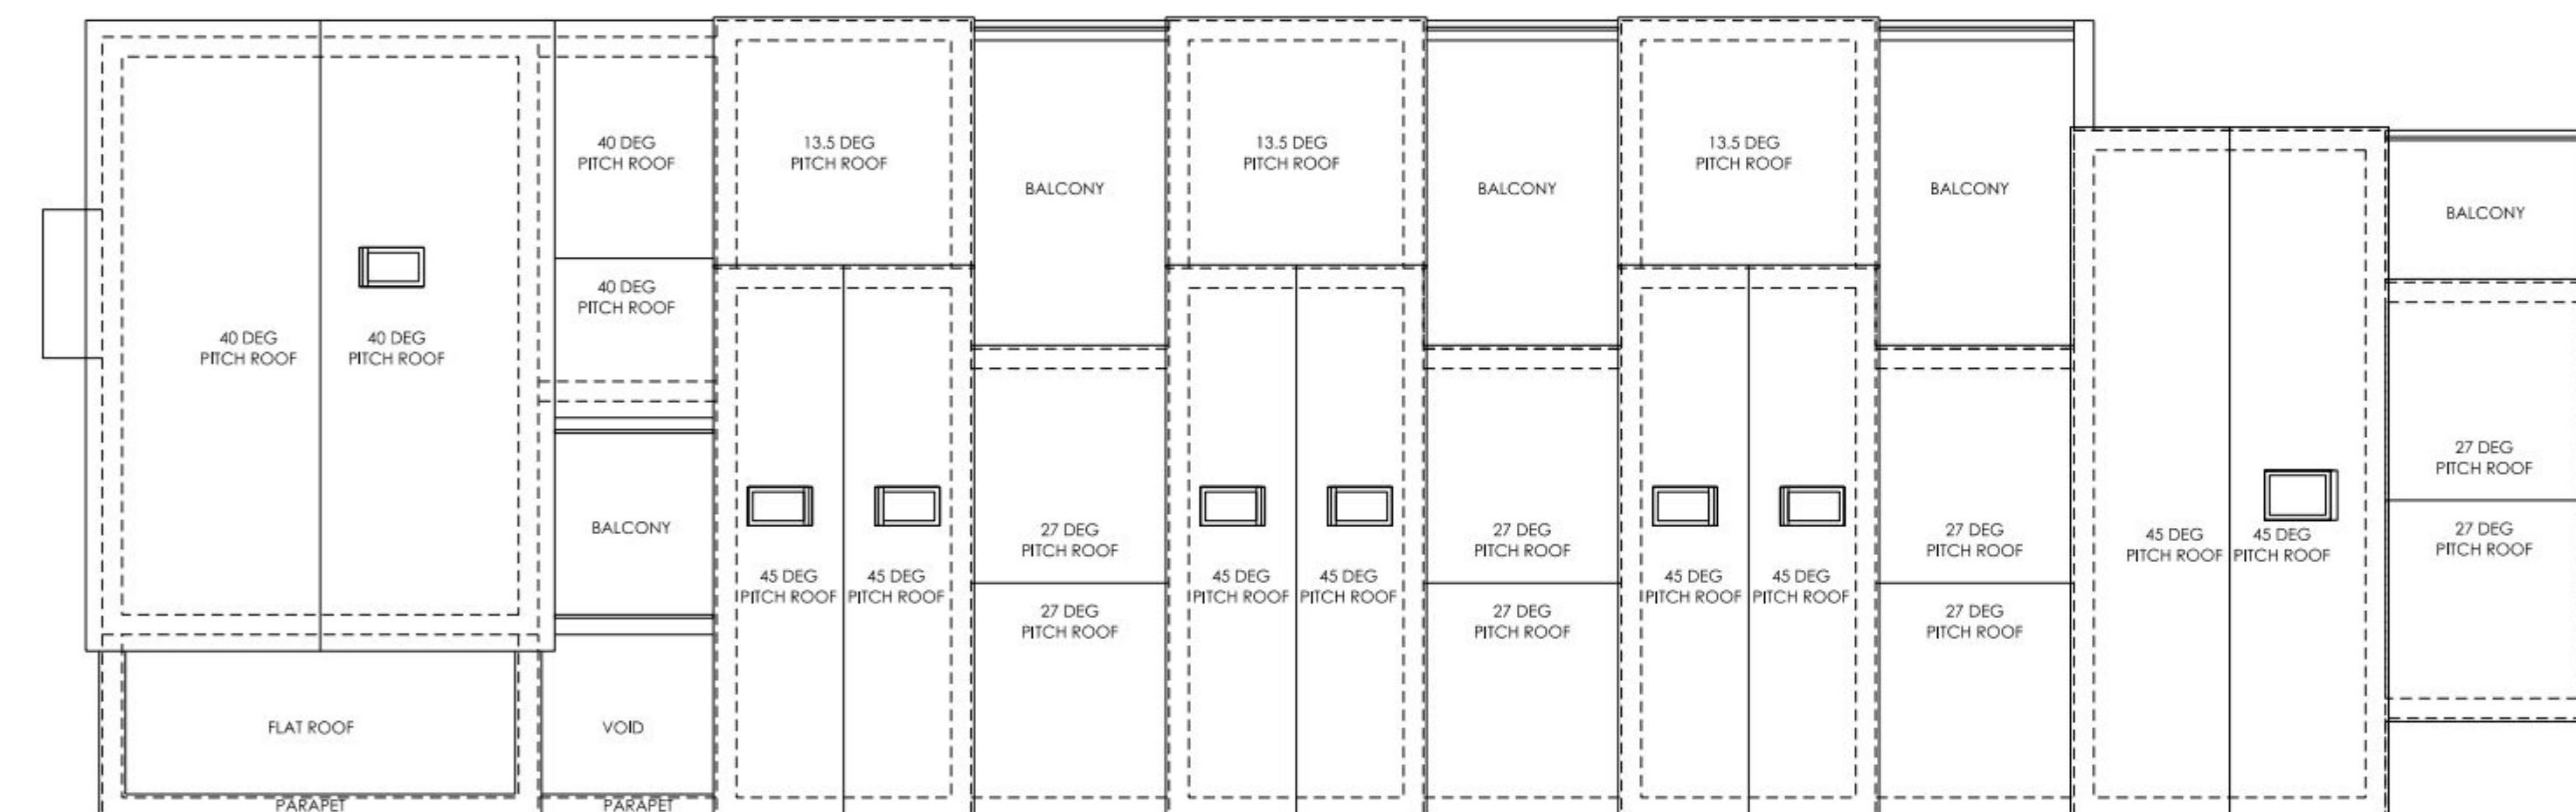
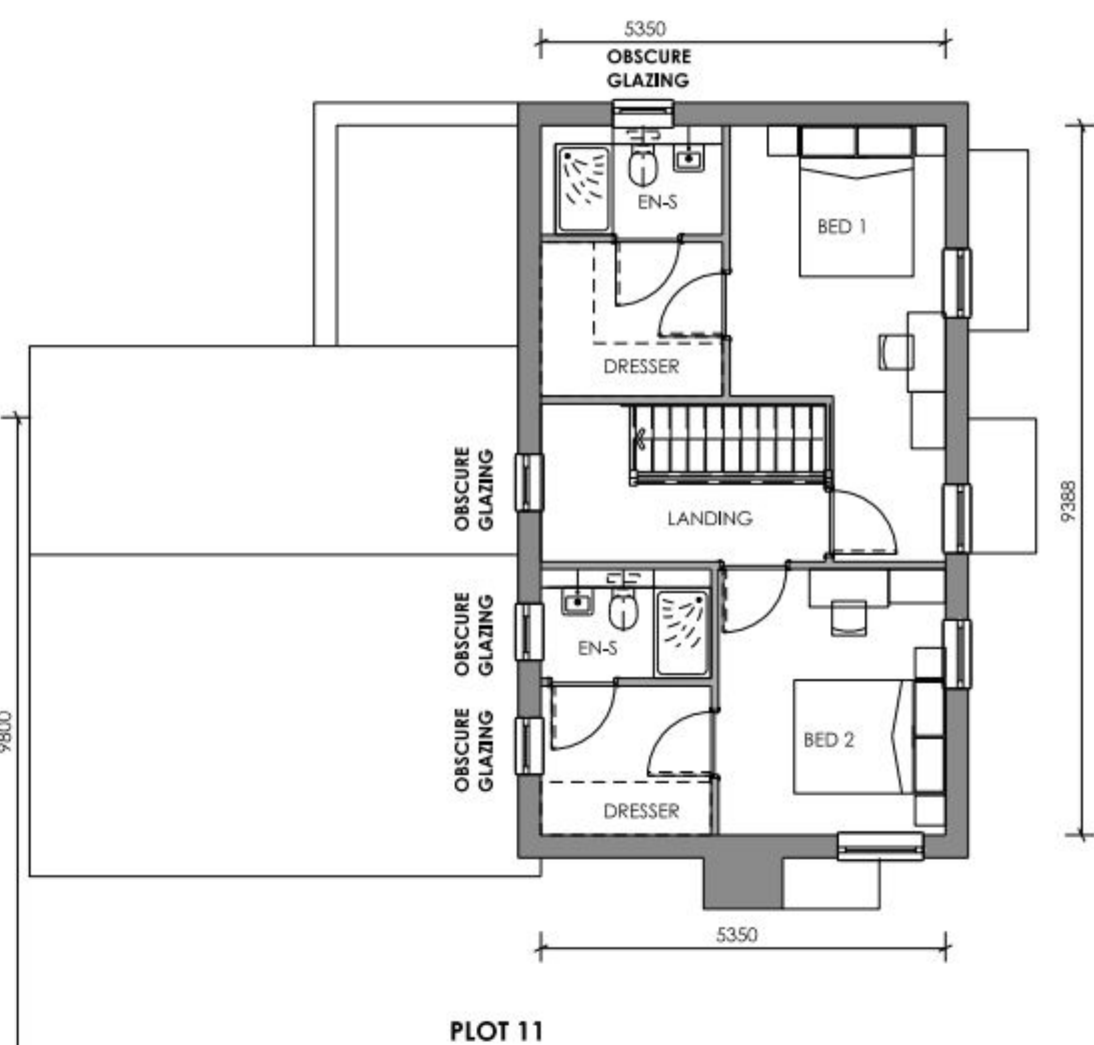
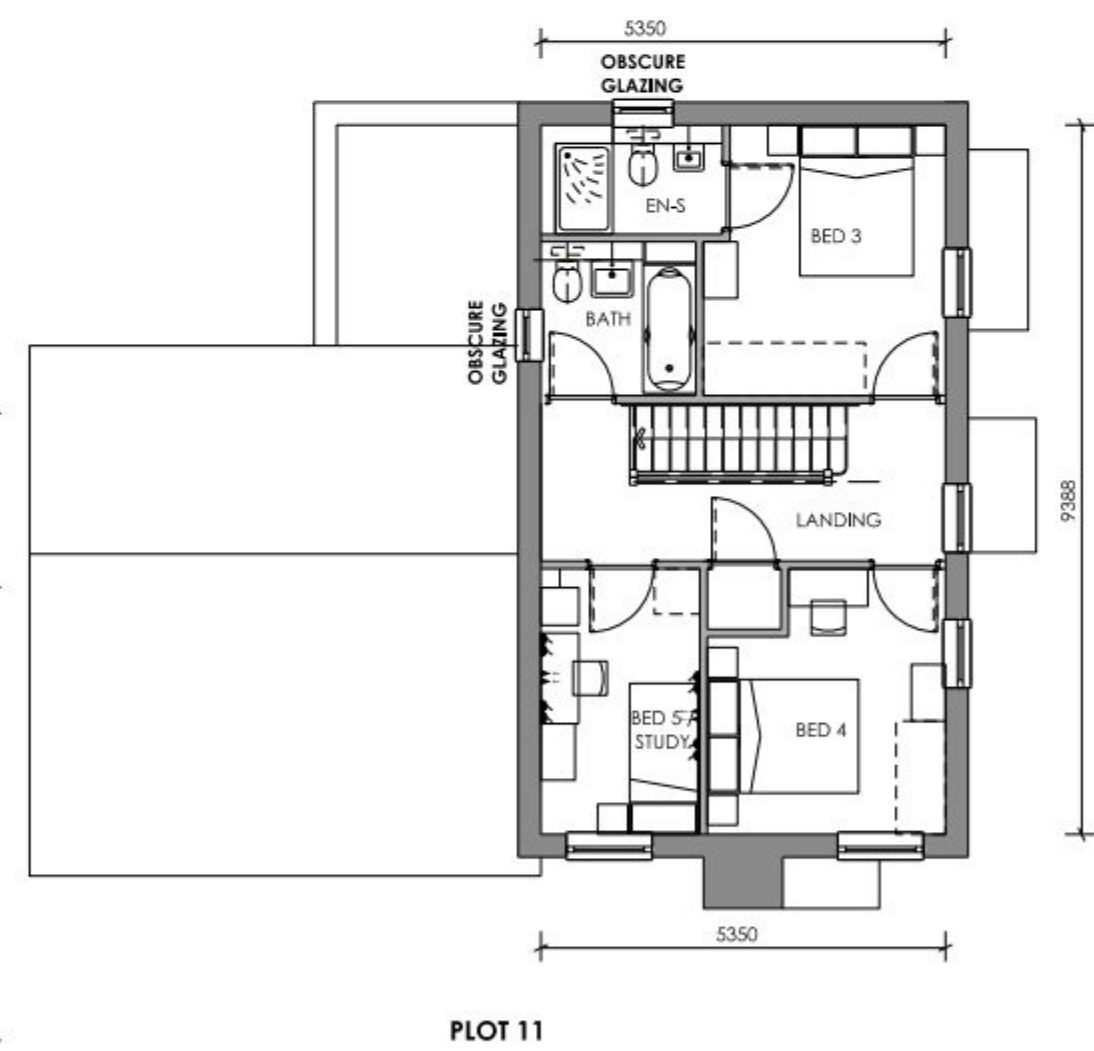
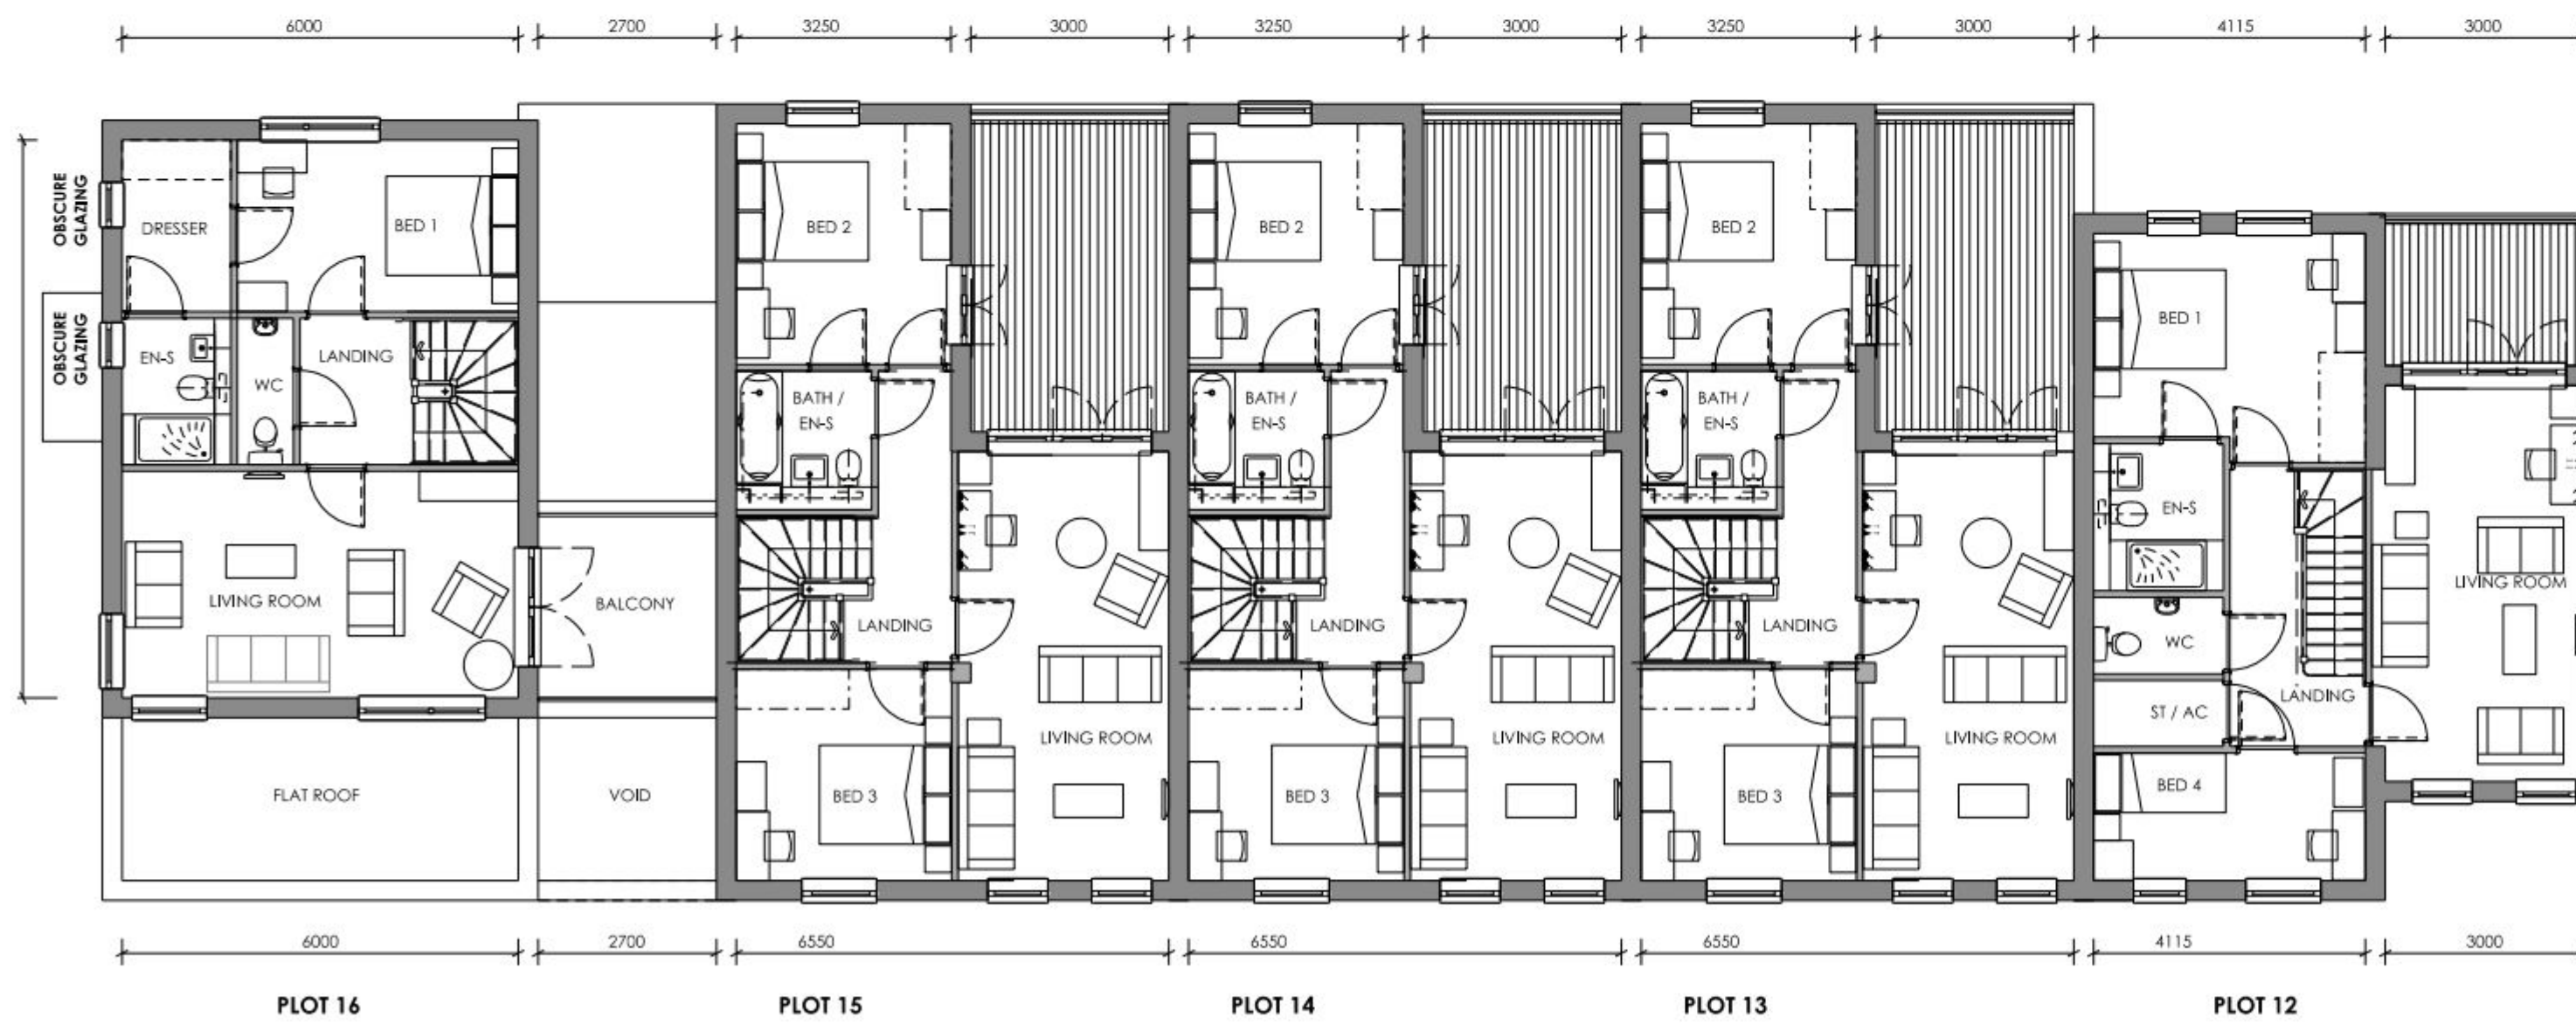
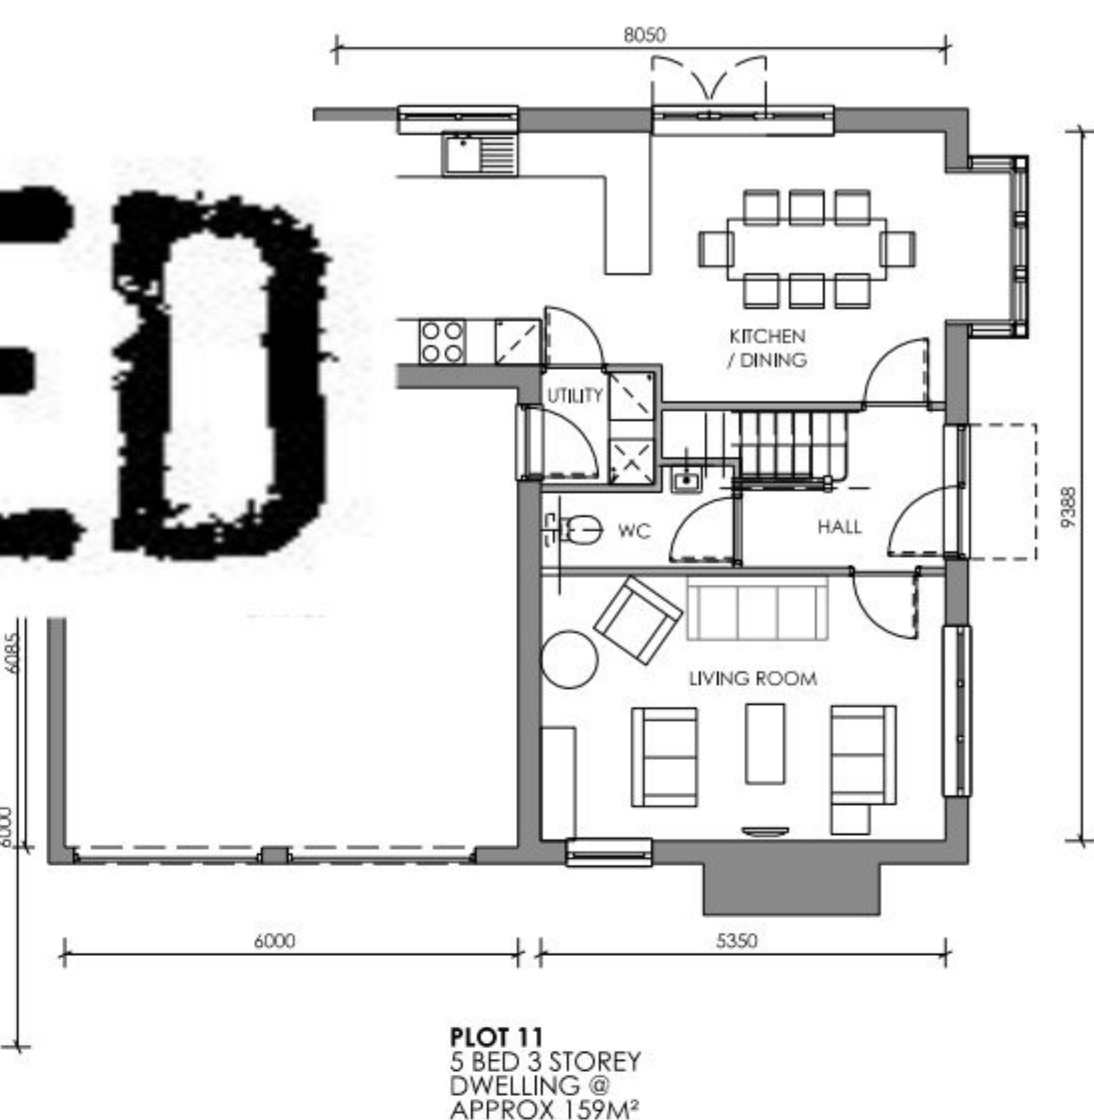


SUPERSEDED

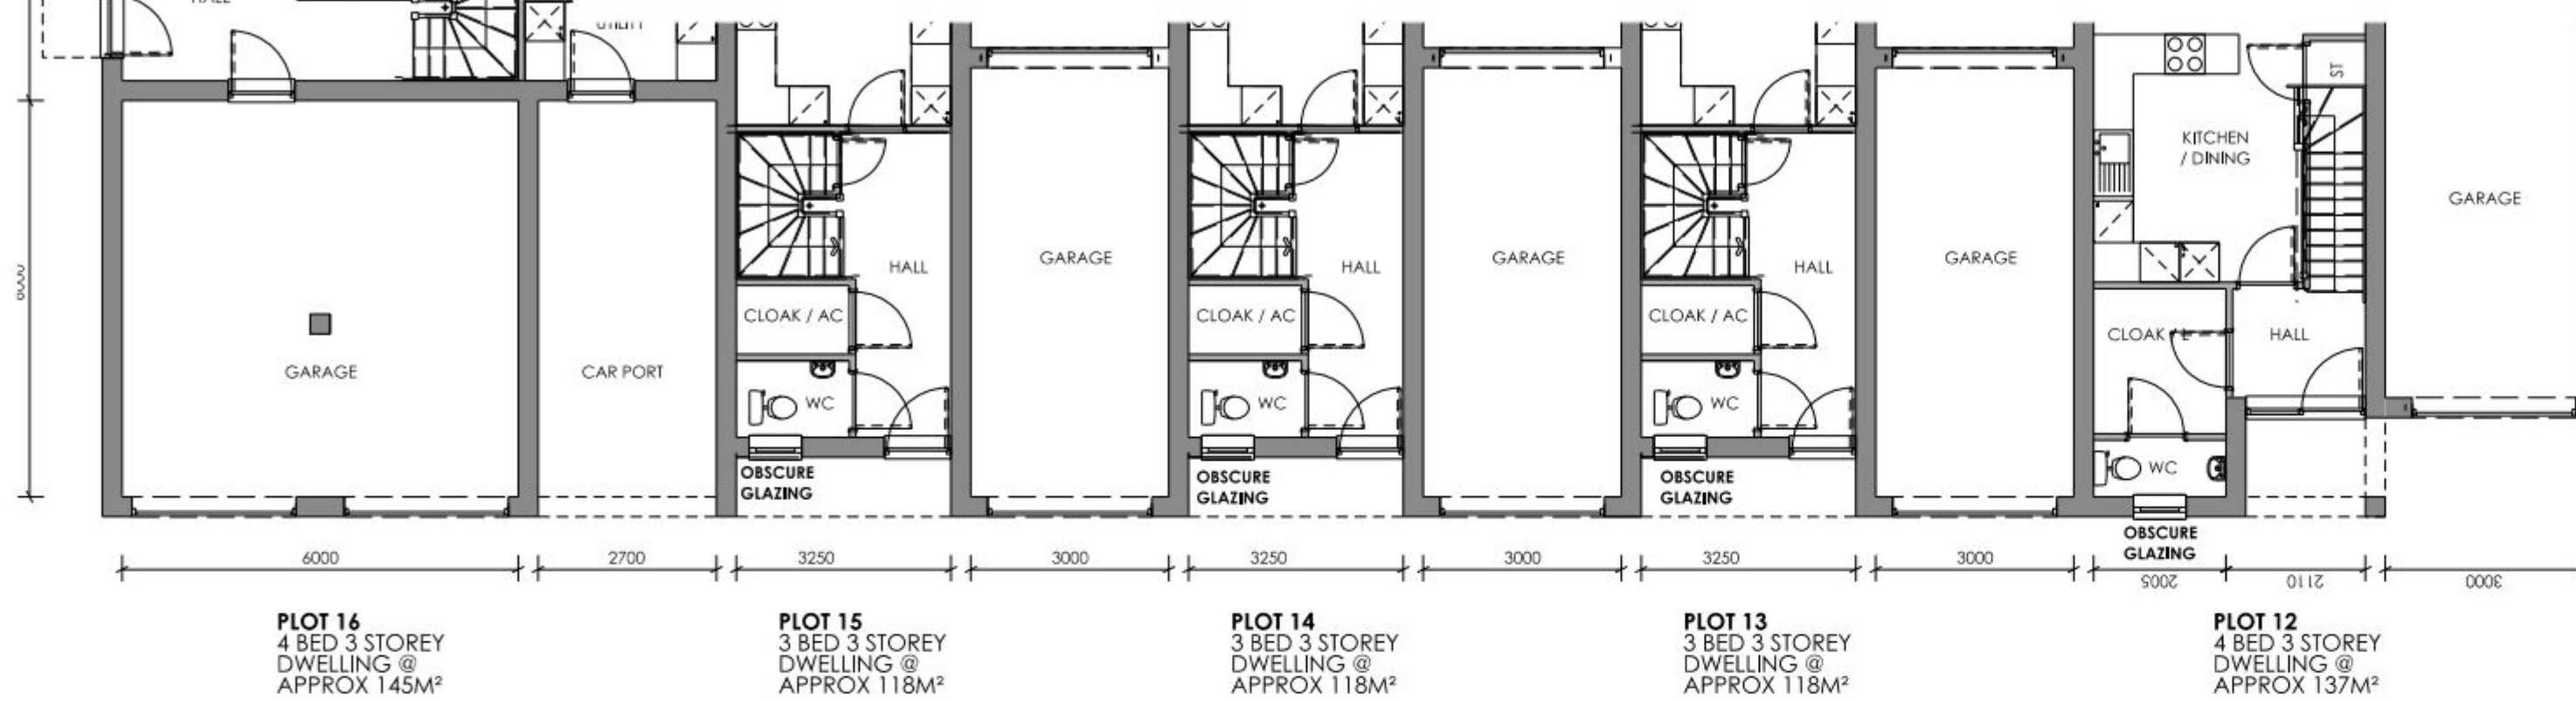

ROOF PLAN