


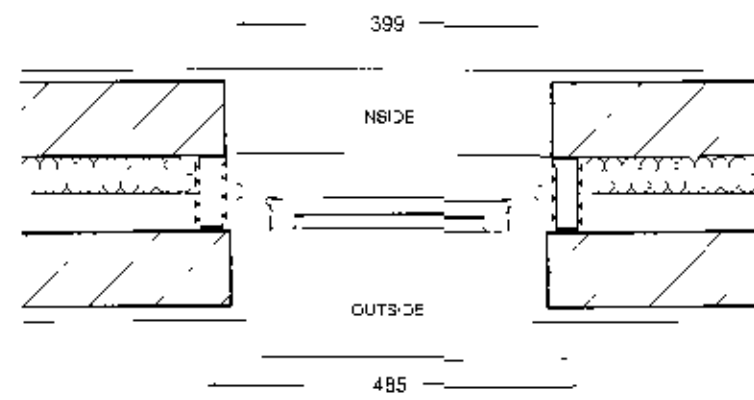


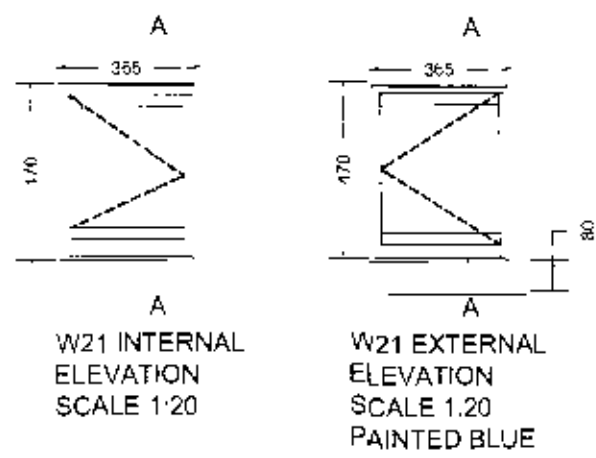


W21
PLAN DETAIL
SCALE 1:10

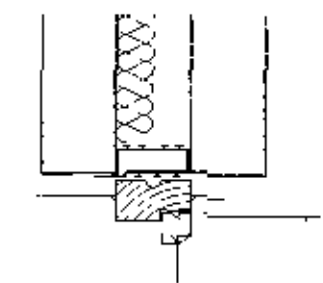


W21
SECTION DETAIL AA
SCALE 1:10

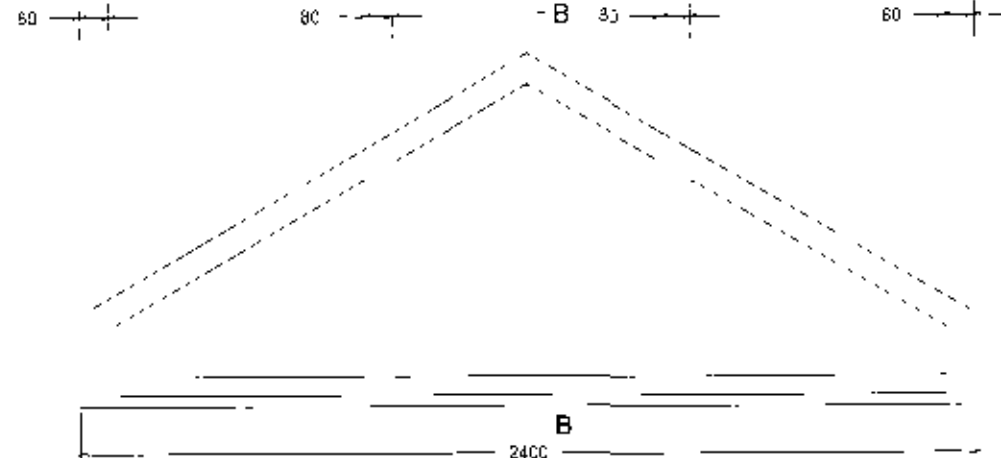


W22 INTERNAL ELEVATION
SCALE 1:20

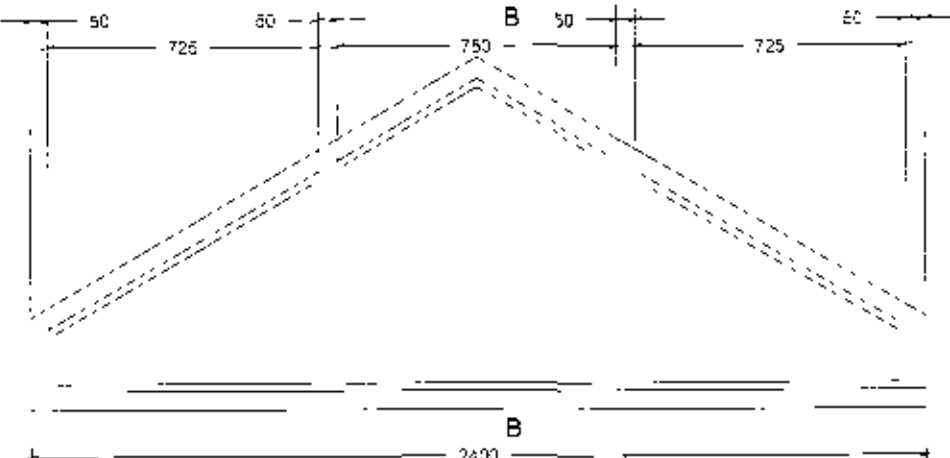


W22 EXTERNAL ELEVATION
SCALE 1:20
PAINTED BLUE

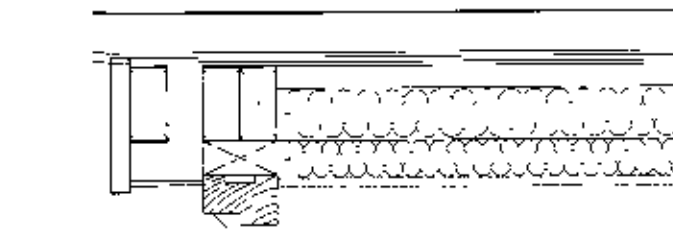


W22 SECTION DETAIL
SCALE 1:10

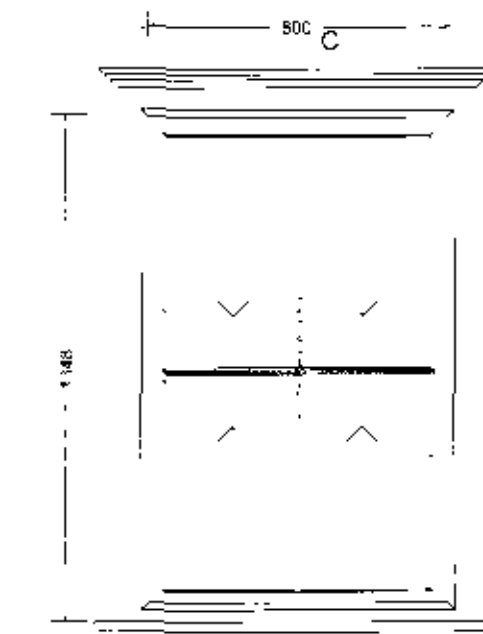

W23 INTERNAL ELEVATION
SCALE 1:20

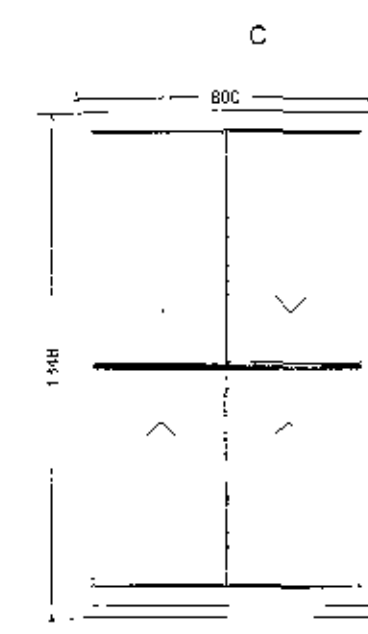


W23 EXTERNAL ELEVATION
SCALE 1:20
PAINTED BLUE

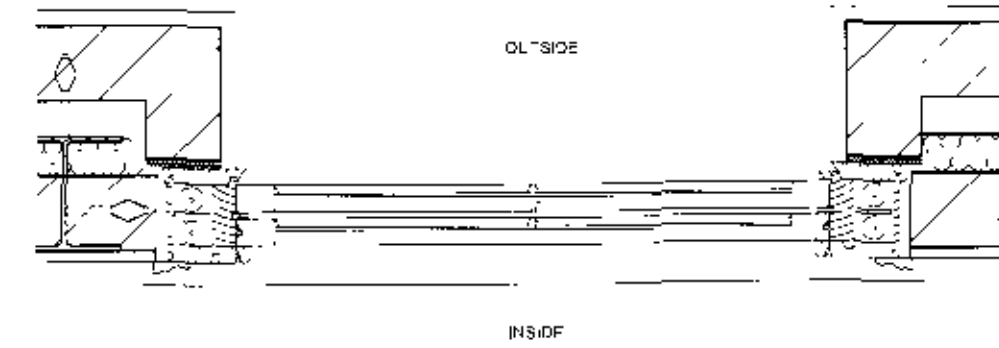


W23 PLAN DETAIL
SCALE 1:10


EXTERNAL JOINERY TO BE PAINTED EITHER WHITE OR
BLUE AS NOTED
BLUE COLOUR REFERENCE IS G8 WHEELBARROW
FARROW & BALL FOR THE NATIONAL TRUST

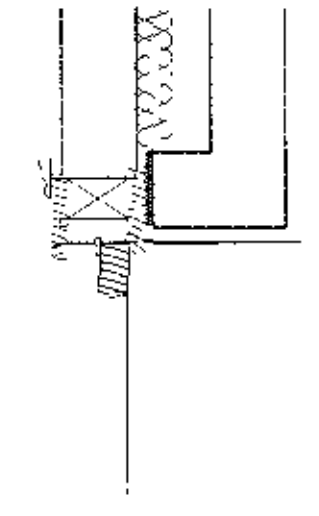


W23 SECTION DETAIL CC
SCALE 1:10

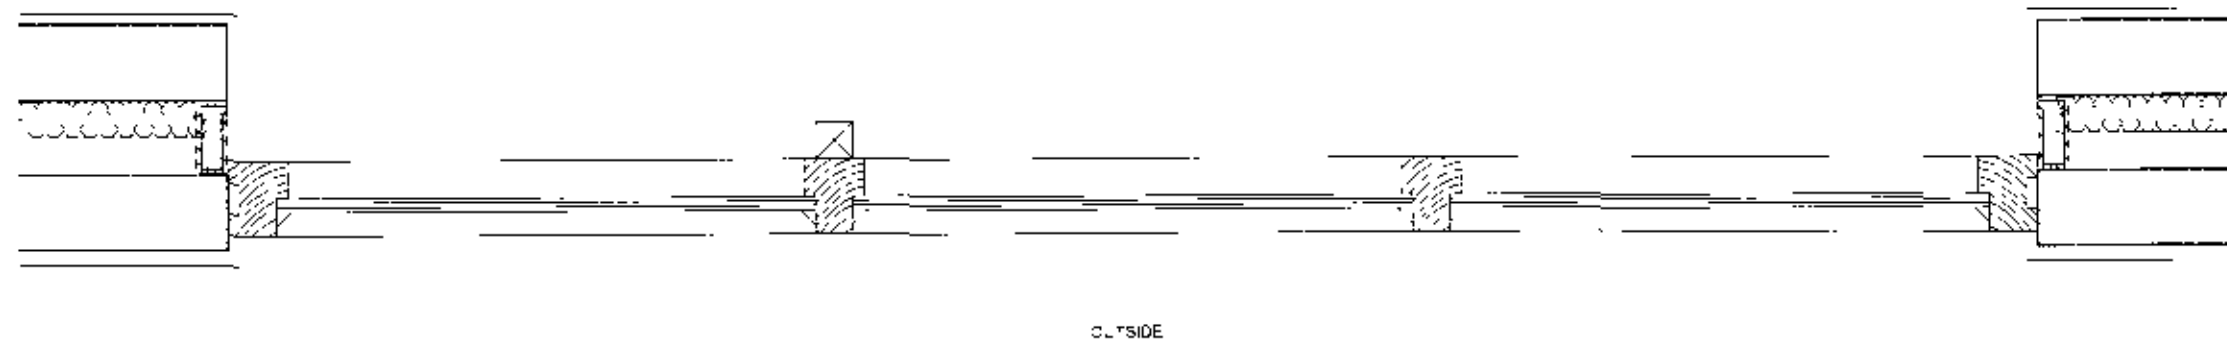


W22 PLAN DETAIL
SCALE 1:10

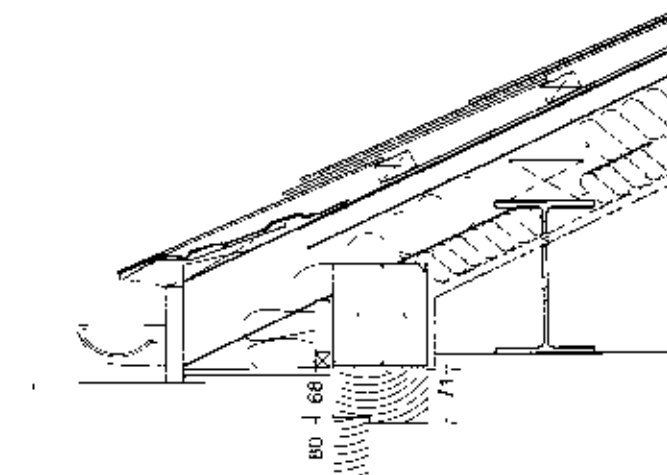


W23
SECTION DETAIL EE
SCALE 1:10

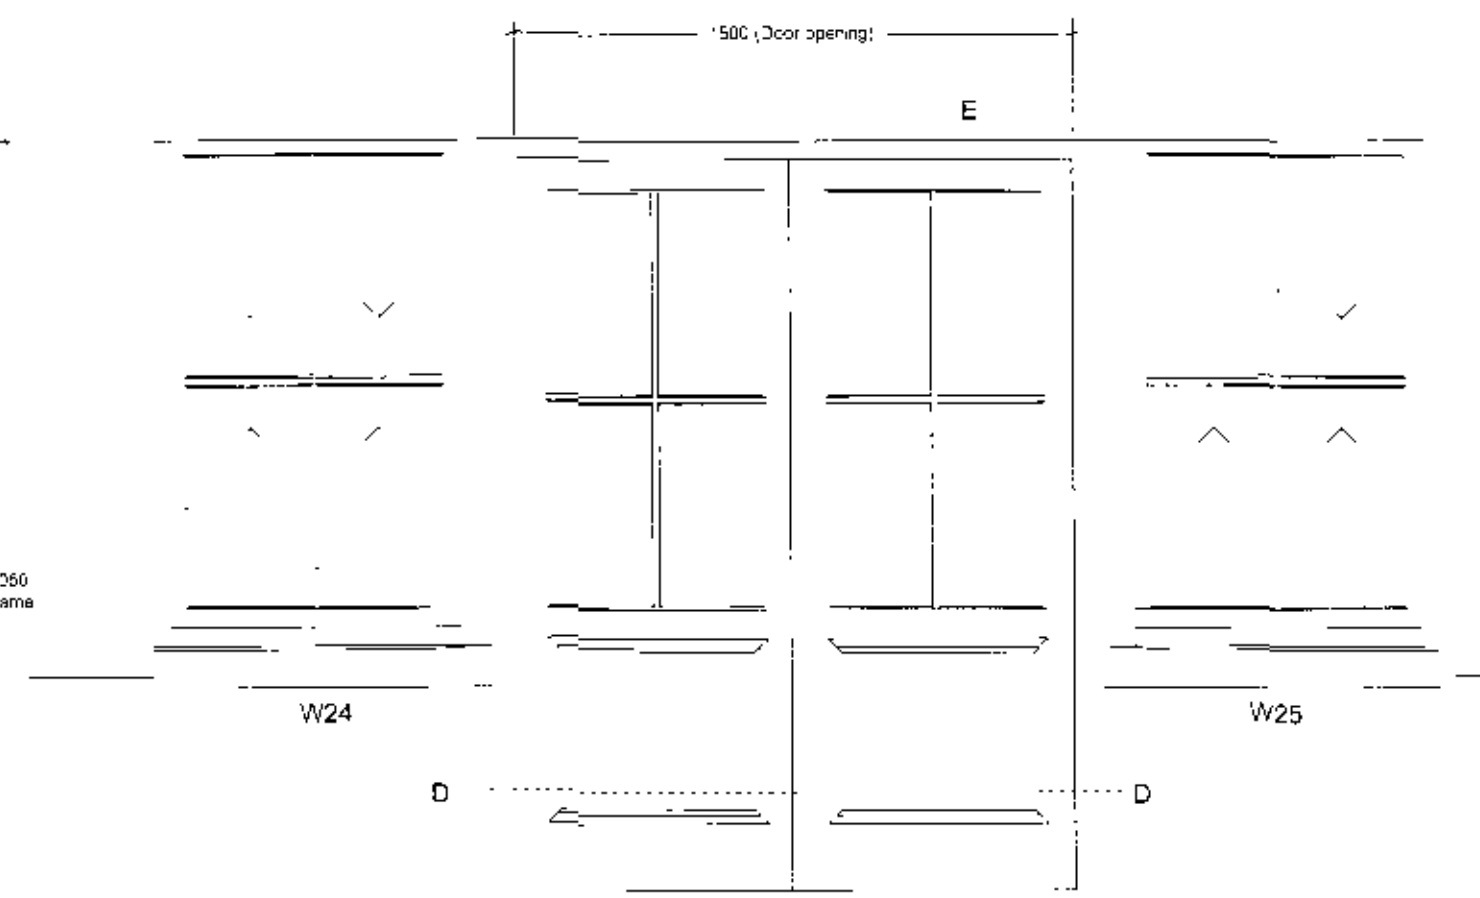


D6 EXTERNAL ELEVATION
SWING SIDE
SCALE 1:20
PAINTED BLUE

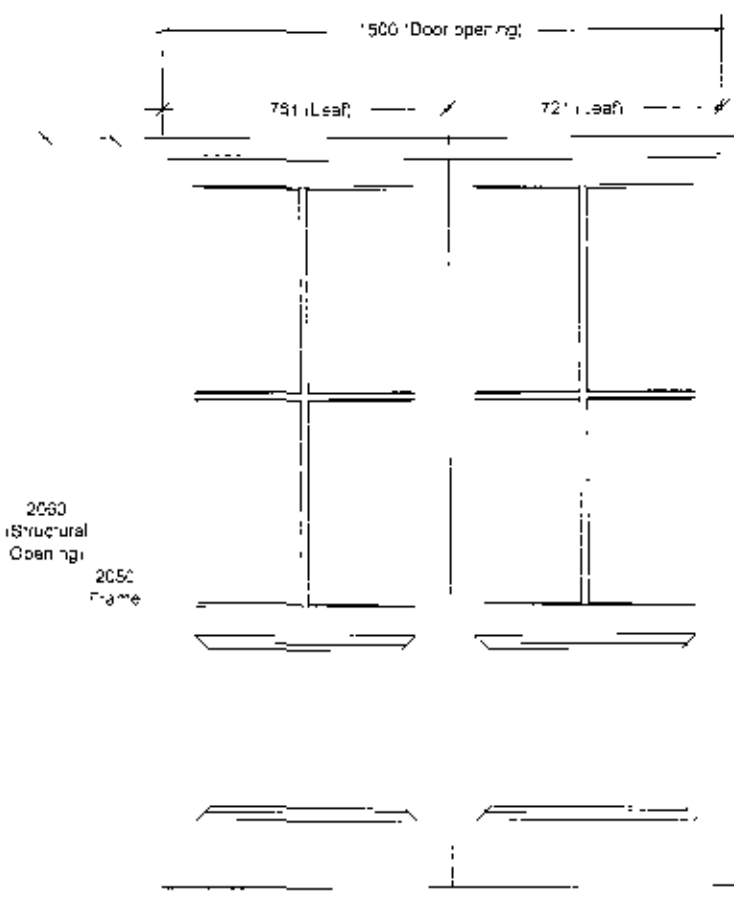


D6 INTERNAL ELEVATION
JAMB SIDE
SCALE 1:20

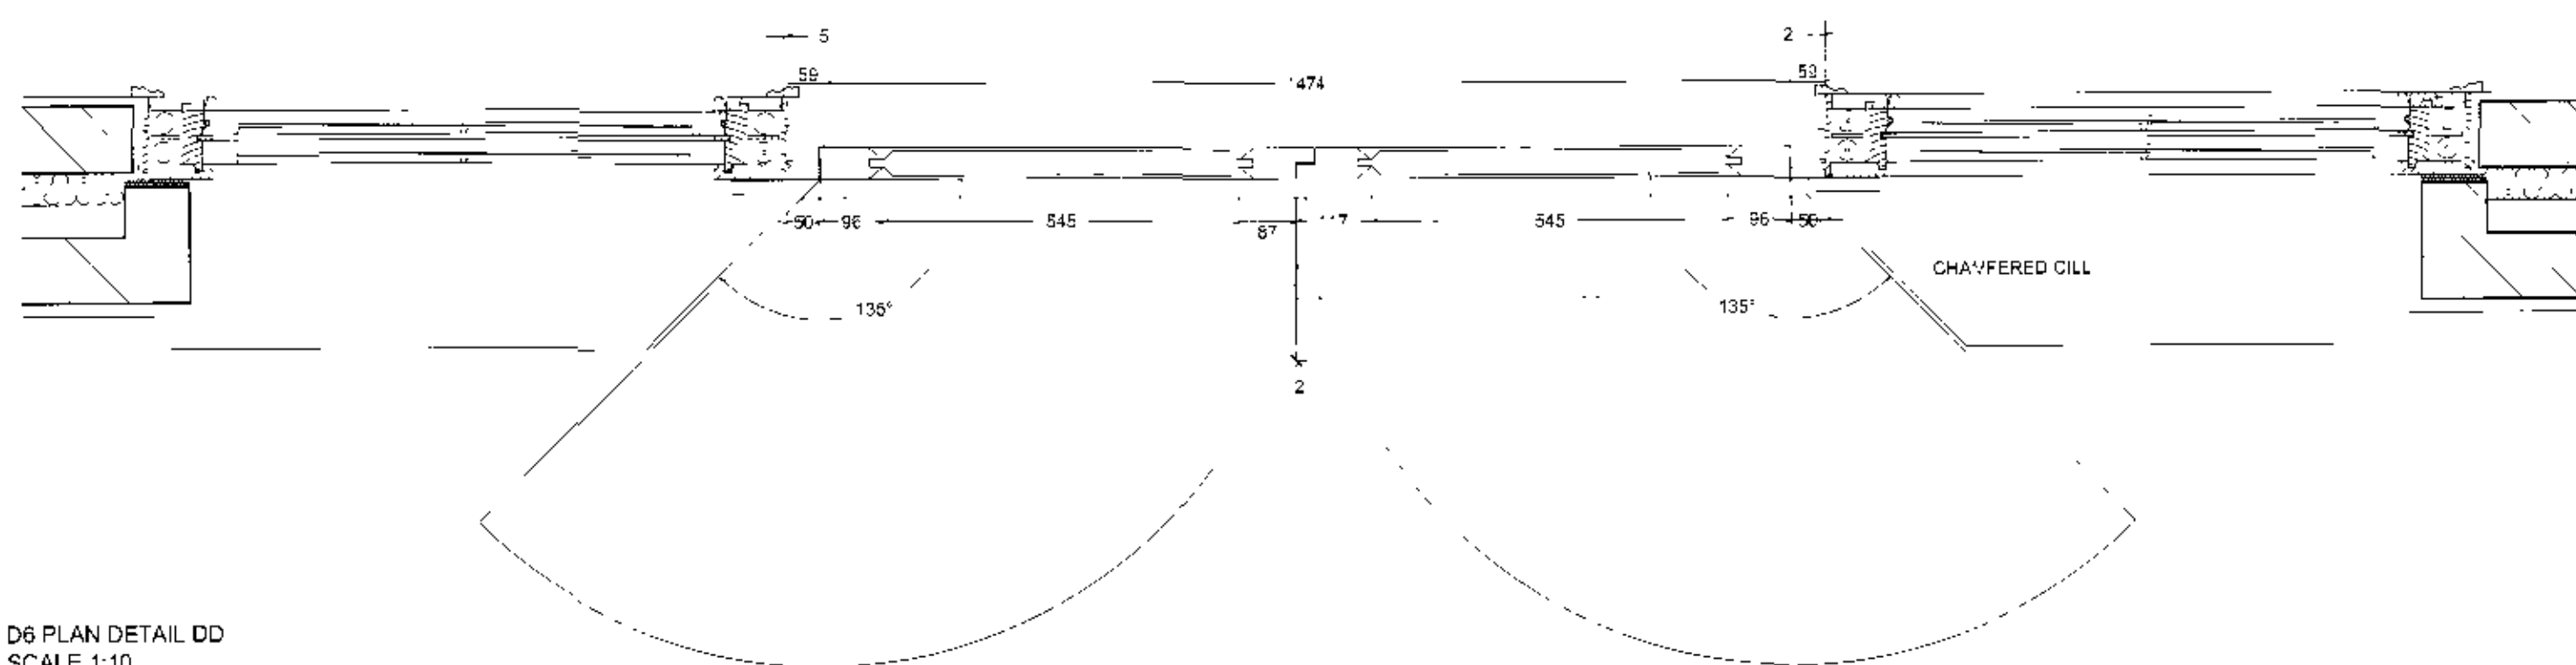

D6 PLAN DETAIL DD
SCALE 1:10

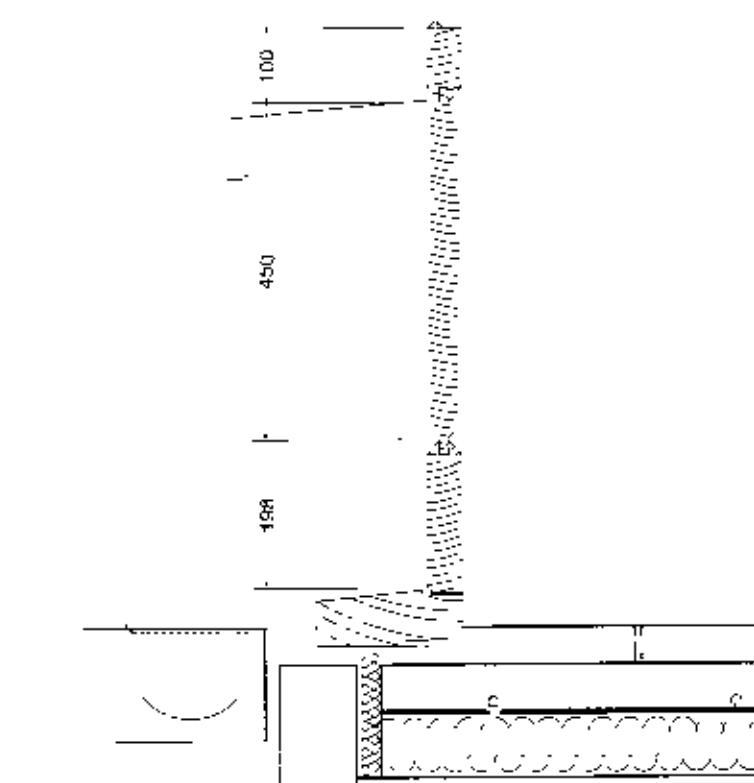

D6 SECTION DETAIL EE
SCALE 1:10

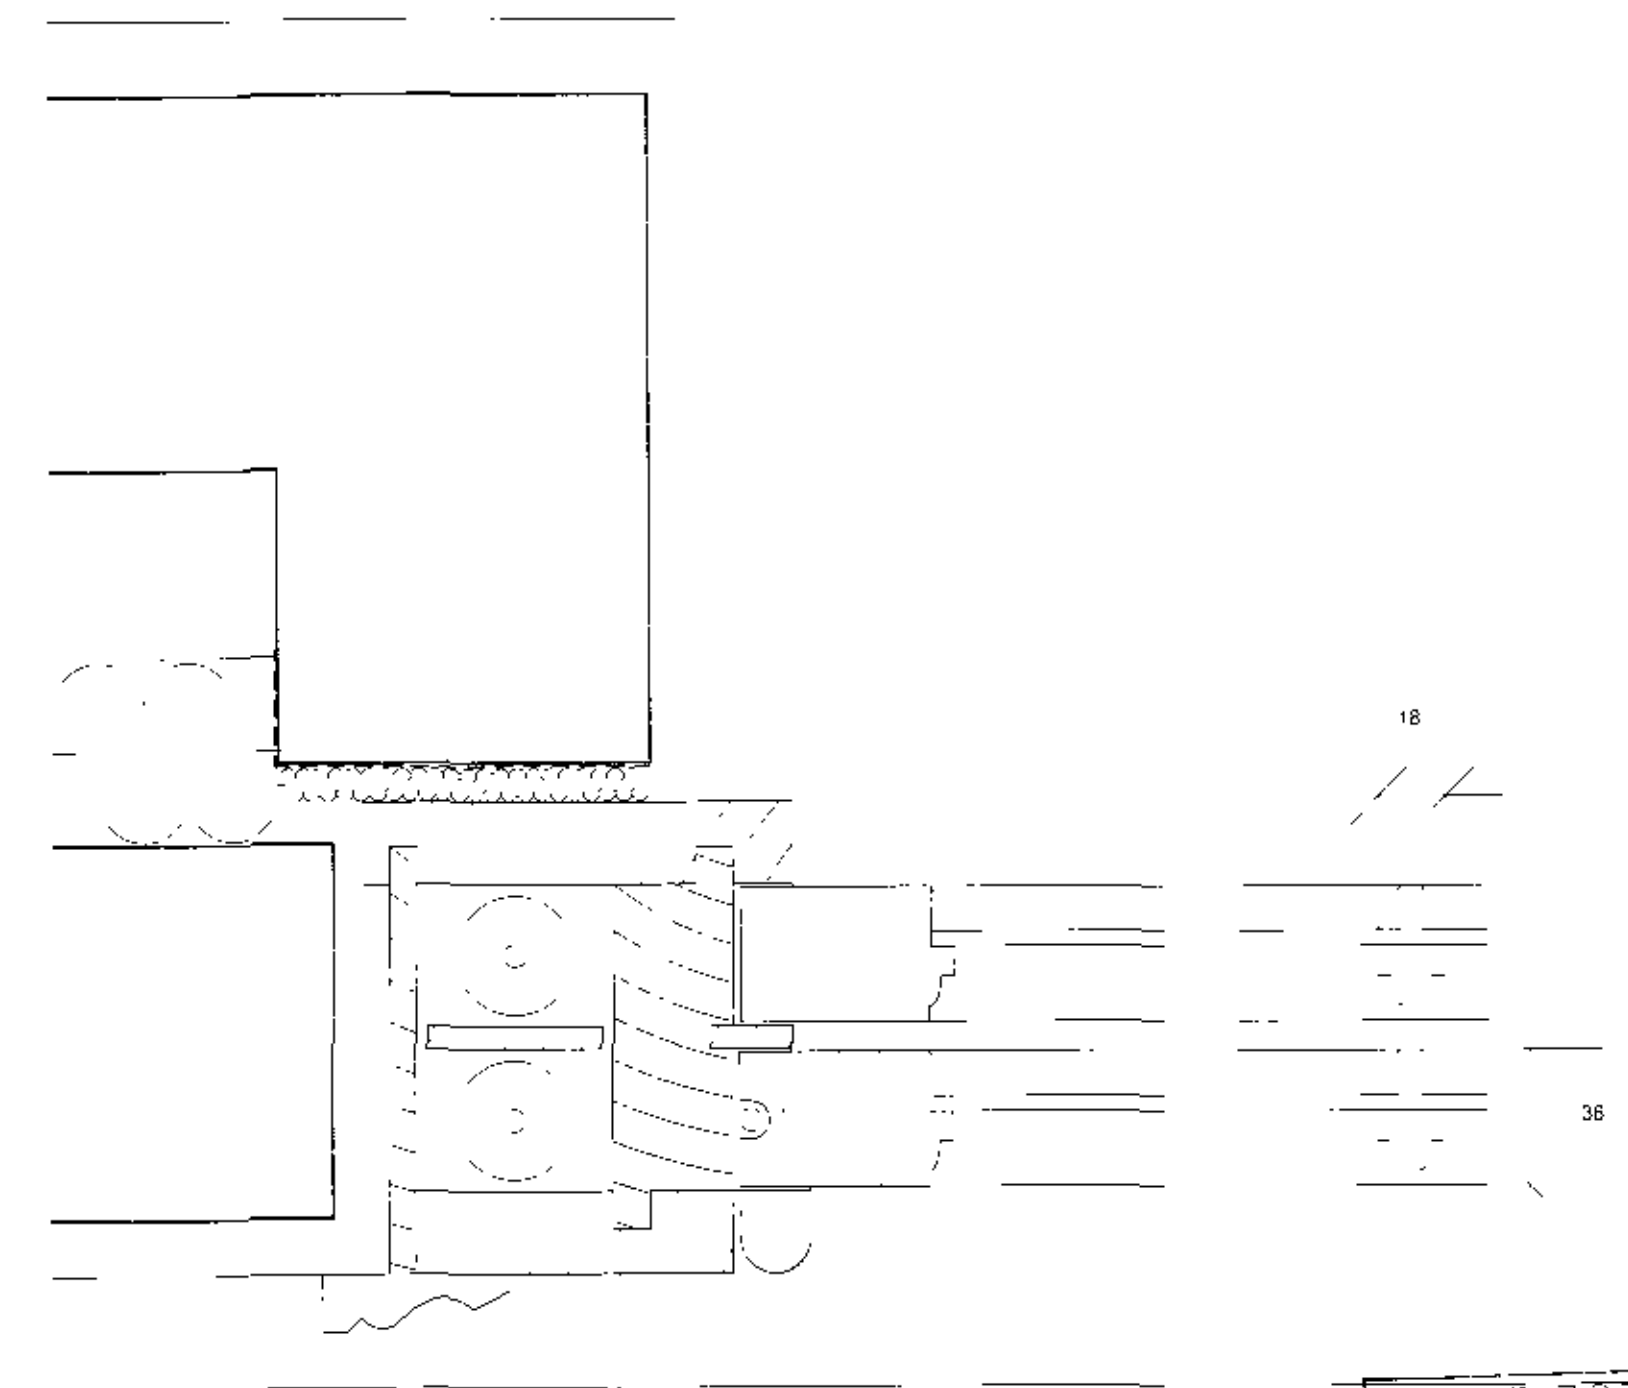

W23, 24, 25 GLAZING BAR DETAIL
SCALE 1:2

notes:

revisions: A 02.08.2013 FW Amended after client's comments
B 07.08.2013 FW Amended after client's comments
C 12.08.2013 FW For planning

revisions:

Mr & Mrs Holden
Alterations & Extension
15 HOLLOW LANE, HAYLING ISLAND

title: DOOR AND WINDOW
SCHEDULE - SHEET 1

status: FOR PLANNING
date: AUGUST 2013
scale: 1:20 (1:10/1:12 @A1)



61 South Street, Havant, Hampshire PO9 1BZ
t: 02332 482494 f: 02392 481152
e: design@pwp-architects.com
w: www.pwp-architects.com

