




First Floor

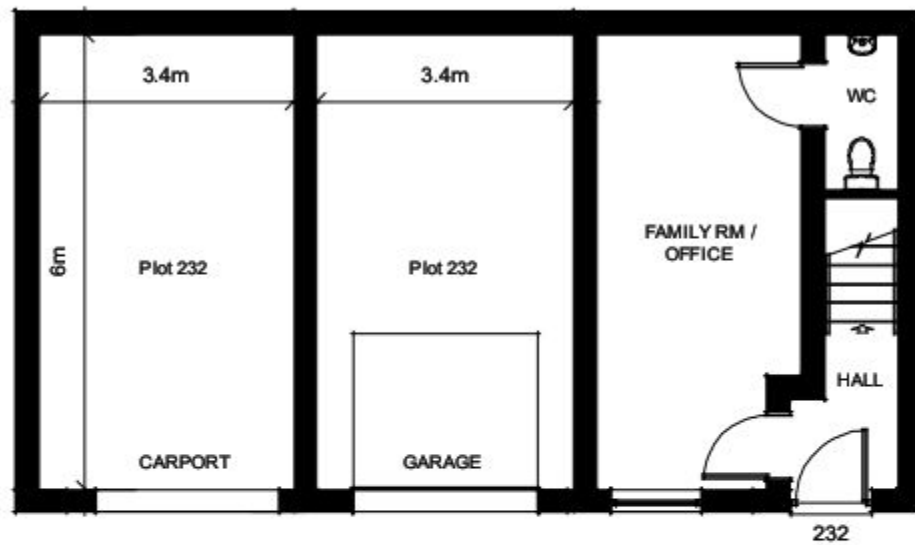


Ground Floor


 47 Phoebe Way, Oakhurst Swindon, Wiltshire, UK, SN25 2JQ Tel: 01793 744954 / 07786 154794 E: admin@urbanperspective.co.uk W: www.urbanperspective.co.uk Notes: Contractors are not to scale from this drawing. All dimensions to be checked on site and any discrepancies, ambiguities and/or omissions between this drawing and information given elsewhere must be reported to this office. If in doubt, ask. Copyright © Urban Perspective Studio Ltd 2012. All Rights Reserved.		
Client:	Taylor Wimpey	
Project:	Old Park Farm Waterlooville	
Sheet Title:	Plot 232 (Floorplans)	
Date:	30-08-12	Scale: 1:100
Job No:	UP00012	Drawn: CHx
	Dwg No: 1	Rev No: B
 www.urbanperspective.co.uk		




Front

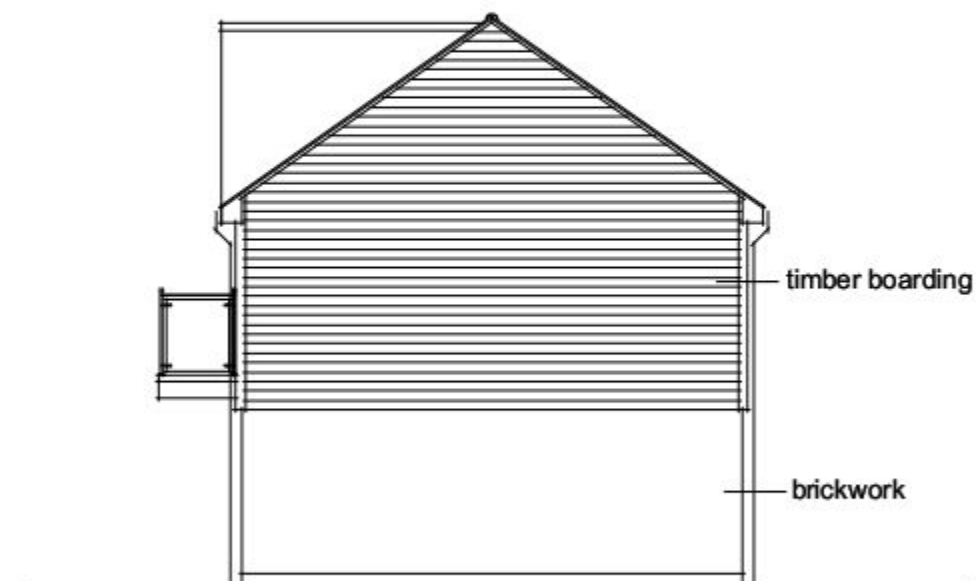

Side

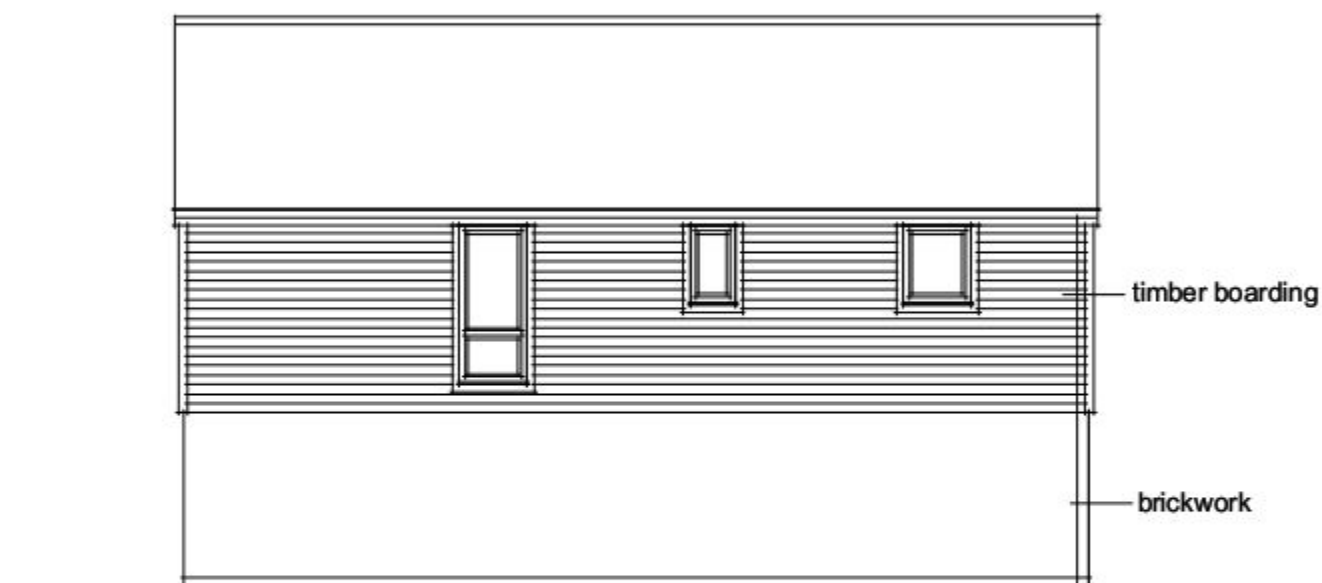

Rear

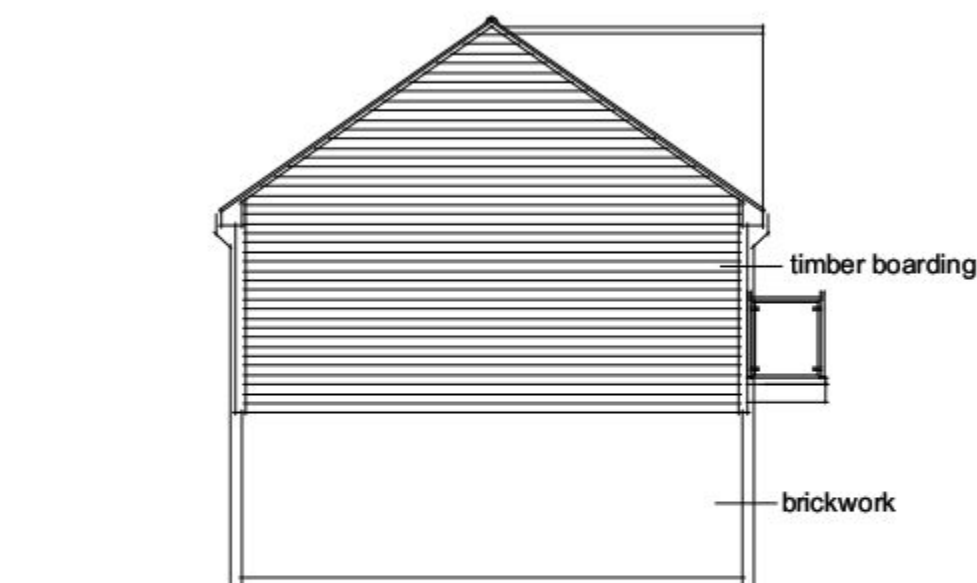

Side

Materials Note

Walls

Brick: Maplehurst Light Multi Stock (Baggeridge)
Timber Cladding: Natural Finish (Western Red Cedar / or similar approved by LPA)

Roof

Pre-weathered cambrian slate (Redland (31))

All entrance doors & window frames: Colour - BS 00 A 13 (Storm Grey)

All garage doors and frame: Colour BS 00 A 13 (Storm Grey)

All rainwater goods to be finished in colour RAL 7001 (Light Grey)

Note

Garden wall boundaries to match dwelling brick type.

All metal railings to be gloss black.

All materials specified subject to availability and on an 'or similar approved basis'.

Underside of drive-throughs to be fibre boarded and finished in Sandtex One Coat Ultra Smooth masonry paint, colour to be light cream.

Soffits to projections/balconies to be Marley Eternit Operal (OP15) Dark Grey.



47 Phoebe Way, Oakhurst
Swindon, Wiltshire, UK, SN25 2JQ
Tel: 01793 744954 / 07786 954794
E: admin@urbanperspective.co.uk W: www.urbanperspective.co.uk

Notes: Contractors are not to scale from this drawing. All dimensions to be checked on site and any discrepancies, ambiguities and/or omissions between this drawing and information given elsewhere must be reported to this office. If in doubt, ask.

Copyright © Urban Perspective Studio Ltd 2012. All Rights Reserved.

Client: Taylor Wimpey

Project: Old Park Farm
Waterlooville

Sheet Title: Plot 232 (Elevations)

Date: 30-08-12 Scale: 1:100 Drawn: CHx


Job No: UP00012 Dwg No: 2 Rev No: B



www.urbanperspective.co.uk



First Floor

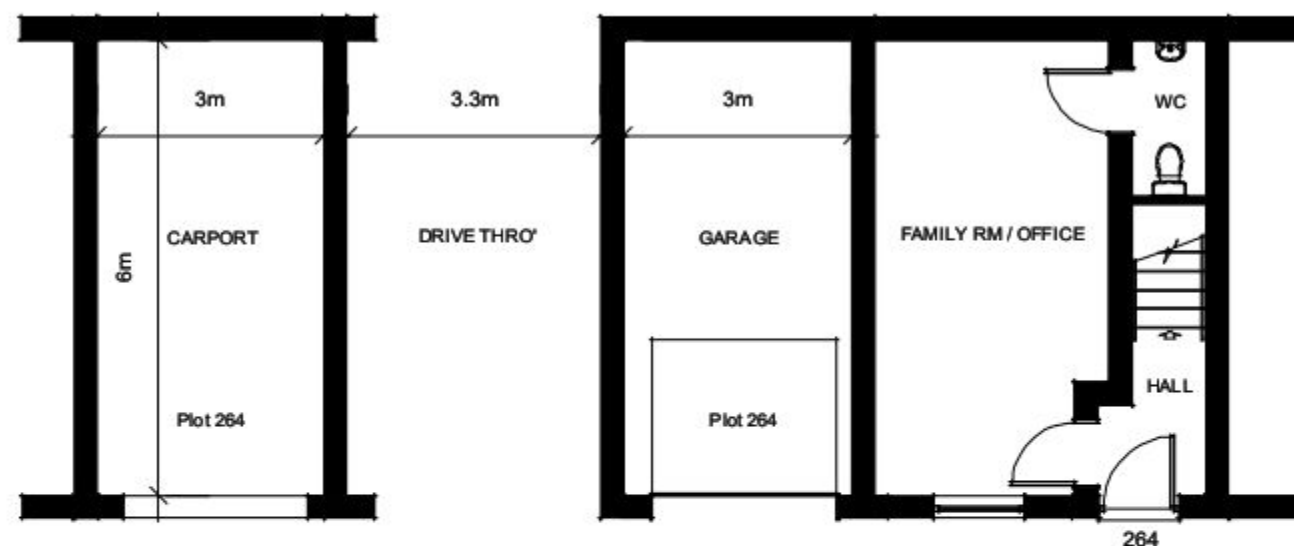


Ground Floor


 47 Phoebe Way, Oakhurst Swindon, Wiltshire, UK, SN25 2JQ Tel: 01793 744954 / 07786 954794 E: admin@urbanperspective.co.uk W: www.urbanperspective.co.uk Notes: Contractors are not to scale from this drawing. All dimensions to be checked on site and any discrepancies, ambiguities and/or omissions between this drawing and information given elsewhere must be reported to this office. If in doubt, ask. Copyright © Urban Perspective Studio Ltd 2012. All Rights Reserved.		
Client:	Taylor Wimpey	
Project:	Old Park Farm Waterlooville	
Sheet Title:	Plot 264 (Floorplans)	
Date:	30-08-12	Scale: 1:100
Job No:	UP00012	Drawn: CHx
	Dwg No: 3	Rev No: B
 www.urbanperspective.co.uk		




Front

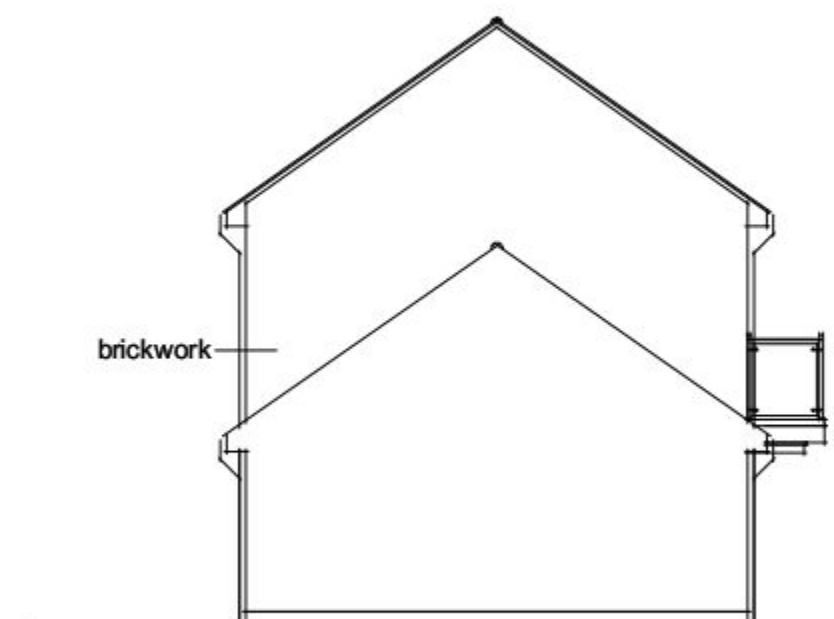

Side

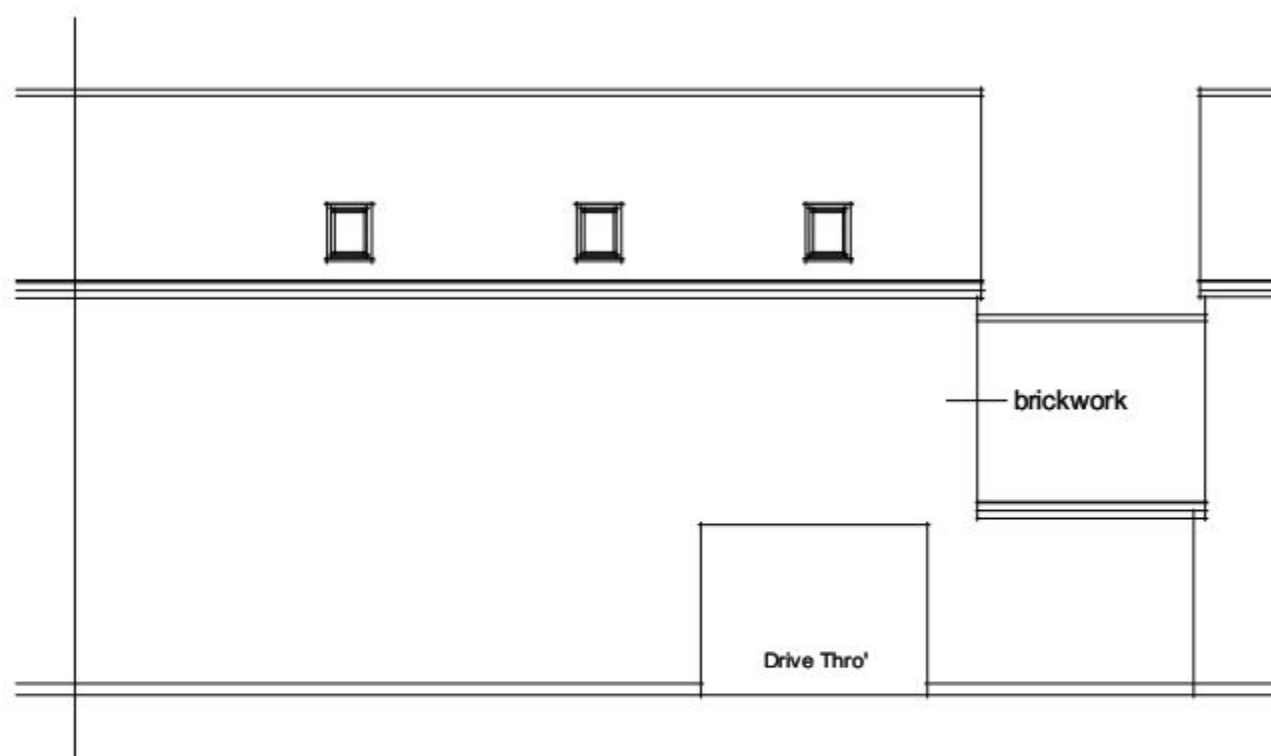

Rear

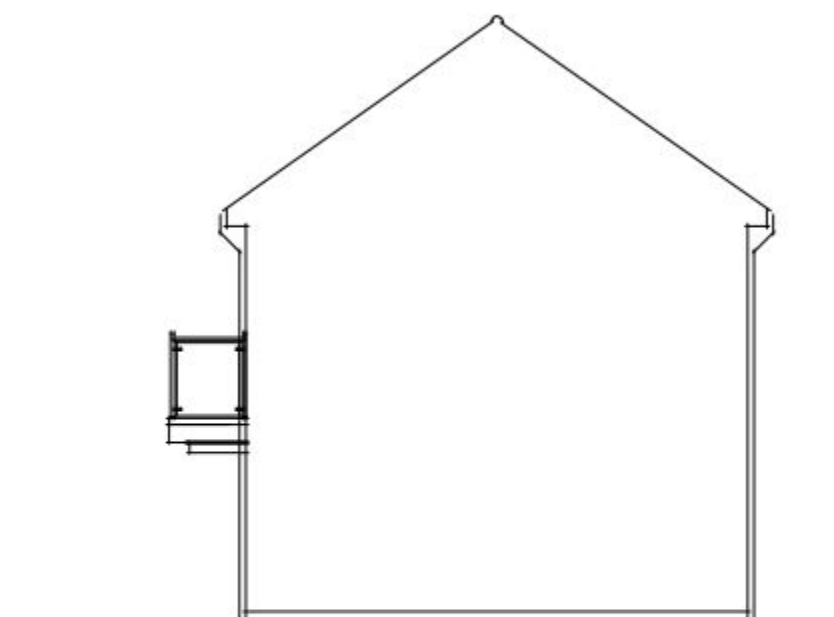

Side

Materials Note

Walls

Brick: Maplehurst Light Multi Stock (Baggeridge)

Roof

Pre-weathered cambrian slate (Redland (31))

All entrance doors & window frames: Colour - BS 00 A 13 (Storm Grey)

All garage doors and frame: Colour BS 00 A 13 (Storm Grey)

All rainwater goods to be finished in colour RAL 7001 (Light Grey)

Note

Garden wall boundaries to match dwelling brick type.
All metal railings to be gloss black.
All materials specified subject to availability and on an 'or similar approved basis'.
Underside of drive-throughs to be fibre boarded and finished in Sandtex One Coat Ultra Smooth masonry paint, colour to be light cream.
Soffits to projections/balconies to be Marley Eternit Opal (OP15) Dark Grey.



47 Phoebe Way, Oakhurst
Swindon, Wiltshire, UK, SN25 2JQ
Tel: 01793 744954 / 07786 954794
E: admin@urbanperspective.co.uk W: www.urbanperspective.co.uk

Notes: Contractors are not to scale from this drawing. All dimensions to be checked on site and any discrepancies, ambiguities and/or omissions between this drawing and information given elsewhere must be reported to this office. If in doubt, ask.

Copyright © Urban Perspective Studio Ltd 2012. All Rights Reserved.

Client: Taylor Wimpey

Project: Old Park Farm
Waterlooville

Sheet Title: Plot 264 (Elevations)

Date: 30-08-12 Scale: 1:100 Drawn: CHx


Job No: UP00012 Dwg No: 4 Rev No: B



www.urbanperspective.co.uk




First Floor

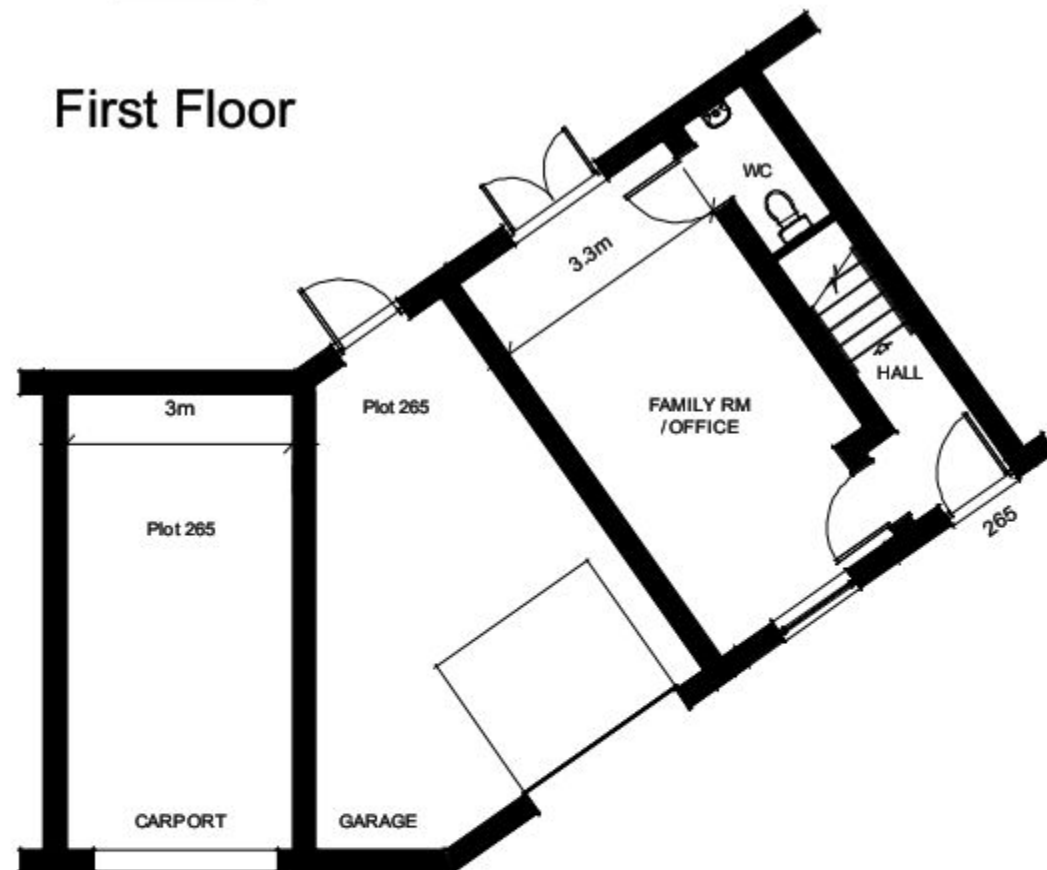


Ground Floor


 47 Phoebe Way, Oakhurst Swindon, Wiltshire, UK, SN25 2JQ Tel: 01793 744954 / 07786 194794 E: admin@urbanperspective.co.uk W: www.urbanperspective.co.uk Notes: Contractors are not to scale from this drawing. All dimensions to be checked on site and any discrepancies, ambiguities and/or omissions between this drawing and information given elsewhere must be reported to this office. If in doubt, ask. Copyright © Urban Perspective Studio Ltd 2012. All Rights Reserved.		
Client:	Taylor Wimpey	
Project:	Old Park Farm Waterlooville	
Sheet Title:	Plot 265 (Floorplans)	
Date:	30-08-12	Scale: 1:100
Job No:	UP00012	Drawn: CHx
	Dwg No: 5	Rev No: B
 www.urbanperspective.co.uk		

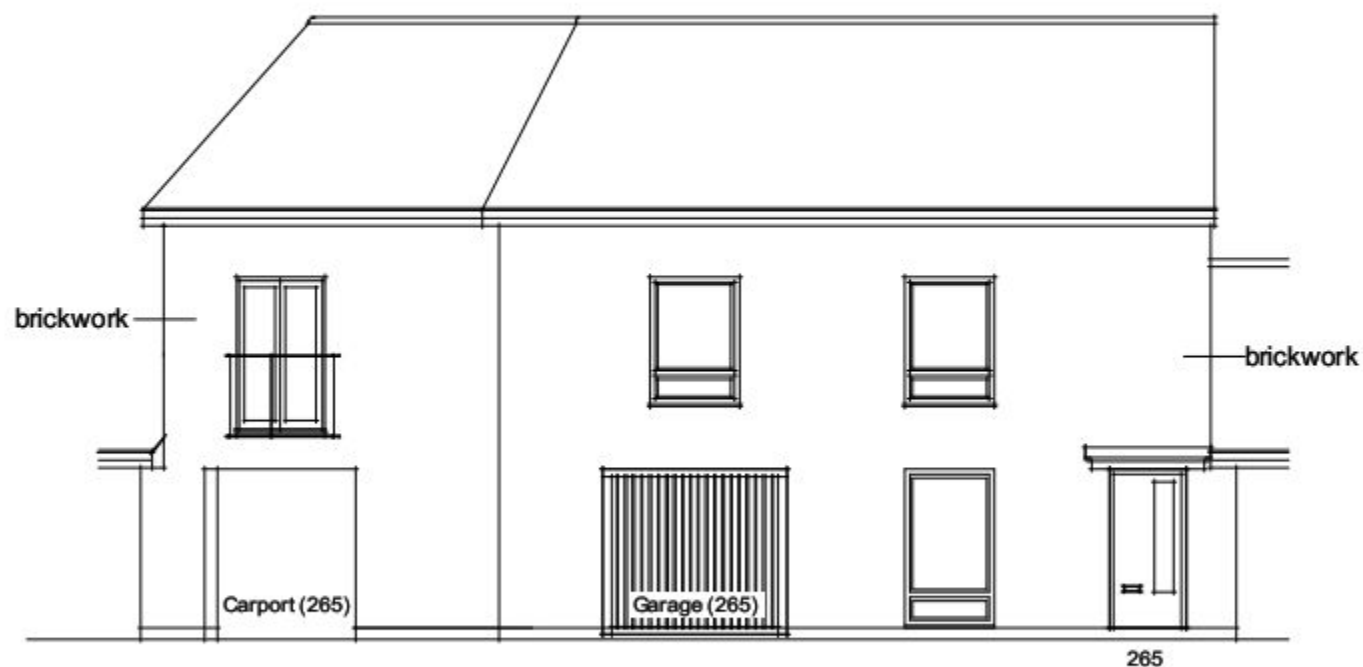


Front

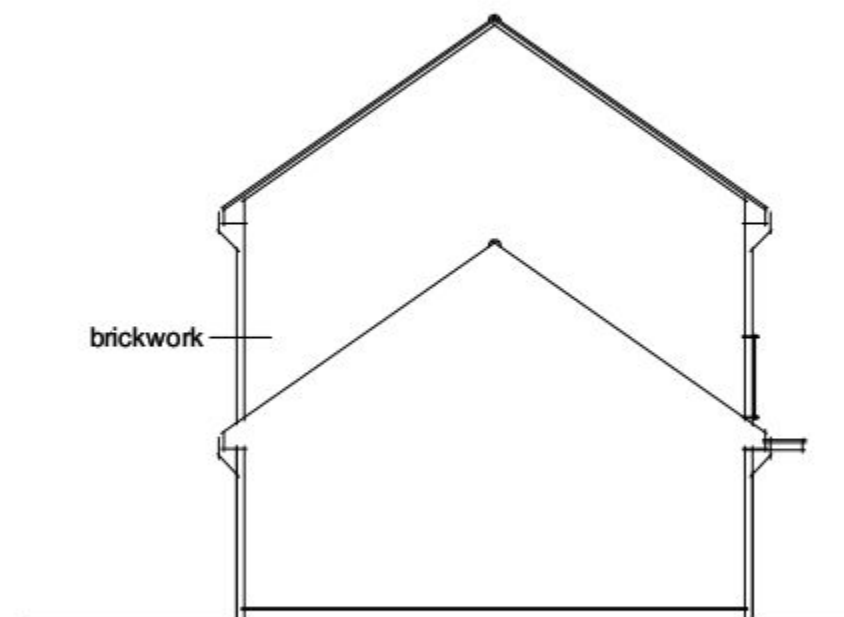

Side

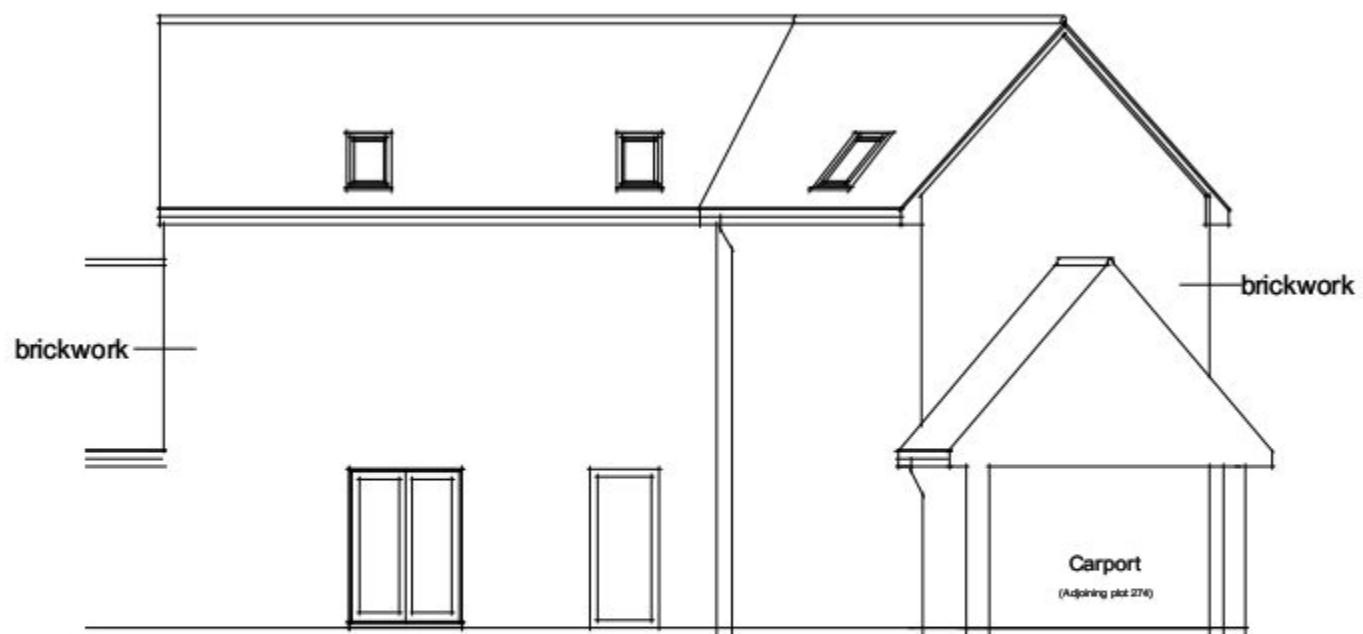

Rear

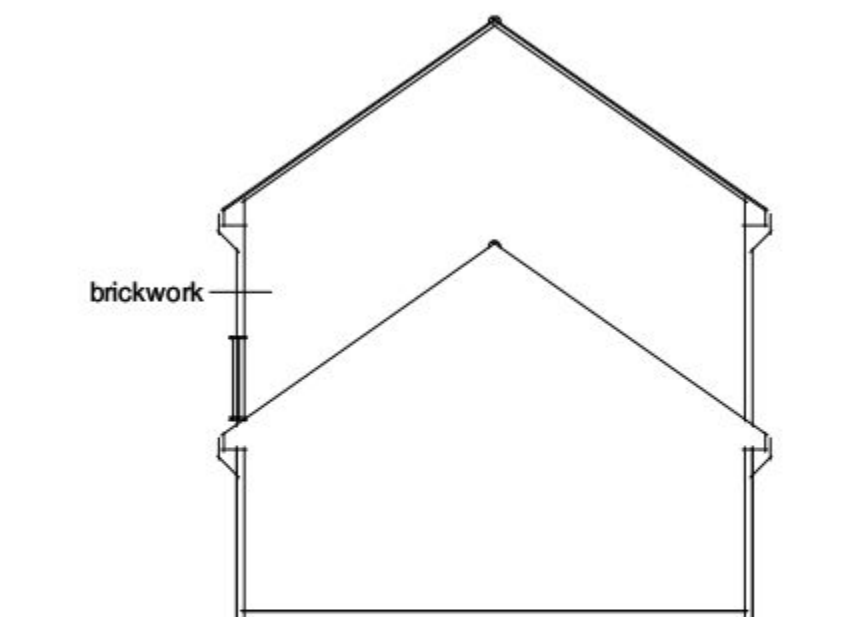

Side

Materials Note

Walls

Brick: Maplehurst Light Multi Stock (Baggeridge)

Roof

Pre-weathered cambrian slate (Redland (31))

All entrance doors & window frames: Colour - BS 00 A 13 (Storm Grey)

All garage doors and frame: Colour BS 00 A 13 (Storm Grey)

All rainwater goods to be finished in colour RAL 7001 (Light Grey)

Note

Garden wall boundaries to match dwelling brick type.
All metal railings to be gloss black.
All materials specified subject to availability and on an 'or similar approved basis'.
Underside of drive-throughs to be fibre boarded and finished in Sandtex One Coat Ultra Smooth masonry paint, colour to be light cream.
Soffits to projections/balconies to be Marley Eternit Operal (OP15) Dark Grey.



47 Phoebe Way, Oakhurst
Swindon, Wiltshire, UK, SN25 2JQ
Tel: 01793 744954 / 07786 954794
E: admin@urbanperspective.co.uk W: www.urbanperspective.co.uk

Notes: Contractors are not to scale from this drawing. All dimensions to be checked on site and any discrepancies, ambiguities and/or omissions between this drawing and information given elsewhere must be reported to this office. If in doubt, ask.

Copyright © Urban Perspective Studio Ltd 2012. All Rights Reserved.

Client: Taylor Wimpey

Project: Old Park Farm
Waterlooville

Sheet Title: Plot 265 (Elevations)

Date: 30-08-12 Scale: 1:100 Drawn: CHx

Job No: UP00012 Dwg No: 6 Rev No: B



www.urbanperspective.co.uk



47 Phoebe Way, Oakhurst
Swindon, Wiltshire, UK, SN25 2JQ
Tel: 01793 744954 / 07766 954794
E: admin@urbanperspective.co.uk W: www.urbanperspective.co.uk

Notes: Contractors are not to scale from this drawing. All dimensions to be checked on site and any discrepancies, ambiguities and/or omissions between this drawing and information given elsewhere must be reported to this office. If in doubt, ask.

Copyright © Urban Perspective Studio Ltd 2012. All Rights Reserved.

Client: **Taylor Wimpey**

Project: **Old Park Farm
Waterlooville**


Sheet Title: **Plot 286 & 287 (Floorplans)**

Date: 30-08-12 Scale: 1:100 Drawn: CHx


Job No: UP00012 Dwg No: 7 Rev No: B



www.urbanperspective.co.uk

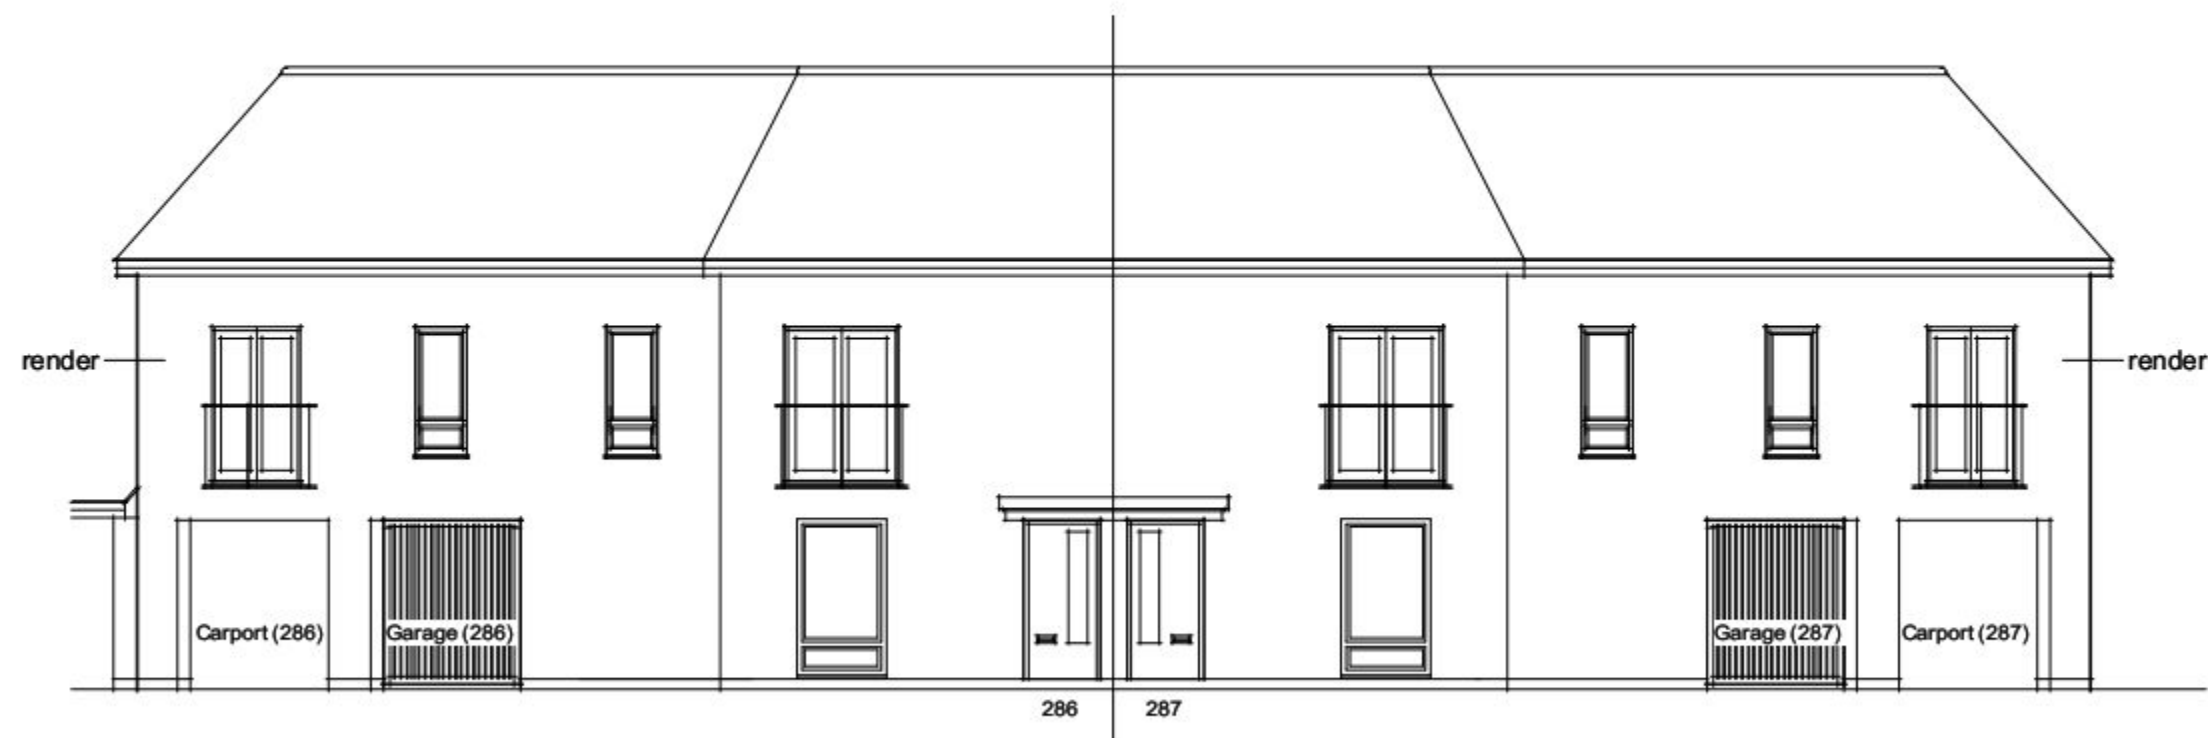

Front

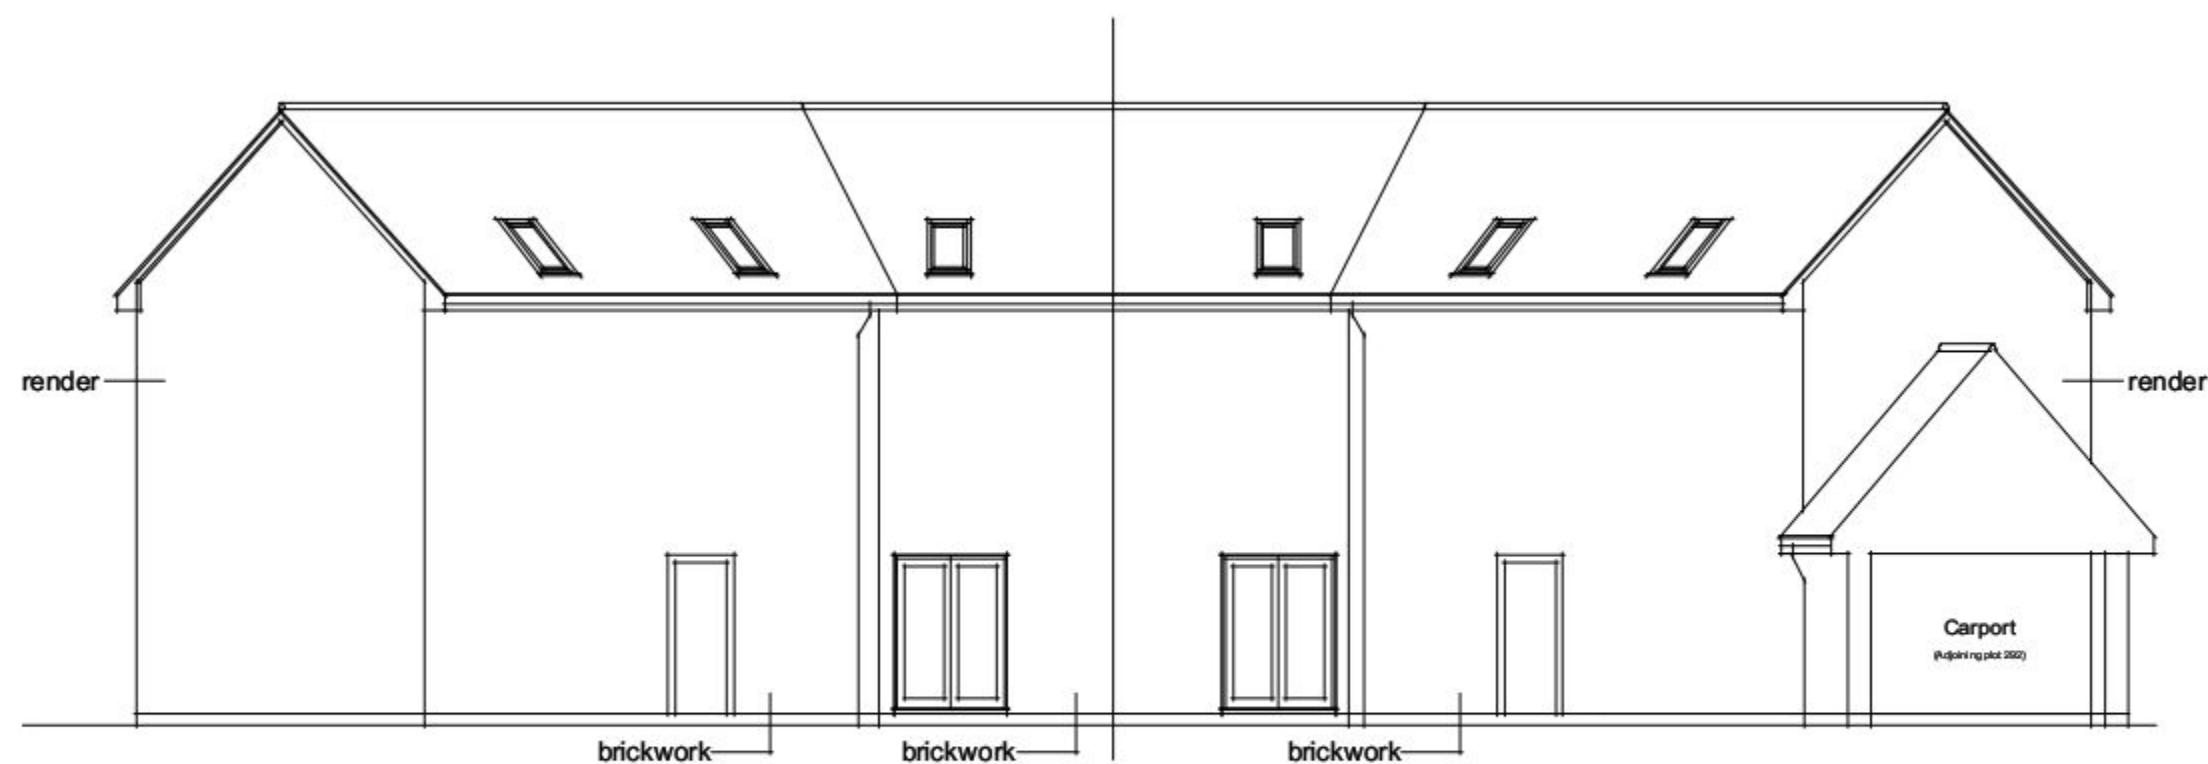

Rear

Materials Note

Walls

Brick: Maplehurst Light Multi Stock (Baggeridge)
Render: Through Colour Ivory (K Rend)

Roof

Pre-weathered cambrian slate (Redland (31))

All entrance doors & window frames: Colour - BS 00 A 13 (Storm Grey)

All garage doors and frame: Colour BS 00 A 13 (Storm Grey)

All rainwater goods to be finished in colour RAL 7001 (Light Grey)

Note

Garden wall boundaries to match dwelling brick type.
All metal railings to be gloss black.
All materials specified subject to availability and on an 'or similar approved basis'.
Underside of drive-throughs to be fibre boarded and finished in Sandtex One Coat Ultra Smooth masonry paint, colour to be light cream.
Soffits to projections/balconies to be Marley Eternit Operal (OP15) Dark Grey.



47 Phoebe Way, Oakhurst
Swindon, Wiltshire, UK, SN25 2JQ
Tel: 01793 744954 / 07786 954794
E: admin@urbanperspective.co.uk W: www.urbanperspective.co.uk

Notes: Contractors are not to scale from this drawing. All dimensions to be checked on site and any discrepancies, ambiguities and/or omissions between this drawing and information given elsewhere must be reported to this office. If in doubt, ask.

Copyright © Urban Perspective Studio Ltd 2012. All Rights Reserved.

Client: Taylor Wimpey

Project: Old Park Farm
Waterlooville


Sheet Title: Plot 286 & 287 (Elevations 1)

Date: 30-08-12 Scale: 1:100 Drawn: CHx


Job No: UP00012 Dwg No: 8 Rev No: B



www.urbanperspective.co.uk

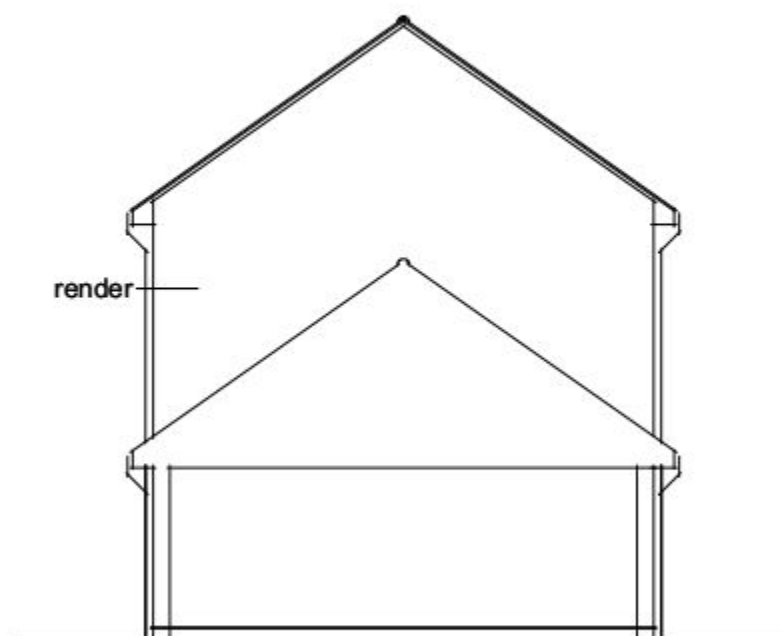

Side (286)

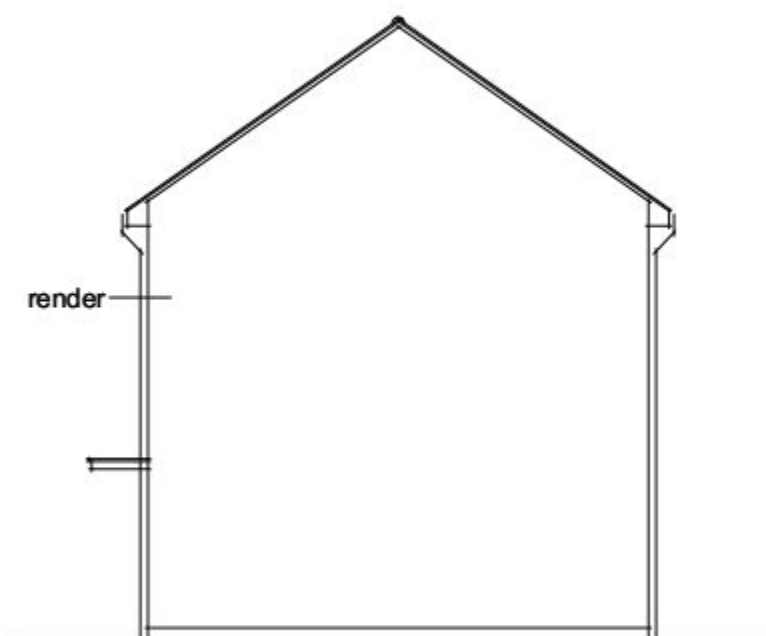

Side (287)



Front (Oblique)

Materials Note

Walls

Brick: Maplehurst Light Multi Stock (Baggeridge)
Render: Through Colour Ivory (K Rend)

Roof

Pre-weathered cambrian slate (Redland (31))

All entrance doors & window frames: Colour - BS 00 A 13 (Storm Grey)

All garage doors and frame: Colour BS 00 A 13 (Storm Grey)

All rainwater goods to be finished in colour RAL 7001 (Light Grey)

Note

Garden wall boundaries to match dwelling brick type.
All metal railings to be gloss black.

All materials specified subject to availability and on an 'or similar approved basis'.

Underside of drive-throughs to be fibre boarded and finished in Sandtex One Coat Ultra Smooth masonry paint, colour to be light cream.

Soffits to projections/balconies to be Marley Eternit Operal (OP15) Dark Grey.



47 Phoebe Way, Oakhurst
Swindon, Wiltshire, UK, SN25 2JQ
Tel: 01793 744954 / 07786 954794
E: admin@urbanperspective.co.uk W: www.urbanperspective.co.uk

Notes: Contractors are not to scale from this drawing. All dimensions to be checked on site and any discrepancies, ambiguities and/or omissions between this drawing and information given elsewhere must be reported to this office. If in doubt, ask.

Copyright © Urban Perspective Studio Ltd 2012. All Rights Reserved.

Client: Taylor Wimpey

Project: Old Park Farm
Waterlooville

Sheet Title: Plot 286 & 287 (Elevations 2)

Date: 30-08-12 Scale: 1:100 Drawn: CHx


Job No: UP00012 Dwg No: 9 Rev No: B



www.urbanperspective.co.uk




First Floor

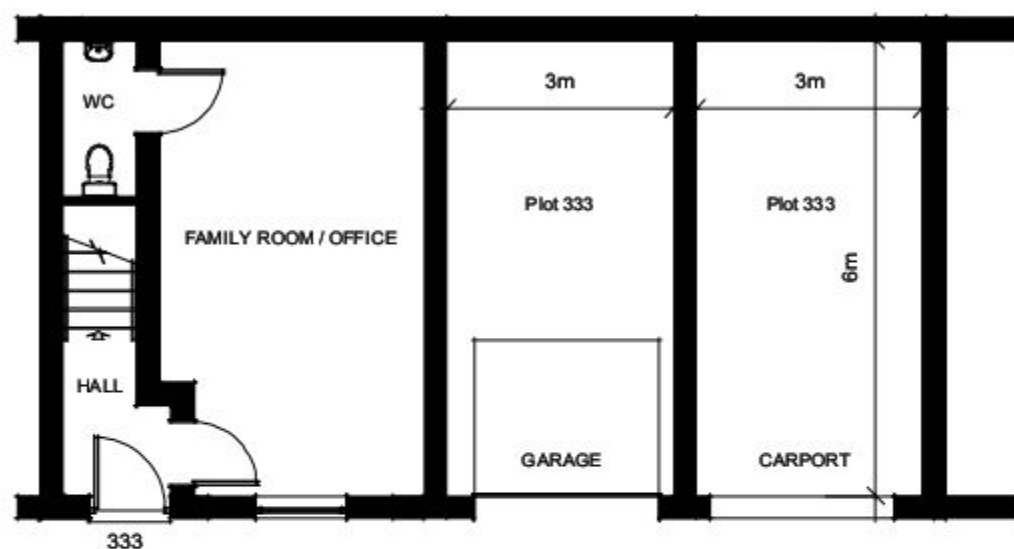


Ground Floor

 47 Phoebe Way, Oakhurst Swindon, Wiltshire, UK, SN25 2JQ Tel: 01793 744954 / 07786 954794 E: admin@urbanperspective.co.uk W: www.urbanperspective.co.uk Notes: Contractors are not to scale from this drawing. All dimensions to be checked on site and any discrepancies, ambiguities and/or omissions between this drawing and information given elsewhere must be reported to this office. If in doubt, ask. Copyright © Urban Perspective Studio Ltd 2012. All Rights Reserved.		
Client:	Taylor Wimpey	
Project:	Old Park Farm Waterlooville	
Sheet Title:	Plot 333 (Floorplans)	
Date:	30-08-12	Scale: 1:100
Job No:	UP00012	Drawn: CHx
	Dwg No: 10	Rev No: B
 www.urbanperspective.co.uk		

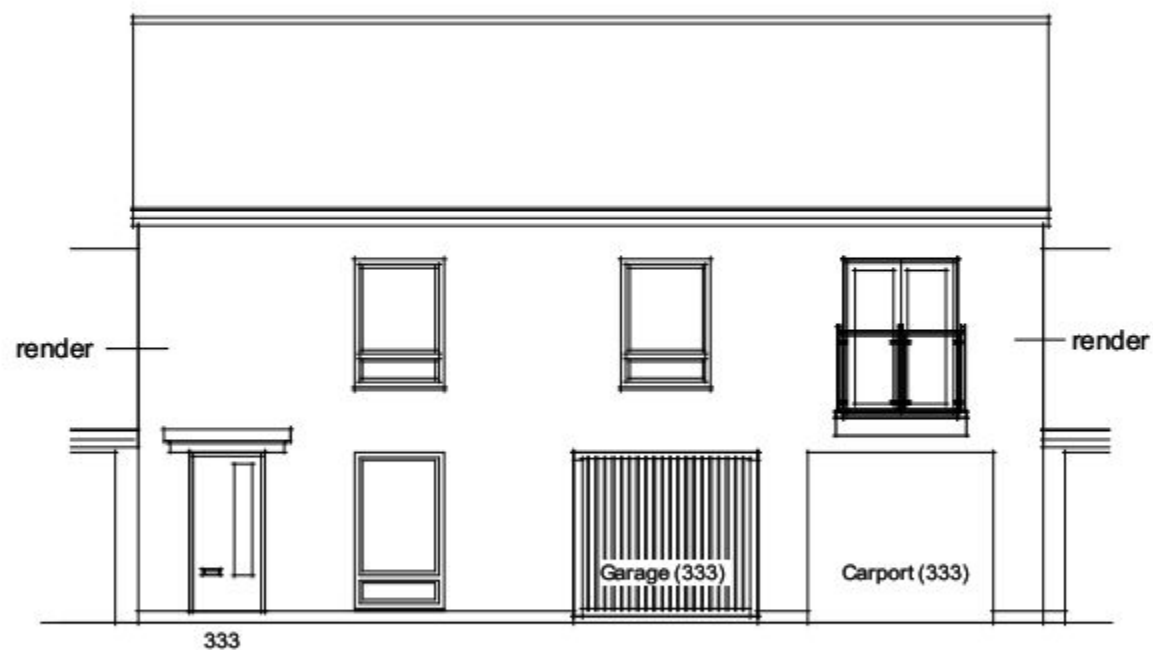

Front

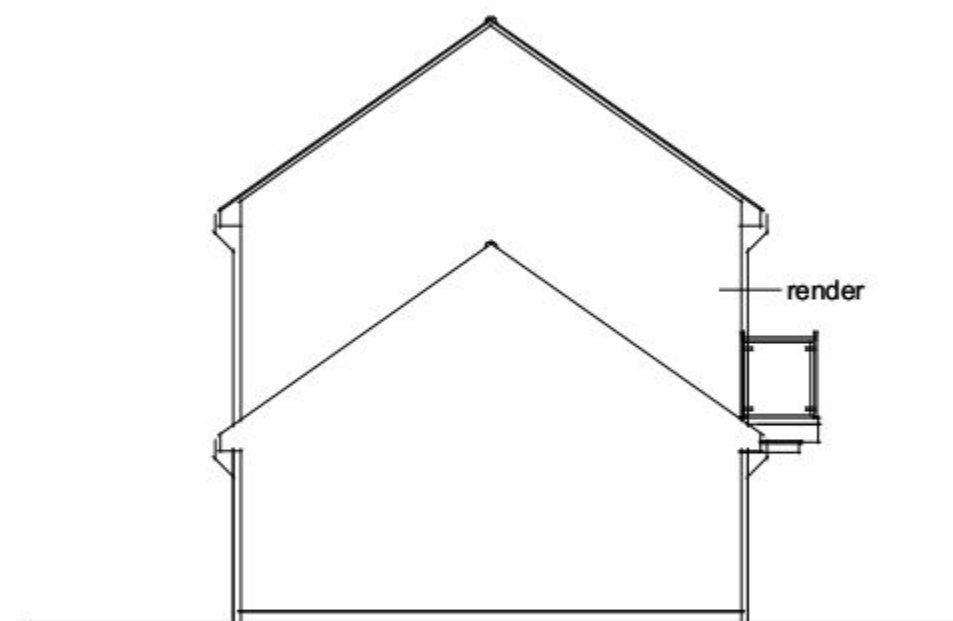

Side

Materials Note

Walls

Brick: Maplehurst Light Multi Stock (Baggeridge)
Render: Through Colour Ivory (K Rend)

Roof

Pre-weathered cambrian slate (Redland (31))

All entrance doors & window frames: Colour - BS 00 A 13 (Storm Grey)

All garage doors and frame: Colour BS 00 A 13 (Storm Grey)

All rainwater goods to be finished in colour RAL 7001 (Light Grey)


Note

Garden wall boundaries to match dwelling brick type.
All metal railings to be gloss black.


All materials specified subject to availability and on an 'or similar approved basis'.

Underside of drive-throughs to be fibre boarded and finished in Sandtex One Coat Ultra Smooth masonry paint, colour to be light cream.

Soffits to projections/balconies to be Marley Eternit Operal (OP15) Dark Grey.

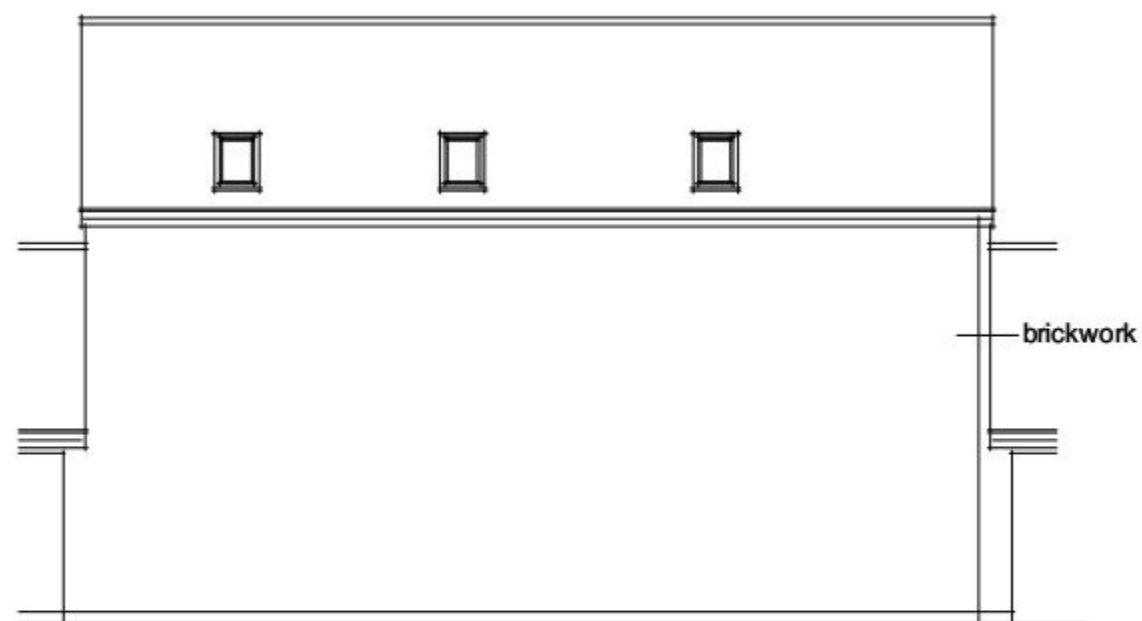

Rear

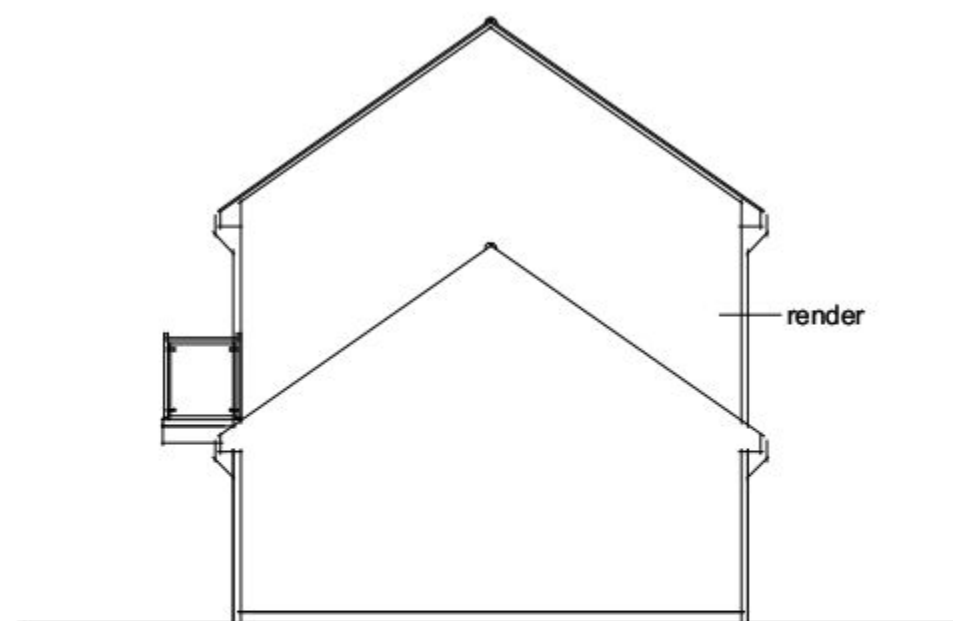

Side



47 Phoebe Way, Oakhurst
Swindon, Wiltshire, UK, SN25 2JQ
Tel: 01793 744954 / 07786 954794
E: admin@urbanperspective.co.uk W: www.urbanperspective.co.uk

Notes: Contractors are not to scale from this drawing. All dimensions to be checked on site and any discrepancies, ambiguities and/or omissions between this drawing and information given elsewhere must be reported to this office. If in doubt, ask.

Copyright © Urban Perspective Studio Ltd 2012. All Rights Reserved.

Client: Taylor Wimpey

Project: Old Park Farm
Waterlooville

Sheet Title: Plot 333 (Elevations)

Date: 30-08-12 Scale: 1:100 Drawn: CHx


Job No: UP00012 Dwg No: 11 Rev No: B



www.urbanperspective.co.uk




First Floor

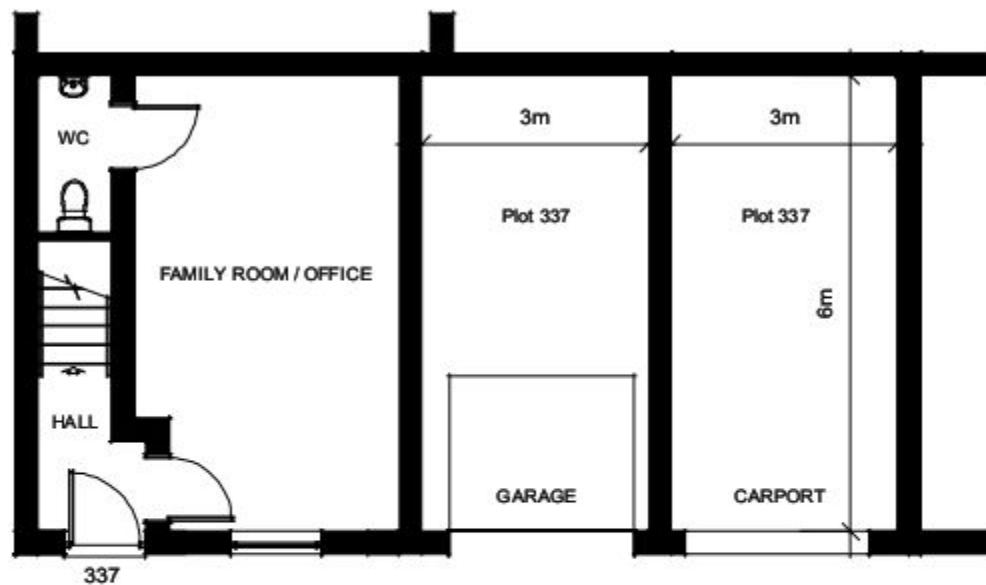


Ground Floor


 47 Phoebe Way, Oakhurst Swindon, Wiltshire, UK, SN25 2JQ Tel: 01793 744954 / 07786 954794 E: admin@urbanperspective.co.uk W: www.urbanperspective.co.uk Notes: Contractors are not to scale from this drawing. All dimensions to be checked on site and any discrepancies, ambiguities and/or omissions between this drawing and information given elsewhere must be reported to this office. If in doubt, ask. Copyright © Urban Perspective Studio Ltd 2012. All Rights Reserved.		
Client:	Taylor Wimpey	
Project:	Old Park Farm Waterlooville	
Sheet Title:	Plot 337 (Floorplans)	
Date:	30-08-12	Scale: 1:100
Job No:	UP00012	Drawn: CHx
	Dwg No: 12	Rev No: B
 www.urbanperspective.co.uk		

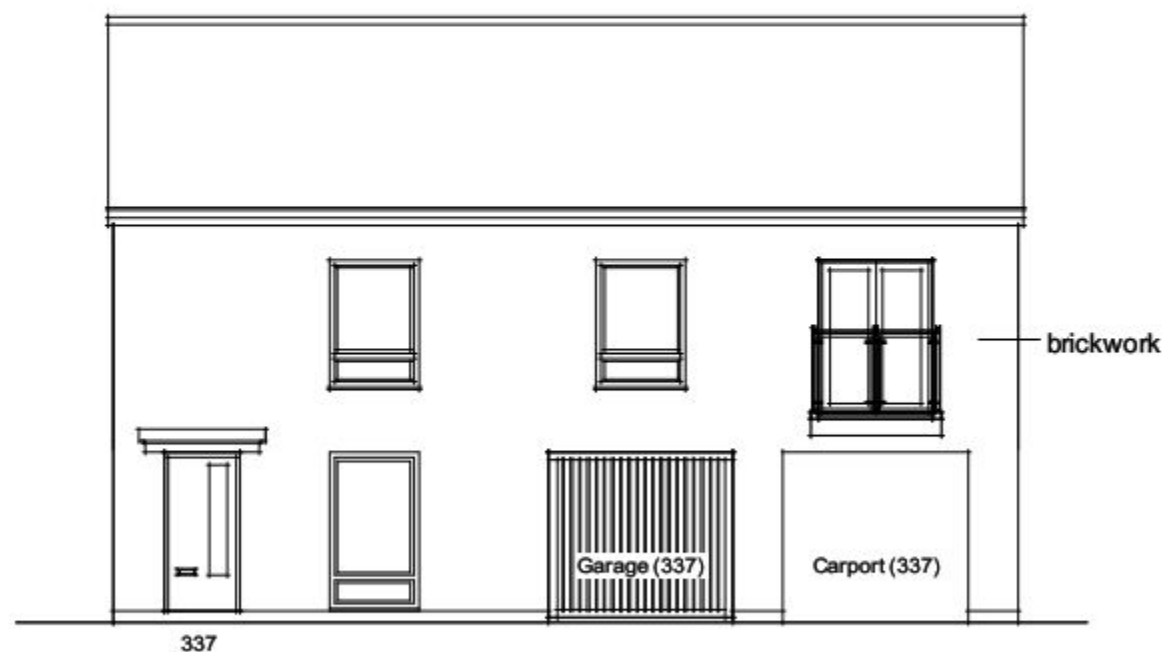


Front

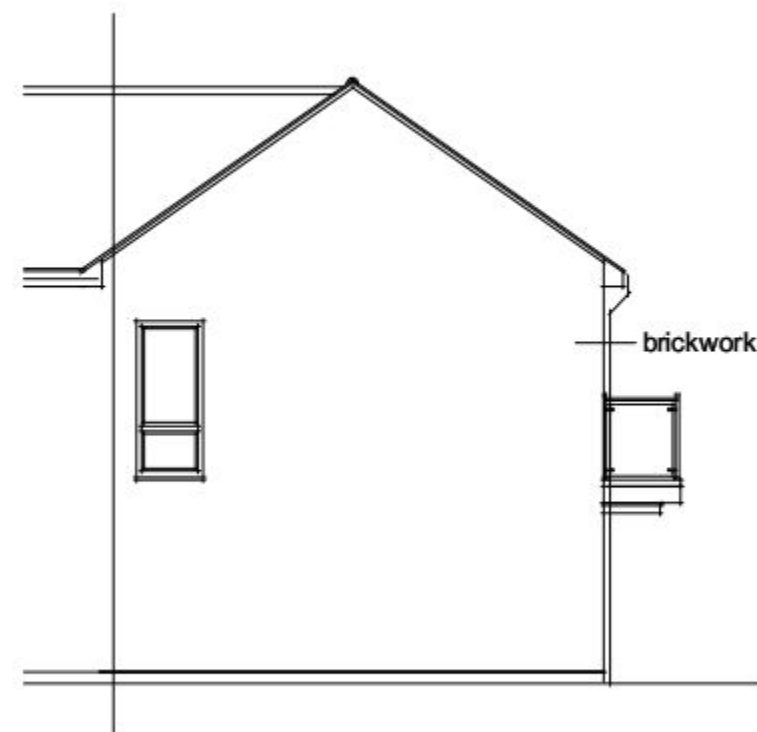

Side

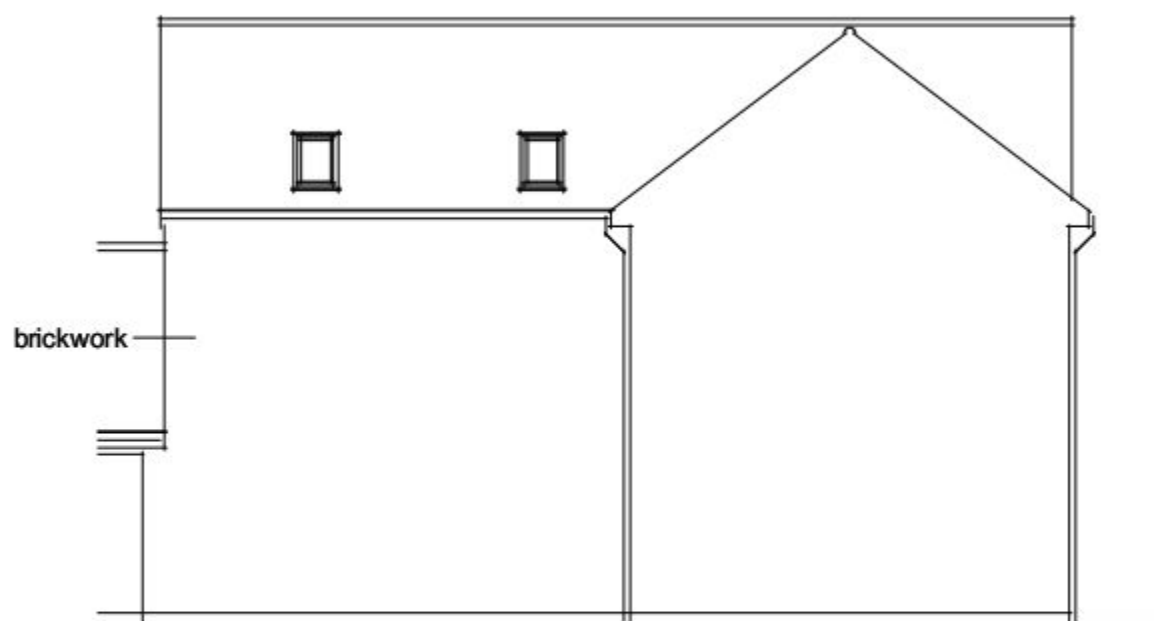

Rear

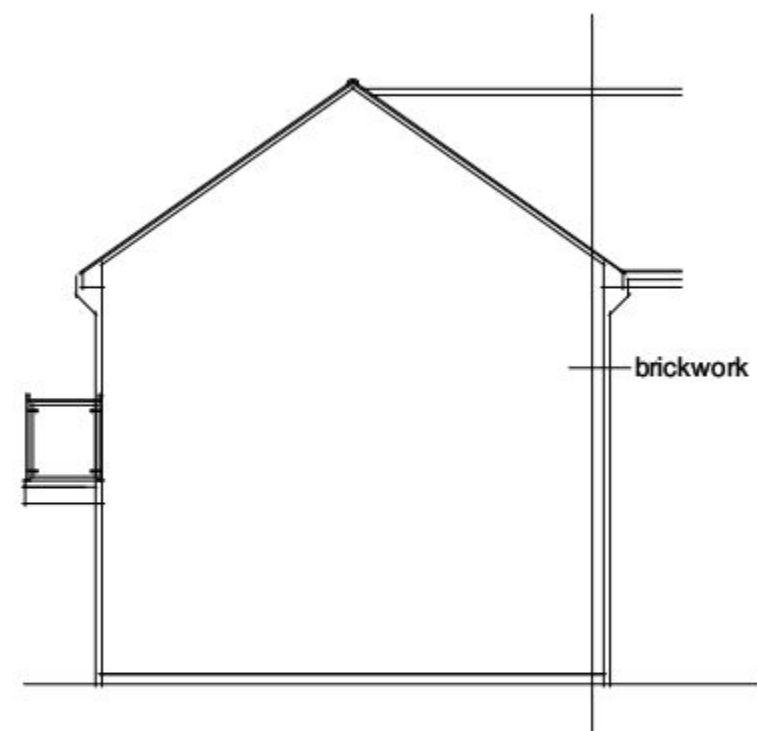

Side

Materials Note

Walls

Brick: Maplehurst Light Multi Stock (Baggeridge)

Roof

Pre-weathered cambrian slate (Redland (31))

All entrance doors & window frames: Colour - BS 00 A 13 (Storm Grey)

All garage doors and frame: Colour BS 00 A 13 (Storm Grey)

All rainwater goods to be finished in colour RAL 7001 (Light Grey)

Note

Garden wall boundaries to match dwelling brick type.

All metal railings to be gloss black.

All materials specified subject to availability and on an 'or similar approved basis'.

Underside of drive-throughs to be fibre boarded and finished in Sandtex One Coat Ultra Smooth masonry paint, colour to be light cream.

Soffits to projections/balconies to be Marley Eternit Operal (OP15) Dark Grey.



47 Phoebe Way, Oakhurst
Swindon, Wiltshire, UK, SN25 2JQ
Tel: 01793 744954 / 07786 954794
E: admin@urbanperspective.co.uk W: www.urbanperspective.co.uk

Notes: Contractors are not to scale from this drawing. All dimensions to be checked on site and any discrepancies, ambiguities and/or omissions between this drawing and information given elsewhere must be reported to this office. If in doubt, ask.

Copyright © Urban Perspective Studio Ltd 2012. All Rights Reserved.

Client: Taylor Wimpey

Project: Old Park Farm
Waterlooville


Sheet Title: Plot 337 (Elevations)

Date: 30-08-12 Scale: 1:100 Drawn: CHx


Job No: UP00012 Dwg No: 13 Rev No: B



www.urbanperspective.co.uk

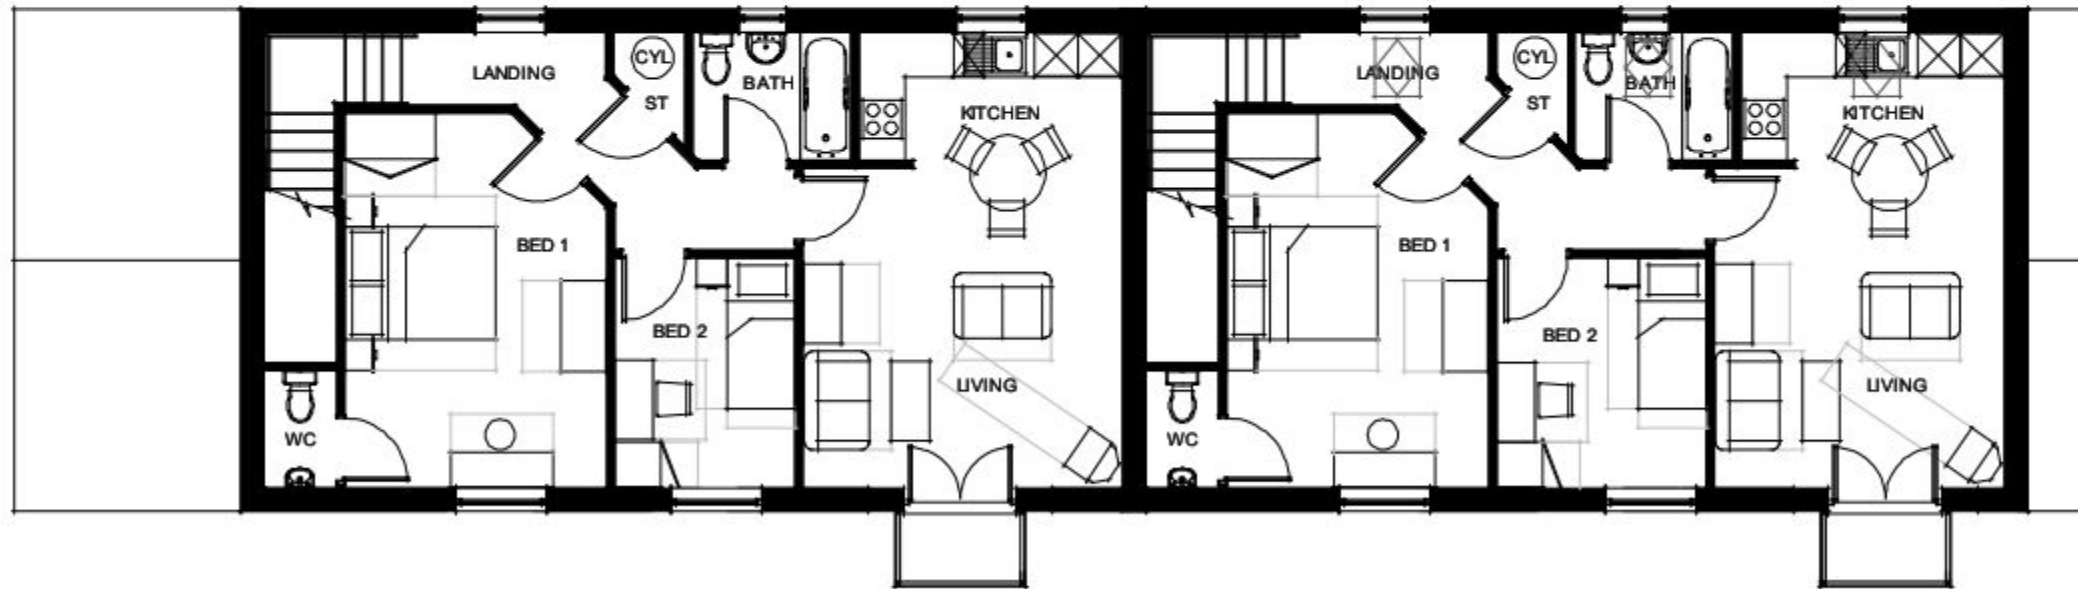

First Floor

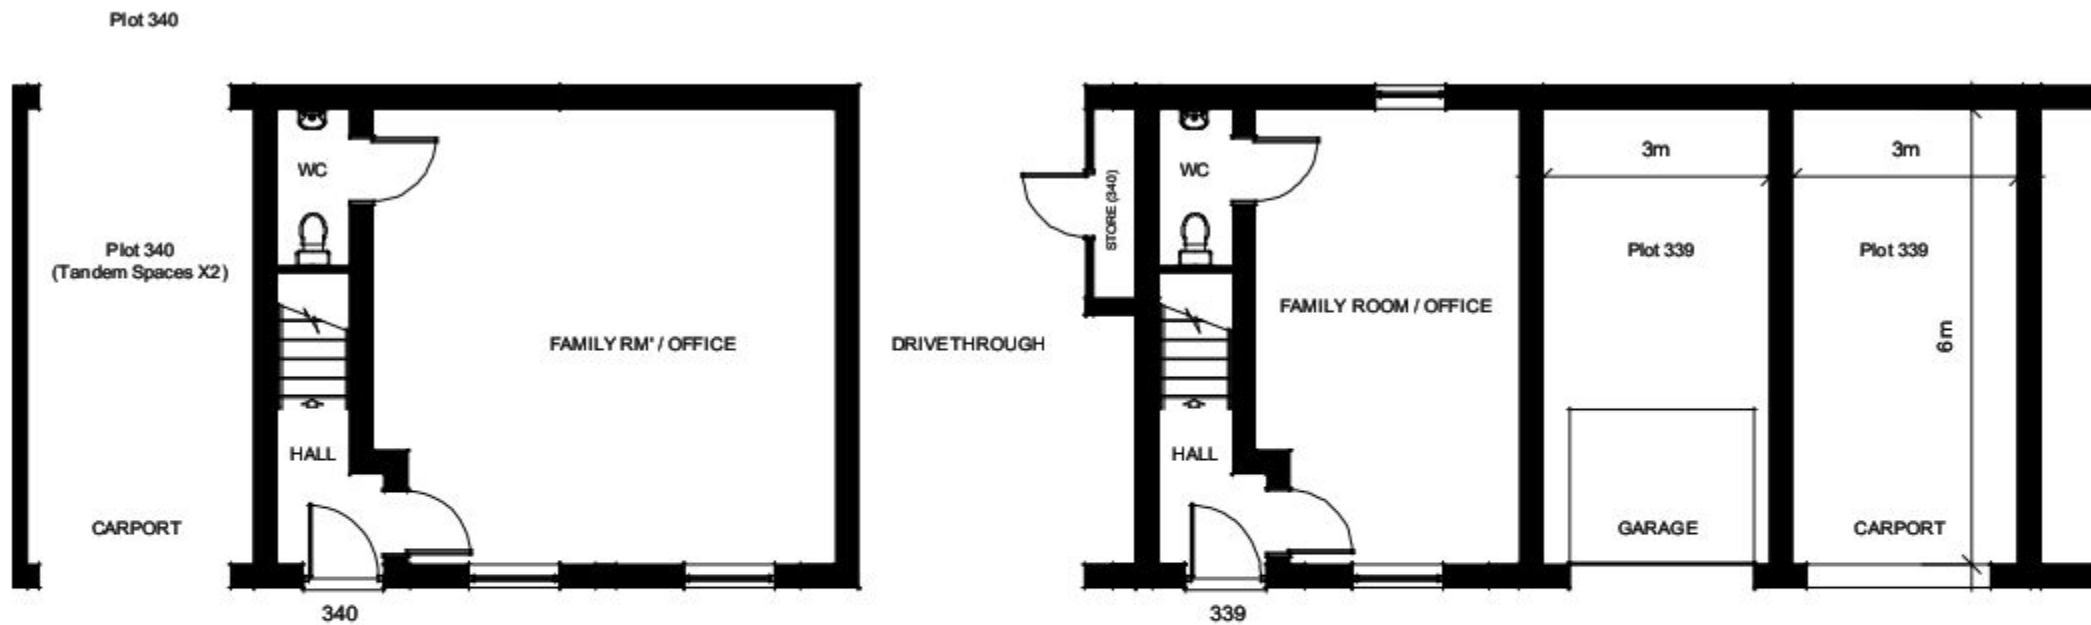

Ground Floor



47 Phoebe Way, Oakhurst
Swindon, Wiltshire, UK, SN25 2JQ
Tel: 01793 744954 / 07766 954794
E: admin@urbanperspective.co.uk W: www.urbanperspective.co.uk

Notes: Contractors are not to scale from this drawing. All dimensions to be checked on site and any discrepancies, ambiguities and/or omissions between this drawing and information given elsewhere must be reported to this office. If in doubt, ask.

Copyright © Urban Perspective Studio Ltd 2012. All Rights Reserved.

Client: **Taylor Wimpey**

Project: **Old Park Farm
Waterlooville**

Sheet Title: **Plot 339 & 340 (Floorplans)**

Date: 30-08-12 Scale: 1:100 Drawn: CHx

Job No: UP00012 Dwg No: 14 Rev No: B



www.urbanperspective.co.uk

Materials Note

Walls

Brick: Maplehurst Light Multi Stock (Baggeridge)

Roof

Pre-weathered cambrian slate (Redland (31))

All entrance doors & window frames: Colour - BS 00 A 13 (Storm Grey)

All garage doors and frame: Colour BS 00 A 13 (Storm Grey)

All rainwater goods to be finished in colour RAL 7001 (Light Grey)

Note

Garden wall boundaries to match dwelling brick type.
All metal railings to be gloss black.


All materials specified subject to availability and on an 'or similar approved basis'.

Underside of drive-throughs to be fibre boarded and finished in Sandtex One Coat Ultra Smooth masonry paint, colour to be light cream.


Soffits to projections/balconies to be Marley Eternit Operal (OP15) Dark Grey.



Front

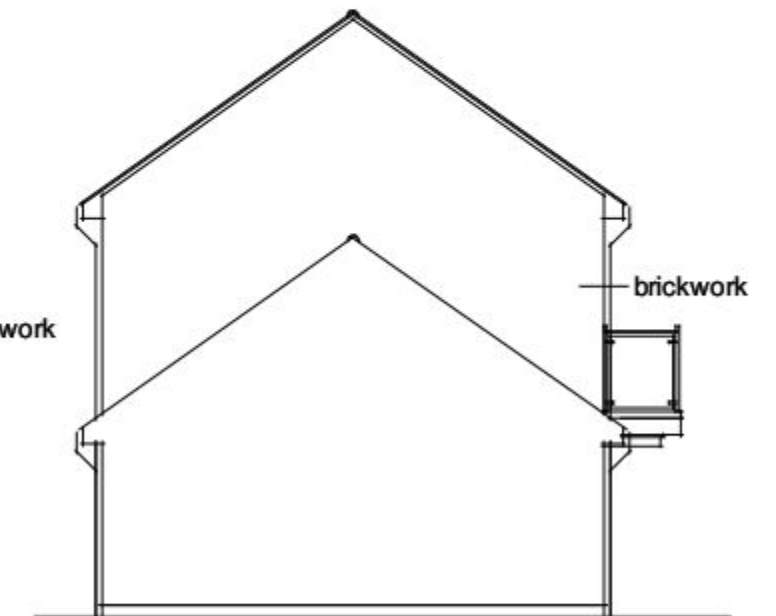

Sides

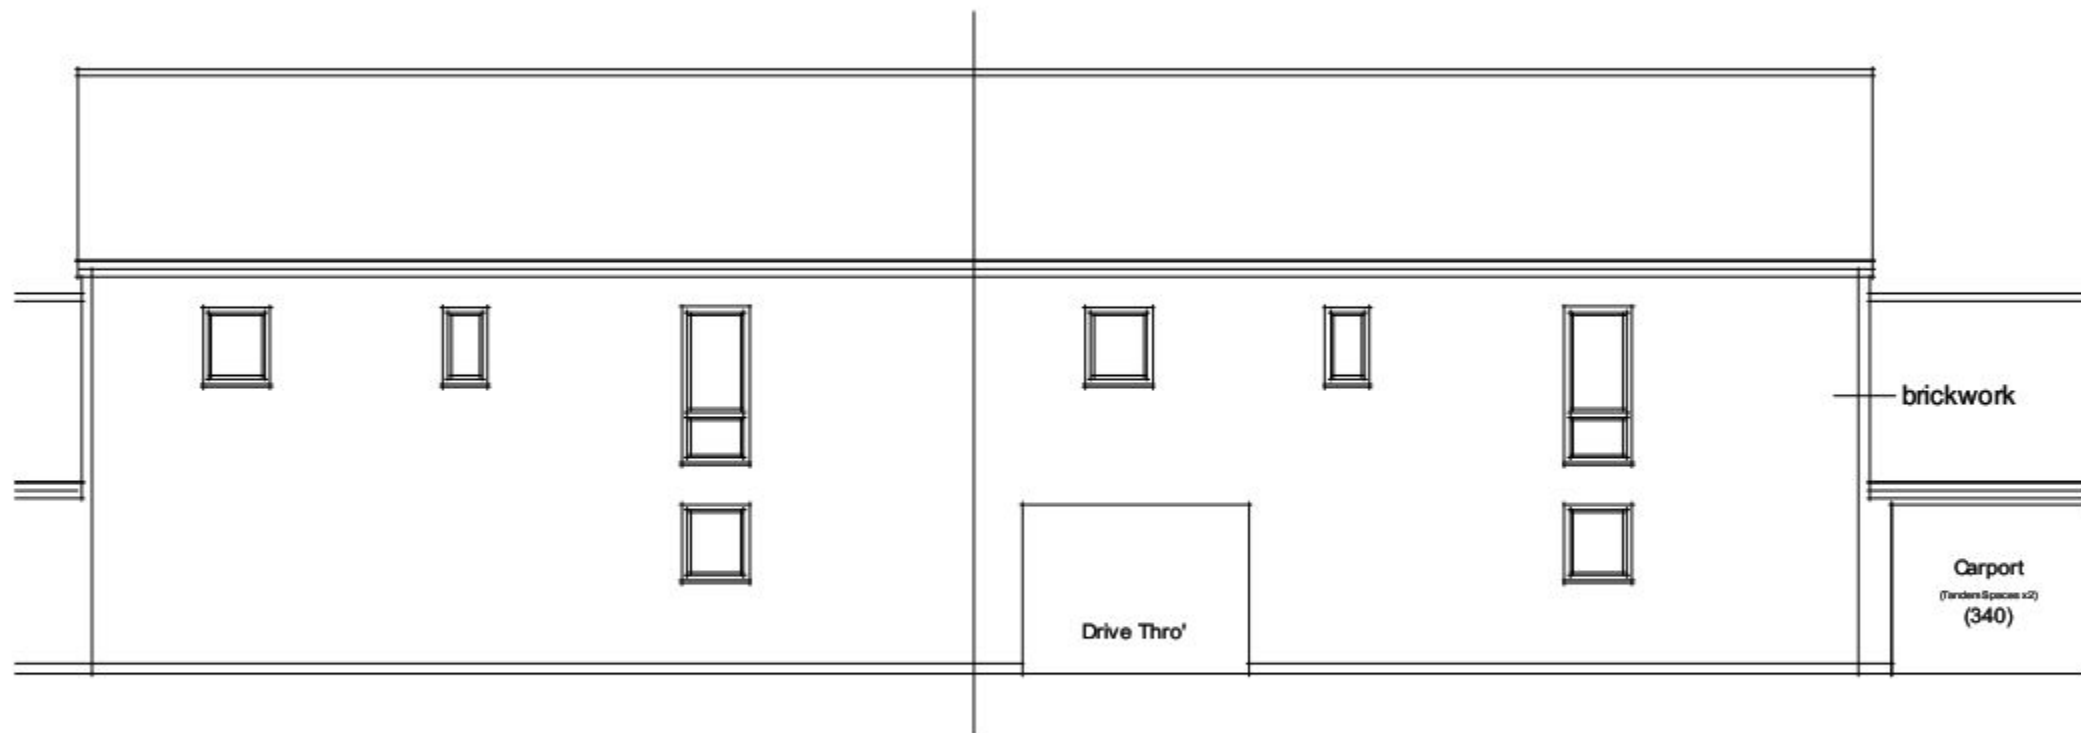

Rear



47 Phoebe Way, Oakhurst
Swindon, Wiltshire, UK, SN25 2JQ
Tel: 01793 744954 / 07786 954794
E: admin@urbanperspective.co.uk W: www.urbanperspective.co.uk

Notes: Contractors are not to scale from this drawing. All dimensions to be checked on site and any discrepancies, ambiguities and/or omissions between this drawing and information given elsewhere must be reported to this office. If in doubt, ask.

Copyright © Urban Perspective Studio Ltd 2012. All Rights Reserved.

Client: Taylor Wimpey

Project: Old Park Farm
Waterlooville

Sheet Title: Plot 339 & 340 (Elevations)

Date: 30-08-12 Scale: 1:100 Drawn: CHx


Job No: UP00012 Dwg No: 15 Rev No: B



www.urbanperspective.co.uk




First Floor

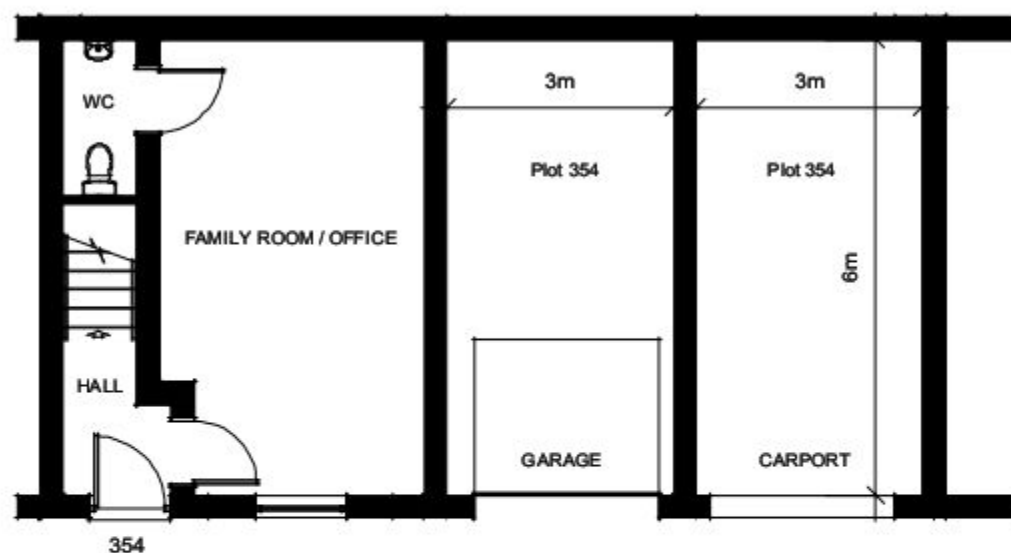


Ground Floor


 47 Phoebe Way, Oakhurst Swindon, Wiltshire, UK, SN25 2JQ Tel: 01793 744954 / 07786 954794 E: admin@urbanperspective.co.uk W: www.urbanperspective.co.uk Notes: Contractors are not to scale from this drawing. All dimensions to be checked on site and any discrepancies, ambiguities and/or omissions between this drawing and information given elsewhere must be reported to this office. If in doubt, ask. Copyright © Urban Perspective Studio Ltd 2012. All Rights Reserved.		
Client:	Taylor Wimpey	
Project:	Old Park Farm Waterlooville	
Sheet Title:	Plot 354 (Floorplans)	
Date:	30-08-12	Scale: 1:100
Job No:	UP00012	Drawn: CHx
Dwg No:	16	Rev No: B
 www.urbanperspective.co.uk		

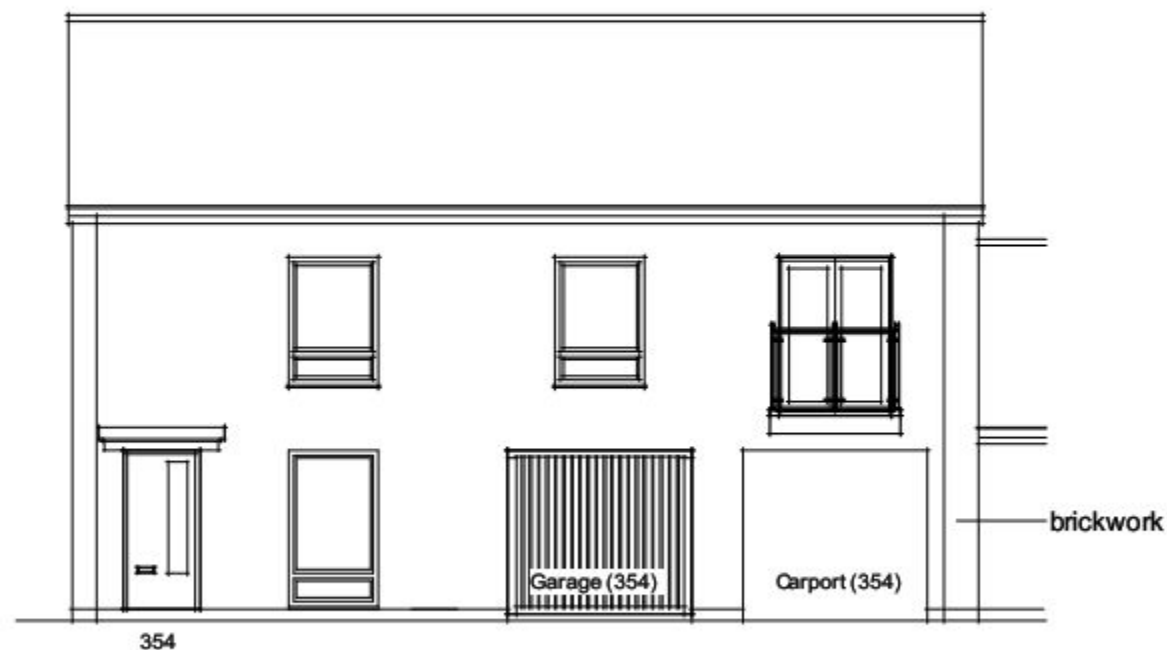


Front

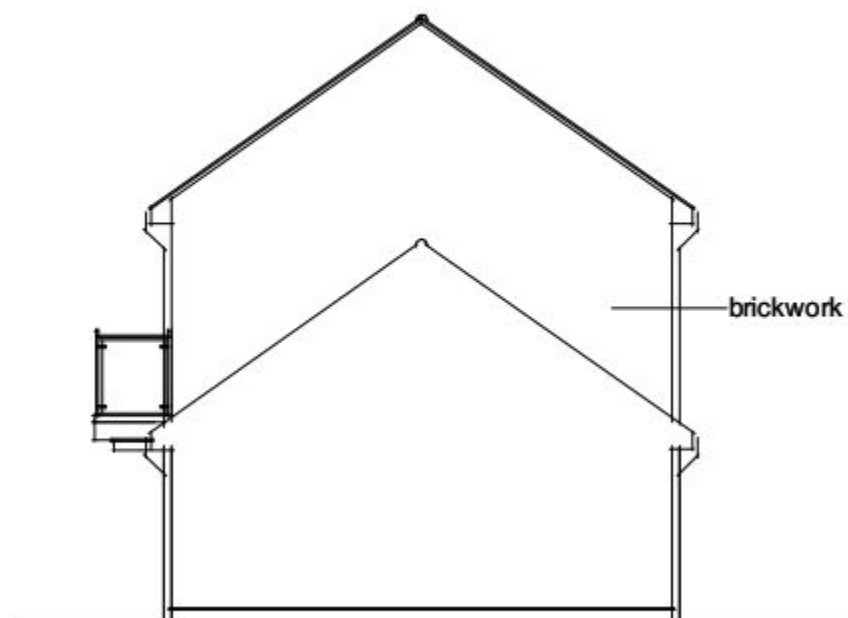

Side

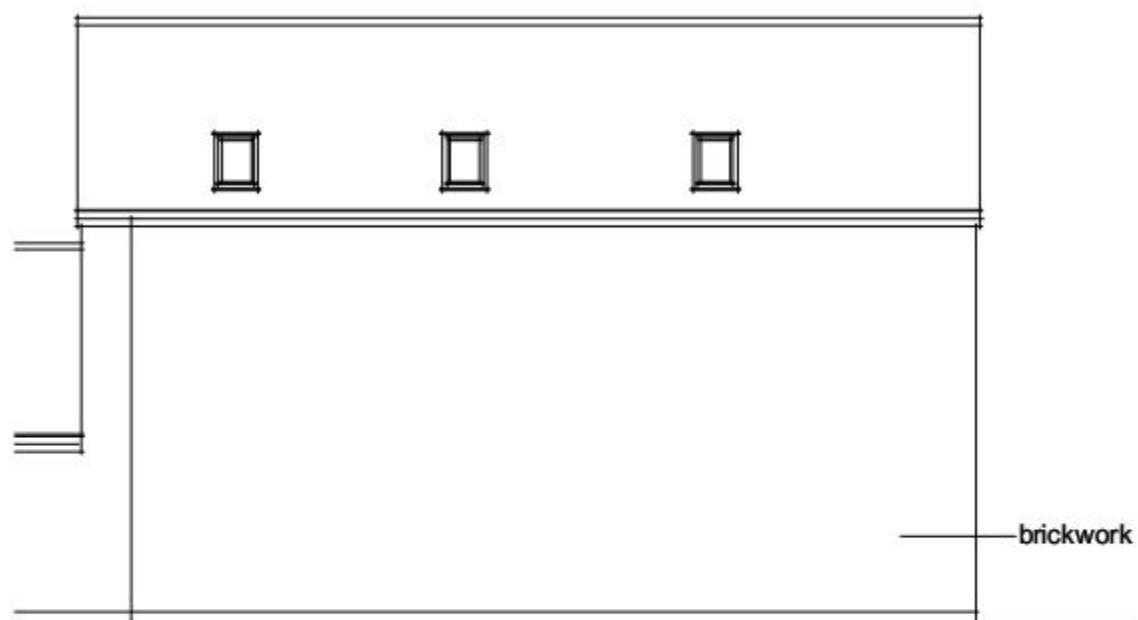

Rear

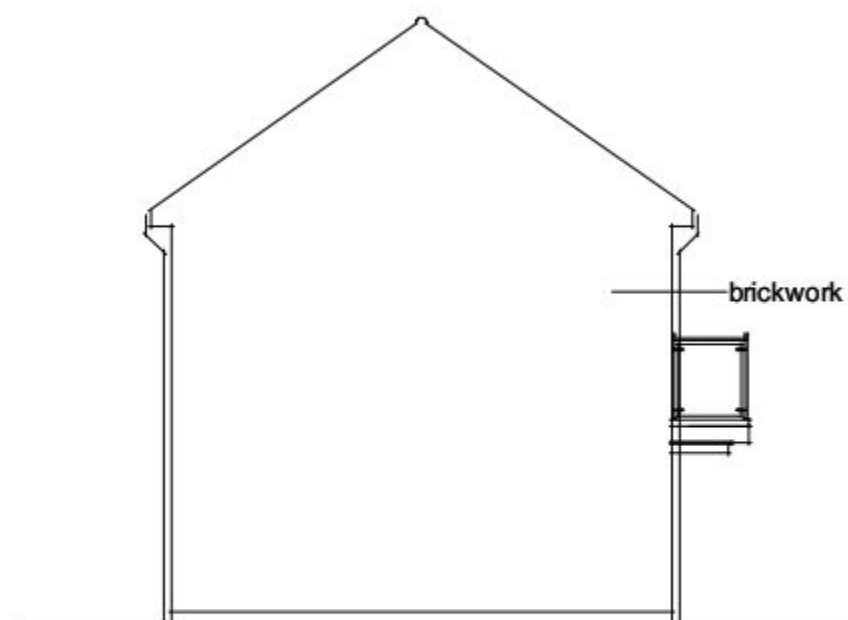

Side

Materials Note

Walls

Brick: Maplehurst Light Multi Stock (Baggeridge)

Roof

Pre-weathered cambrian slate (Redland (31))

All entrance doors & window frames: Colour - BS 00 A 13 (Storm Grey)

All garage doors and frame: Colour BS 00 A 13 (Storm Grey)

All rainwater goods to be finished in colour RAL 7001 (Light Grey)

Note

Garden wall boundaries to match dwelling brick type.
All metal railings to be gloss black.

All materials specified subject to availability and on an 'or similar approved basis'.

Underside of drive-throughs to be fibre boarded and finished in Sandtex One Coat Ultra Smooth masonry paint, colour to be light cream.

Soffits to projections/balconies to be Marley Eternit Operal (OP15) Dark Grey.



47 Phoebe Way, Oakhurst
Swindon, Wiltshire, UK, SN25 2JQ
Tel: 01793 744954 / 07786 954794
E: admin@urbanperspective.co.uk W: www.urbanperspective.co.uk

Notes: Contractors are not to scale from this drawing. All dimensions to be checked on site and any discrepancies, ambiguities and/or omissions between this drawing and information given elsewhere must be reported to this office. If in doubt, ask.

Copyright © Urban Perspective Studio Ltd 2012. All Rights Reserved.

Client: Taylor Wimpey

Project: Old Park Farm
Waterlooville


Sheet Title: Plot 354 (Elevations)

Date: 30-08-12 Scale: 1:100 Drawn: CHx


Job No: UP00012 Dwg No: 17 Rev No: B



www.urbanperspective.co.uk

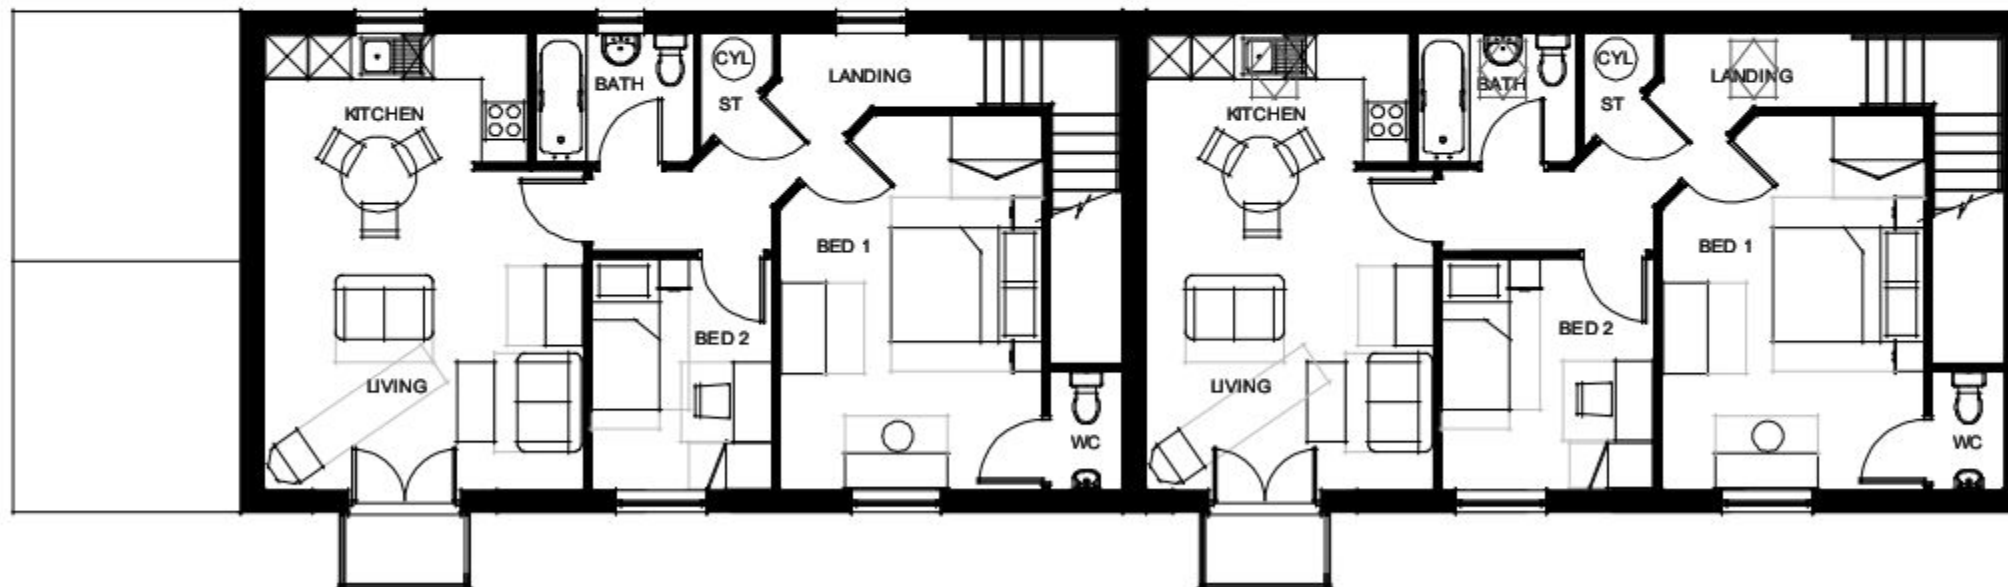

First Floor

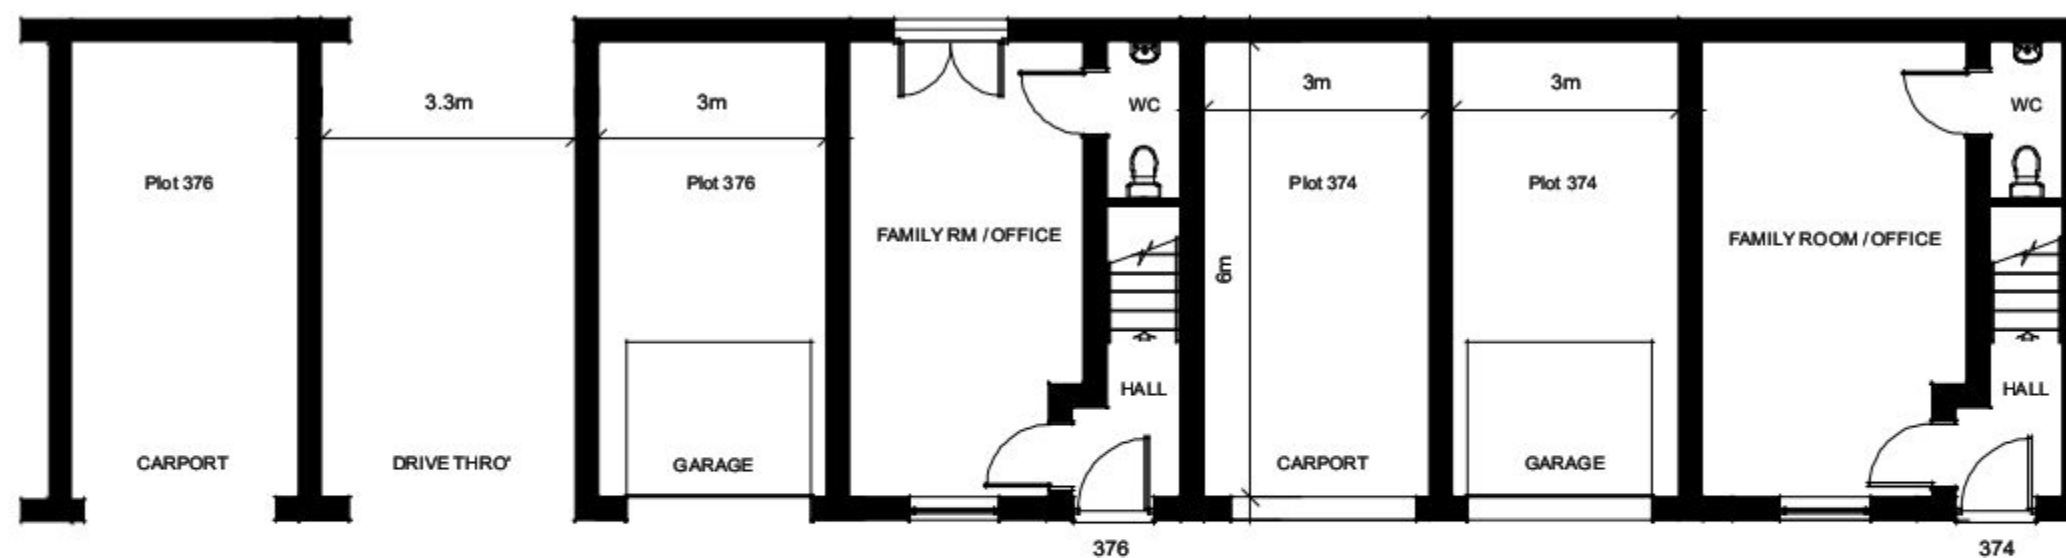

Ground Floor



47 Phoebe Way, Oakhurst
Swindon, Wiltshire, UK, SN25 2JQ
Tel: 01793 744954 / 07786 954794
E: admin@urbanperspective.co.uk W: www.urbanperspective.co.uk

Notes: Contractors are not to scale from this drawing. All dimensions to be checked on site and any discrepancies, ambiguities and/or omissions between this drawing and information given elsewhere must be reported to this office. If in doubt, ask.

Copyright © Urban Perspective Studio Ltd 2012. All Rights Reserved.

Client: **Taylor Wimpey**

Project: **Old Park Farm
Waterlooville**

Sheet Title: **Plot 374 & 376 (Floorplans)**

Date: 30-08-12 Scale: 1:100 Drawn: CHx


Job No: UP00012 Dwg No: 18 Rev No: B




www.urbanperspective.co.uk




Front

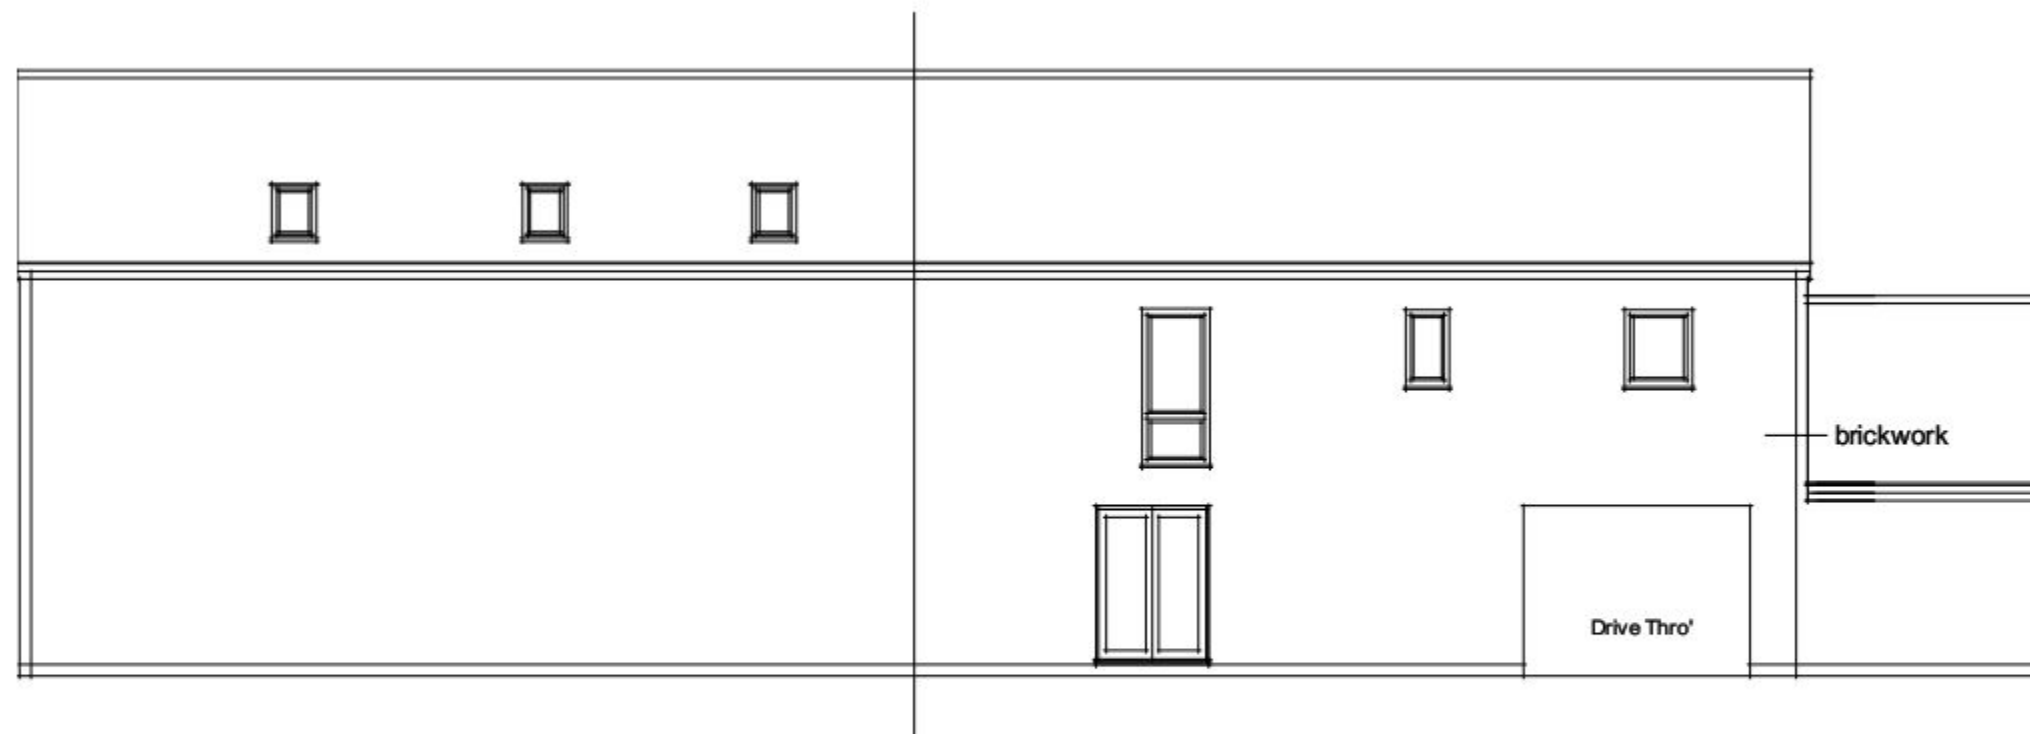

Rear

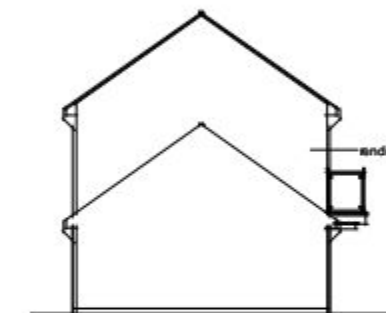

Side (376)

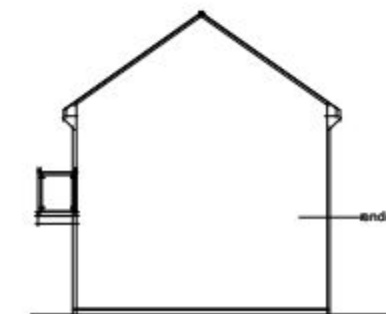

Side (374)

Materials Note

Walls

Brick: Maplehurst Light Multi Stock (Baggeridge)
Render: Through Colour Ivory (K Rend)

Roof

Pre-weathered cambrian slate (Redland (31))
All entrance doors & window frames: Colour - BS 00 A 13 (Storm Grey)
All garage doors and frame: Colour BS 00 A 13 (Storm Grey)
All rainwater goods to be finished in colour RAL 7001 (Light Grey)

Note

Garden wall boundaries to match dwelling brick type.
All metal railings to be gloss black.
All materials specified subject to availability and on an 'or similar approved basis'.
Underside of drive-throughs to be fibre boarded and finished in Sandtex One Coat Ultra Smooth masonry paint, colour to be light cream.
Soffits to projections/balconies to be Marley Eternit Operal (OP15) Dark Grey.



47 Phoebe Way, Oakhurst
Swindon, Wiltshire, UK, SN25 2JQ
Tel: 01793 744954 / 07786 954794
E: admin@urbanperspective.co.uk W: www.urbanperspective.co.uk

Notes: Contractors are not to scale from this drawing. All dimensions to be checked on site and any discrepancies, ambiguities and/or omissions between this drawing and information given elsewhere must be reported to this office. If in doubt, ask.

Copyright © Urban Perspective Studio Ltd 2012. All Rights Reserved.

Client: Taylor Wimpey

Project: Old Park Farm
Waterlooville


Sheet Title: Plot 374 & 376 (Elevations)

Date: 30-08-12 Scale: 1:100 / 1:200 Drawn: CHx


Job No: UP00012 Dwg No: 19 Rev No: B



www.urbanperspective.co.uk

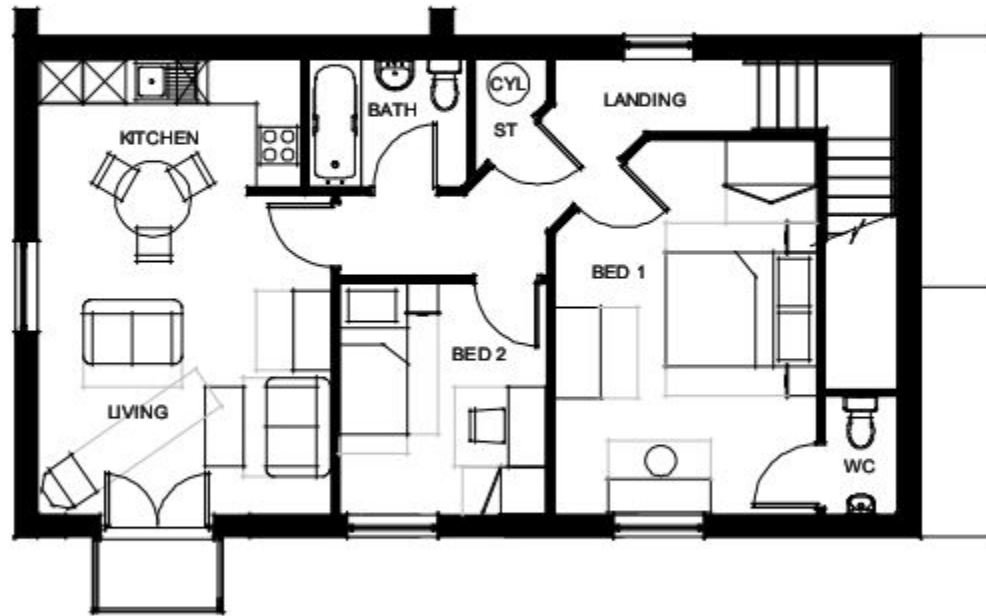


First Floor

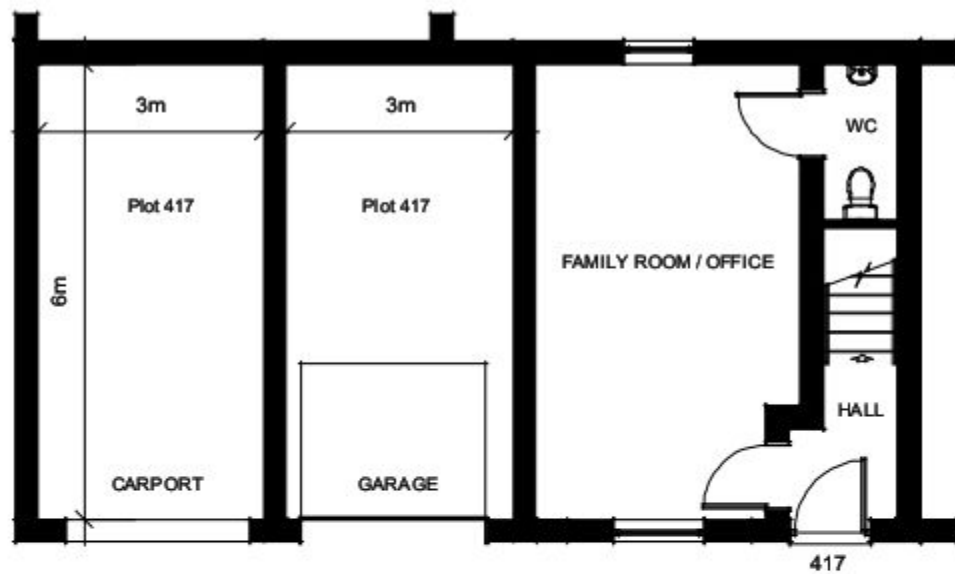


Ground Floor


 47 Phoebe Way, Oakhurst Swindon, Wiltshire, UK, SN25 2JQ Tel: 01793 744954 / 07786 954794 E: admin@urbanperspective.co.uk W: www.urbanperspective.co.uk Notes: Contractors are not to scale from this drawing. All dimensions to be checked on site and any discrepancies, ambiguities and/or omissions between this drawing and information given elsewhere must be reported to this office. If in doubt, ask. Copyright © Urban Perspective Studio Ltd 2012. All Rights Reserved.		
Client:	Taylor Wimpey	
Project:	Old Park Farm Waterlooville	
Sheet Title:	Plot 417 (Floorplans)	
Date:	30-08-12	Scale: 1:100
Job No:	UP00012	Drawn: CHx
	Dwg No: 20	Rev No: B
 www.urbanperspective.co.uk		

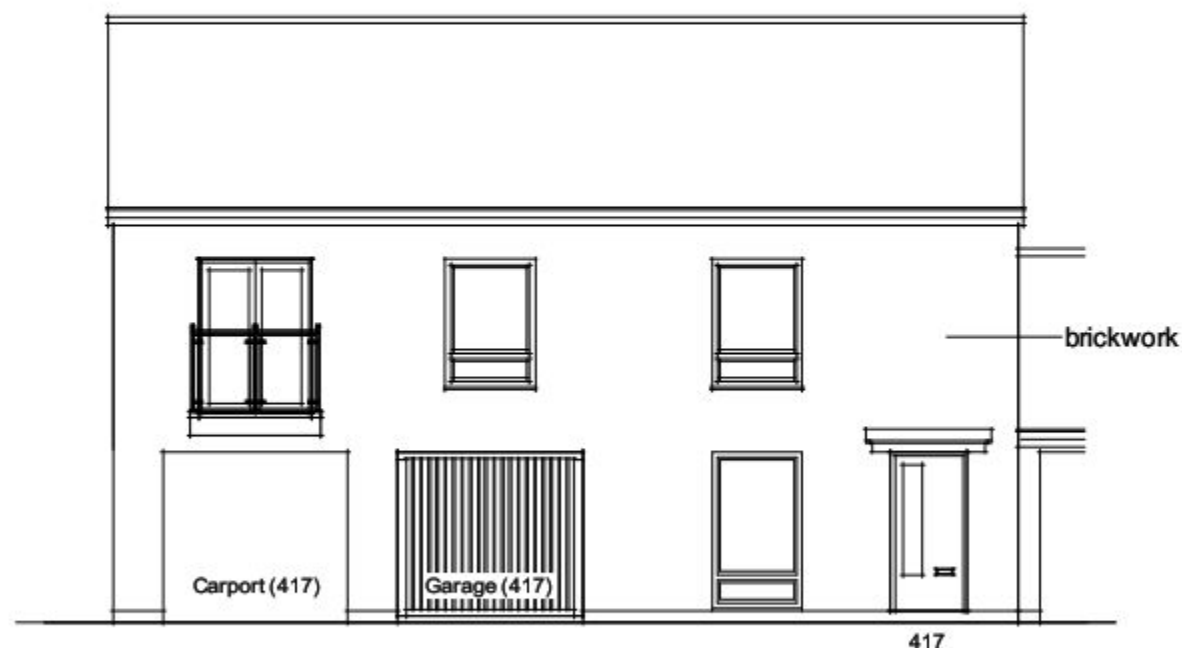


Front

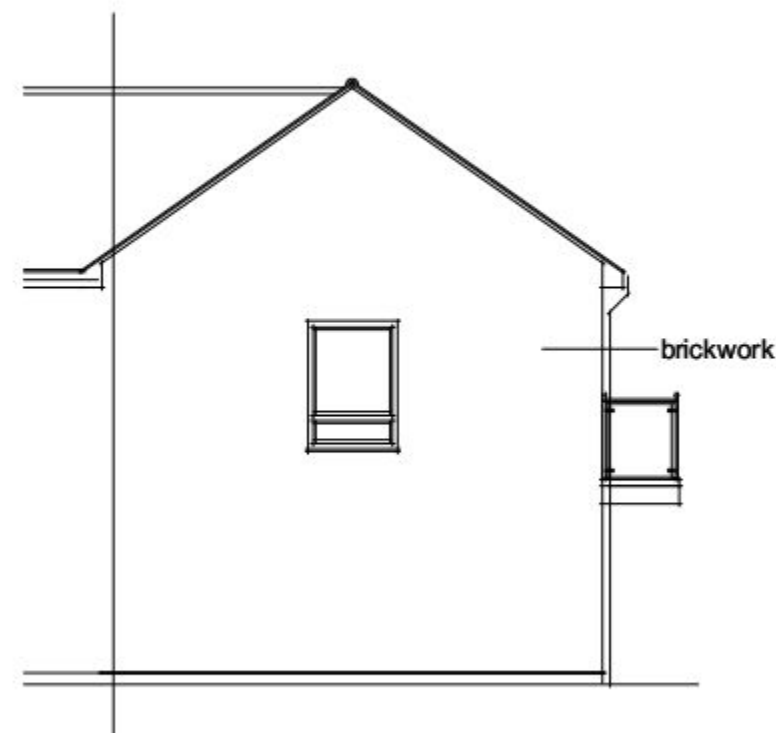

Side

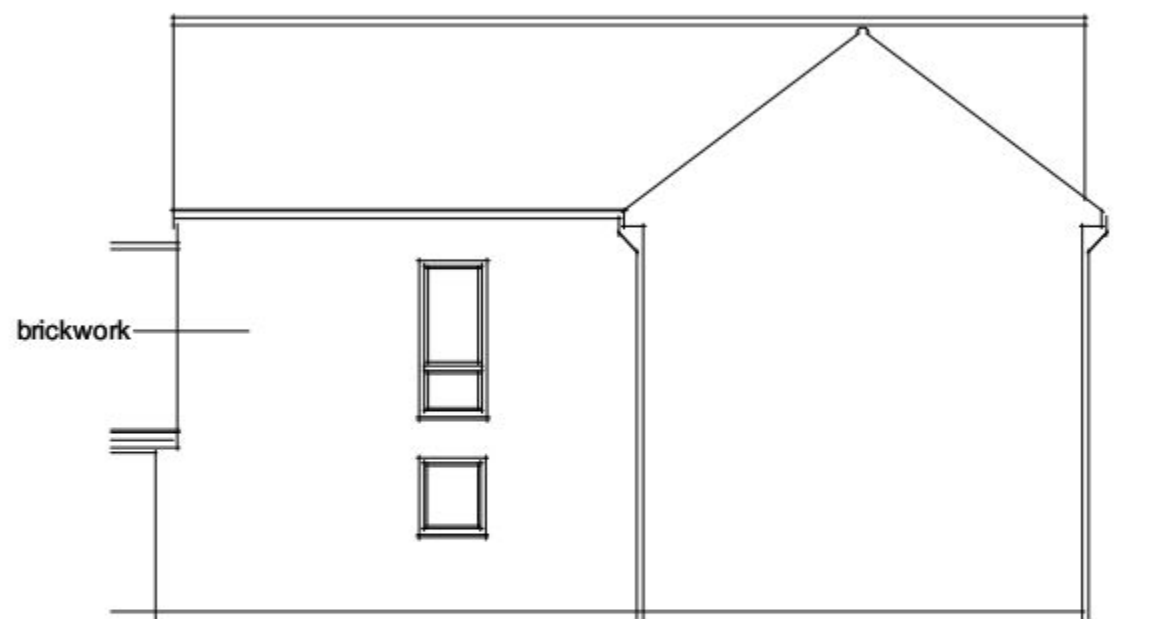

Rear

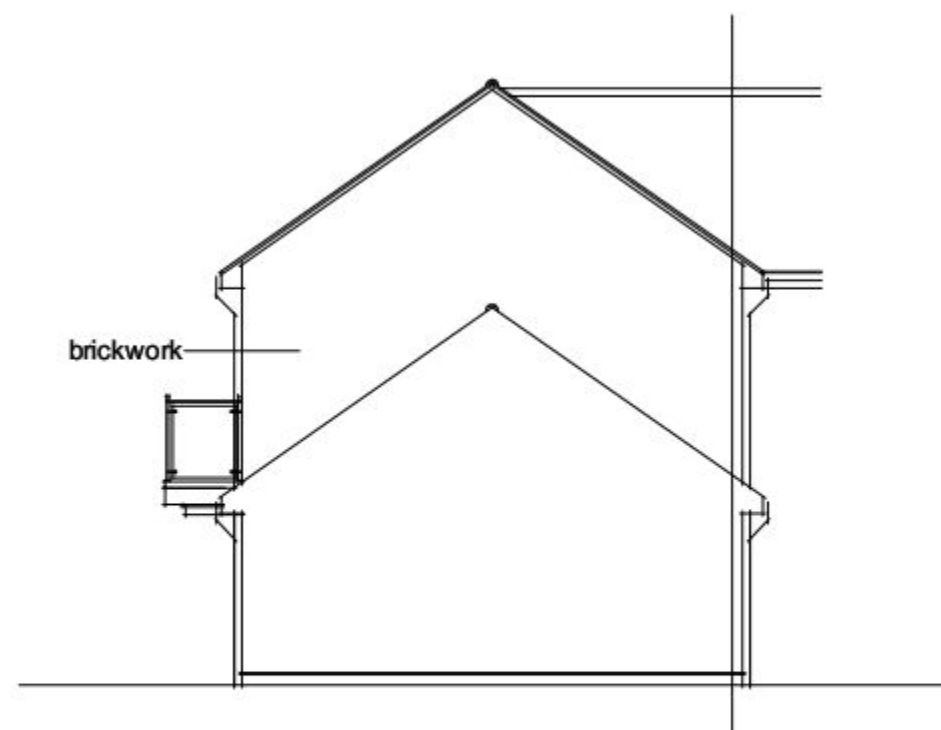

Side

Materials Note

Walls

Brick: Maplehurst Light Multi Stock (Baggeridge)

Roof

Pre-weathered cambrian slate (Redland (31))

All entrance doors & window frames: Colour - BS 00 A 13 (Storm Grey)

All garage doors and frame: Colour BS 00 A 13 (Storm Grey)

All rainwater goods to be finished in colour RAL 7001 (Light Grey)

Note

Garden wall boundaries to match dwelling brick type. All metal railings to be gloss black.

All materials specified subject to availability and on an 'or similar approved basis'.

Underside of drive-throughs to be fibre boarded and finished in Sandtex One Coat Ultra Smooth masonry paint, colour to be light cream.

Soffits to projections/balconies to be Marley Eternit Operal (OP15) Dark Grey.



47 Phoebe Way, Oakhurst
Swindon, Wiltshire, UK, SN25 2JQ
Tel: 01793 744954 / 07786 954794
E: admin@urbanperspective.co.uk W: www.urbanperspective.co.uk

Notes: Contractors are not to scale from this drawing. All dimensions to be checked on site and any discrepancies, ambiguities and/or omissions between this drawing and information given elsewhere must be reported to this office. If in doubt, ask.

Copyright © Urban Perspective Studio Ltd 2012. All Rights Reserved.

Client: Taylor Wimpey

Project: Old Park Farm
Waterlooville

Sheet Title: Plot 417 (Elevations)

Date: 30-08-12 Scale: 1:100 Drawn: CHx


Job No: UP00012 Dwg No: 21 Rev No: B



www.urbanperspective.co.uk



First Floor

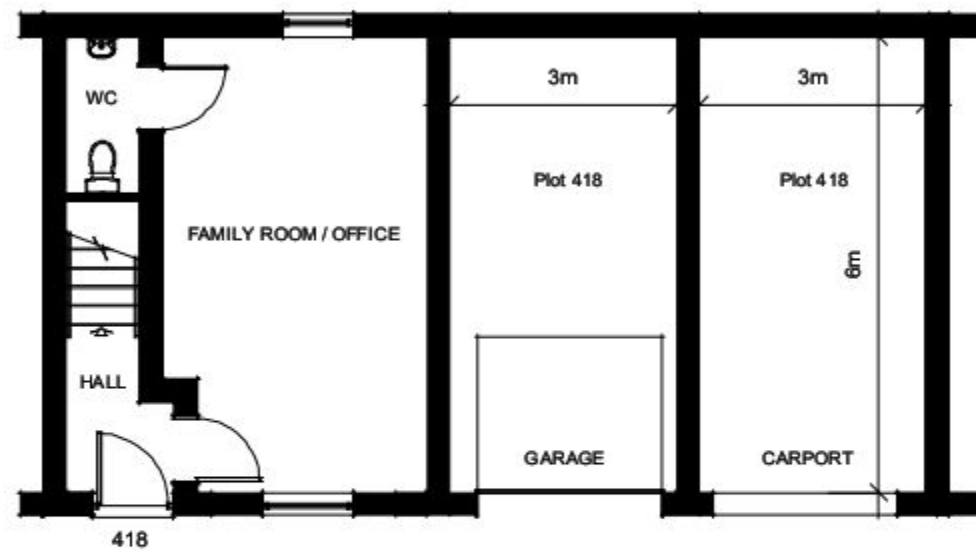

Ground Floor

 47 Phoebe Way, Oakhurst Swindon, Wiltshire, UK, SN25 2JQ Tel: 01793 744954 / 07786 154794 E: admin@urbanperspective.co.uk W: www.urbanperspective.co.uk Notes: Contractors are not to scale from this drawing. All dimensions to be checked on site and any discrepancies, ambiguities and/or omissions between this drawing and information given elsewhere must be reported to this office. If in doubt, ask. Copyright © Urban Perspective Studio Ltd 2012. All Rights Reserved.		
Client:	Taylor Wimpey	
Project:	Old Park Farm Waterlooville	
Sheet Title:	Plot 418 (Floorplans)	
Date:	30-08-12	Scale: 1:100
Job No:	UP00012	Drawn: CHx
	Dwg No: 22	Rev No: B
 www.urbanperspective.co.uk		

Materials Note

Walls

Brick: Maplehurst Light Multi Stock (Baggeridge)

Roof

Pre-weathered cambrian slate (Redland (31))

All entrance doors & window frames: Colour - BS 00 A 13 (Storm Grey)

All garage doors and frame: Colour BS 00 A 13 (Storm Grey)

All rainwater goods to be finished in colour RAL 7001 (Light Grey)

Note

Garden wall boundaries to match dwelling brick type.

All metal railings to be gloss black.


All materials specified subject to availability and on an 'or similar approved basis'.

Underside of drive-throughs to be fibre boarded and finished in Sandtex One Coat Ultra Smooth masonry paint, colour to be light cream.


Soffits to projections/balconies to be Marley Eternit Operal (OP15) Dark Grey.




Front

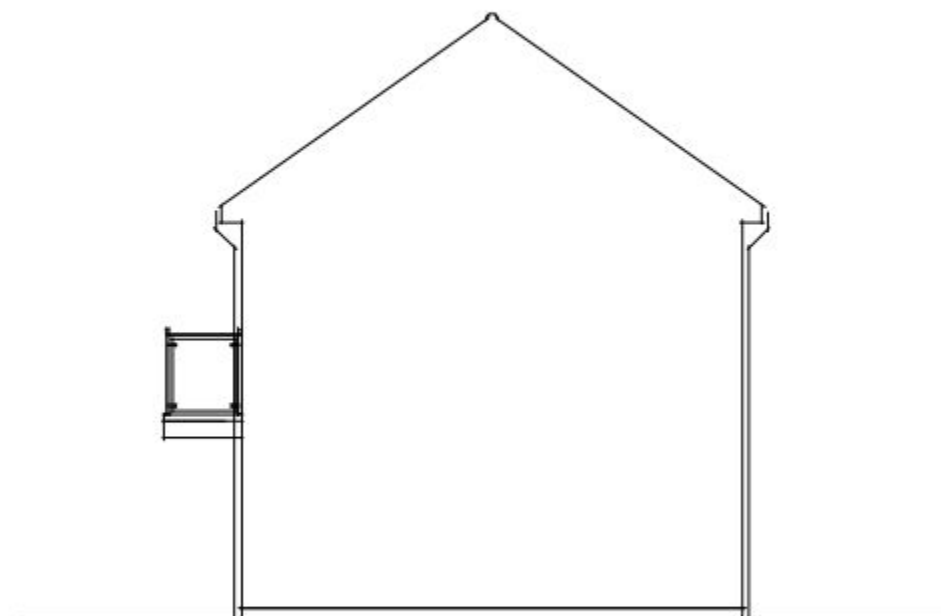

Side

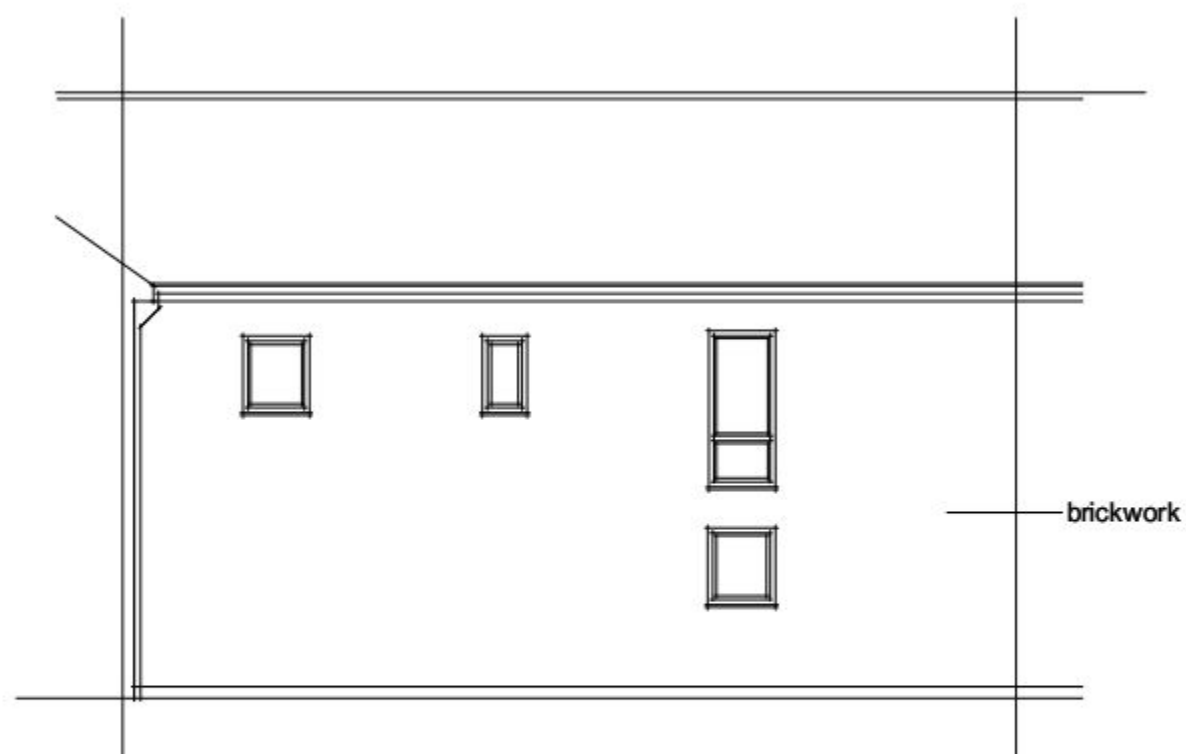

Rear

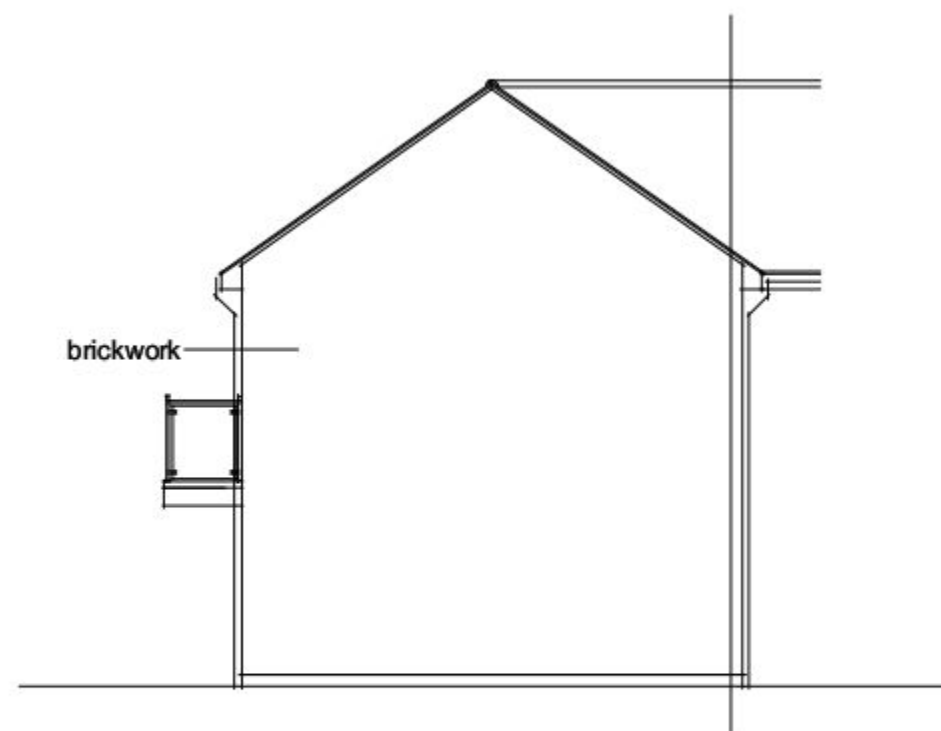

Side



47 Phoebe Way, Oakhurst
Swindon, Wiltshire, UK, SN25 2JQ
Tel: 01793 744954 / 07786 954794
E: admin@urbanperspective.co.uk W: www.urbanperspective.co.uk

Notes: Contractors are not to scale from this drawing. All dimensions to be checked on site and any discrepancies, ambiguities and/or omissions between this drawing and information given elsewhere must be reported to this office. If in doubt, ask.

Copyright © Urban Perspective Studio Ltd 2012. All Rights Reserved.

Client: Taylor Wimpey

Project: Old Park Farm
Waterlooville

Sheet Title: Plot 418 (Elevations)

Date: 30-08-12 Scale: 1:100 Drawn: CHx


Job No: UP00012 Dwg No: 23 Rev No: B



www.urbanperspective.co.uk




First Floor

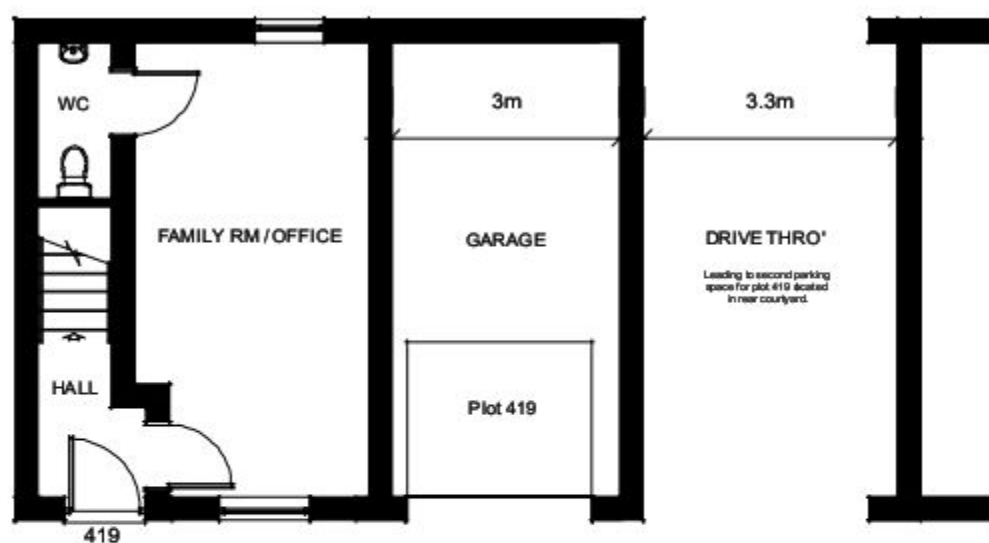


Ground Floor


 47 Phoebe Way, Oakhurst Swindon, Wiltshire, UK, SN25 2JQ Tel: 01793 744954 / 07786 954794 E: admin@urbanperspective.co.uk W: www.urbanperspective.co.uk Notes: Contractors are not to scale from this drawing. All dimensions to be checked on site and any discrepancies, ambiguities and/or omissions between this drawing and information given elsewhere must be reported to this office. If in doubt, ask. Copyright © Urban Perspective Studio Ltd 2012. All Rights Reserved.		
Client:	Taylor Wimpey	
Project:	Old Park Farm Waterlooville	
Sheet Title:	Plot 419 (Floorplans)	
Date:	30-08-12	Scale: 1:100
Job No:	UP00012	Drawn: CHx
	Dwg No: 24	Rev No: B
 www.urbanperspective.co.uk		

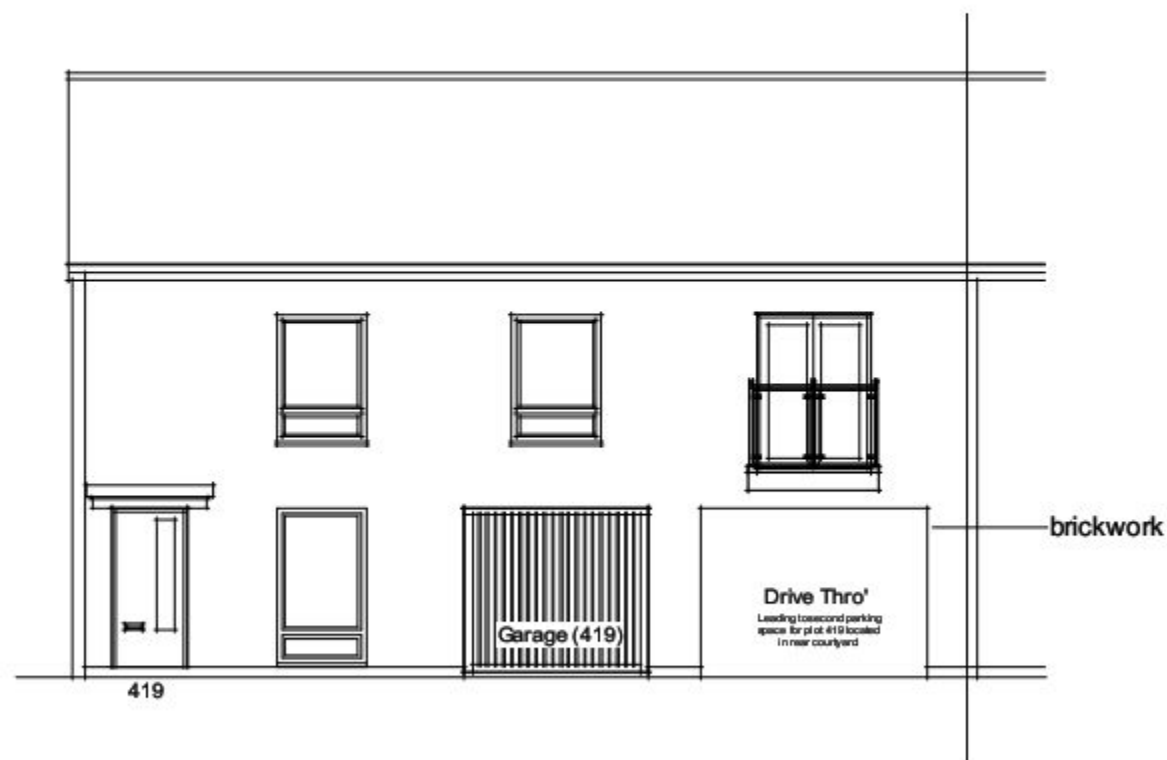


Front

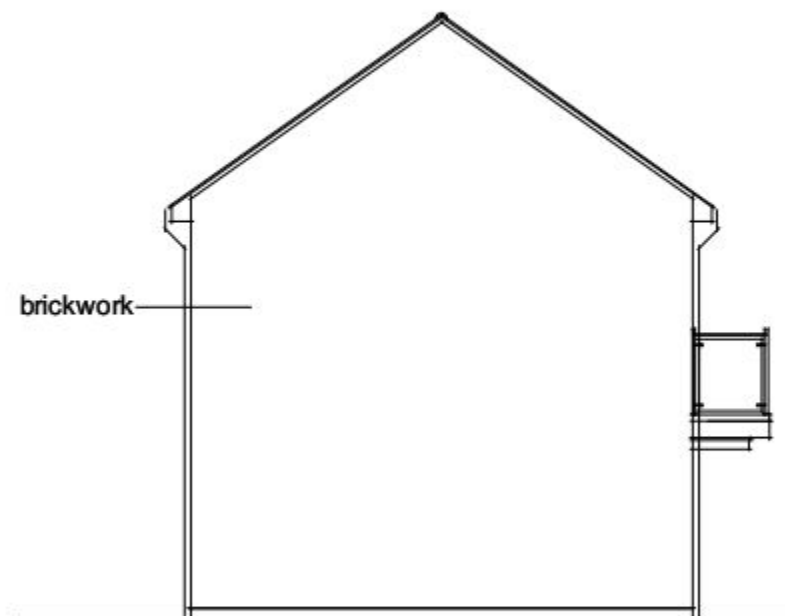

Side

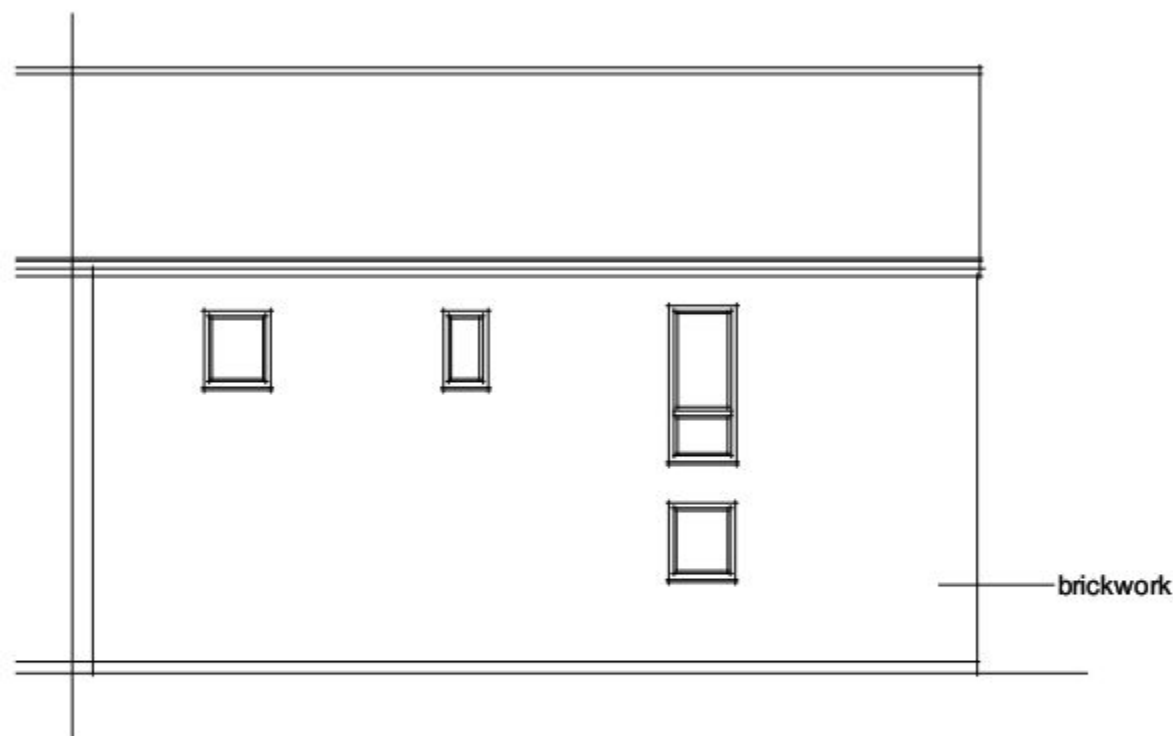

Rear

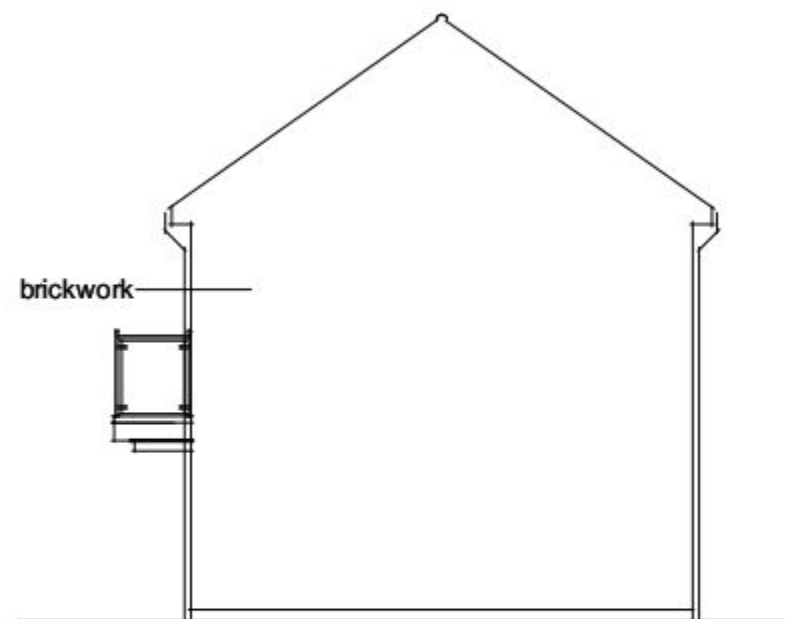

Side

Materials Note

Walls

Brick: Maplehurst Light Multi Stock (Baggeridge)

Roof

Pre-weathered cambrian slate (Redland (31))

All entrance doors & window frames: Colour - BS 00 A 13 (Storm Grey)

All garage doors and frame: Colour BS 00 A 13 (Storm Grey)

All rainwater goods to be finished in colour RAL 7001 (Light Grey)

Note

Garden wall boundaries to match dwelling brick type.
All metal railings to be gloss black.
All materials specified subject to availability and on an 'or similar approved basis'.
Underside of drive-throughs to be fibre boarded and finished in Sandtex One Coat Ultra Smooth masonry paint, colour to be light cream.
Soffits to projections/balconies to be Marley Eternit Operal (OP15) Dark Grey.



47 Phoebe Way, Oakhurst
Swindon, Wiltshire, UK, SN25 2JQ
Tel: 01793 744954 / 07786 954794
E: admin@urbanperspective.co.uk W: www.urbanperspective.co.uk

Notes: Contractors are not to scale from this drawing. All dimensions to be checked on site and any discrepancies, ambiguities and/or omissions between this drawing and information given elsewhere must be reported to this office. If in doubt, ask.

Copyright © Urban Perspective Studio Ltd 2012. All Rights Reserved.

Client: Taylor Wimpey

Project: Old Park Farm
Waterlooville

Sheet Title: Plot 419 (Elevations)

Date: 30-08-12 Scale: 1:100 Drawn: CHx


Job No: UP00012 Dwg No: 25 Rev No: B



www.urbanperspective.co.uk




First Floor

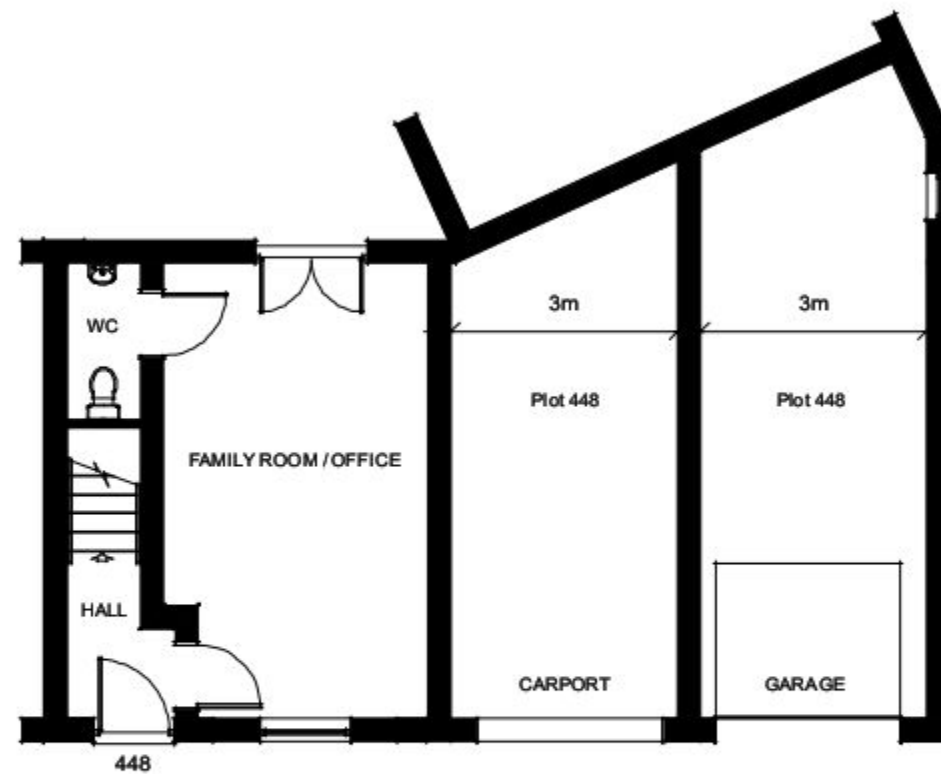


Ground Floor


 47 Phoebe Way, Oakhurst Swindon, Wiltshire, UK, SN25 2JQ Tel: 01793 744954 / 07786 954794 E: admin@urbanperspective.co.uk W: www.urbanperspective.co.uk Notes: Contractors are not to scale from this drawing. All dimensions to be checked on site and any discrepancies, ambiguities and/or omissions between this drawing and information given elsewhere must be reported to this office. If in doubt, ask. Copyright © Urban Perspective Studio Ltd 2012. All Rights Reserved.		
Client:	Taylor Wimpey	
Project:	Old Park Farm Waterlooville	
Sheet Title:	Plot 448 (Floorplans)	
Date:	30-08-12	Scale: 1:100
Job No:	UP00012	Drawn: CHx
	Dwg No: 26	Rev No: B
 www.urbanperspective.co.uk		

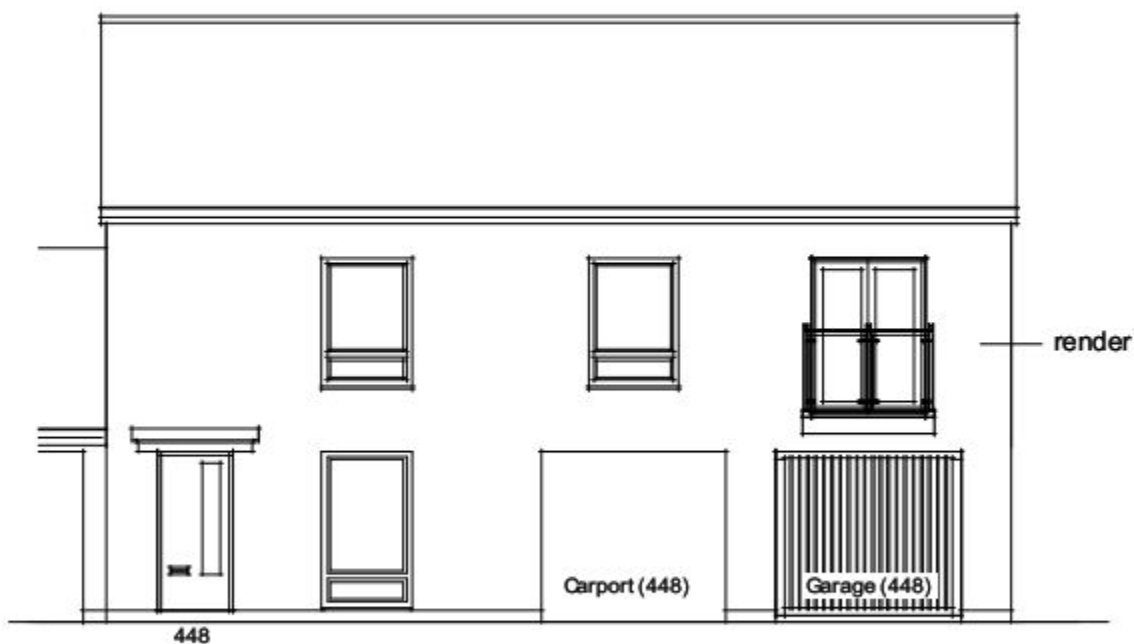


Front

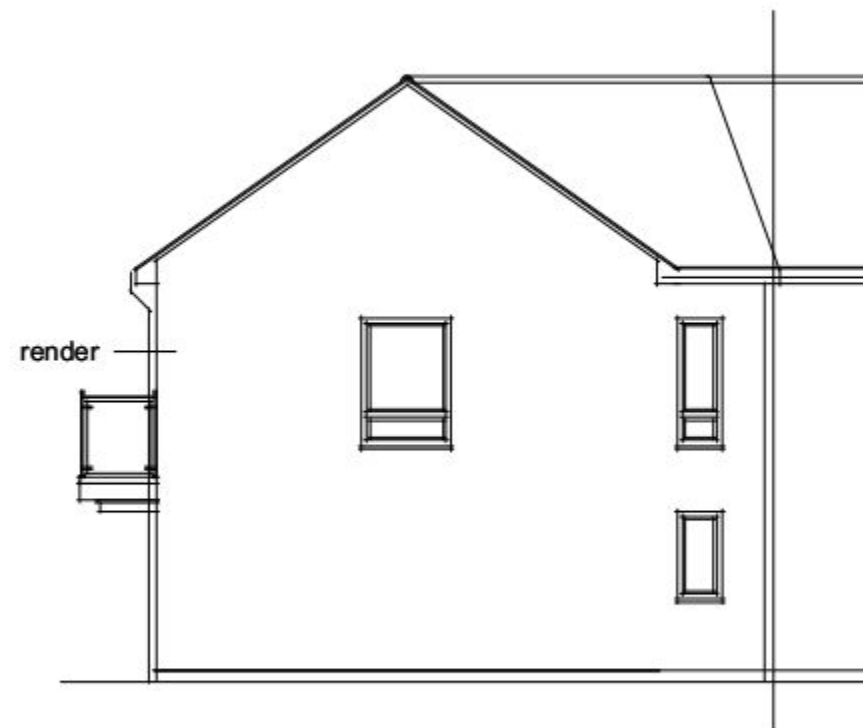

Side

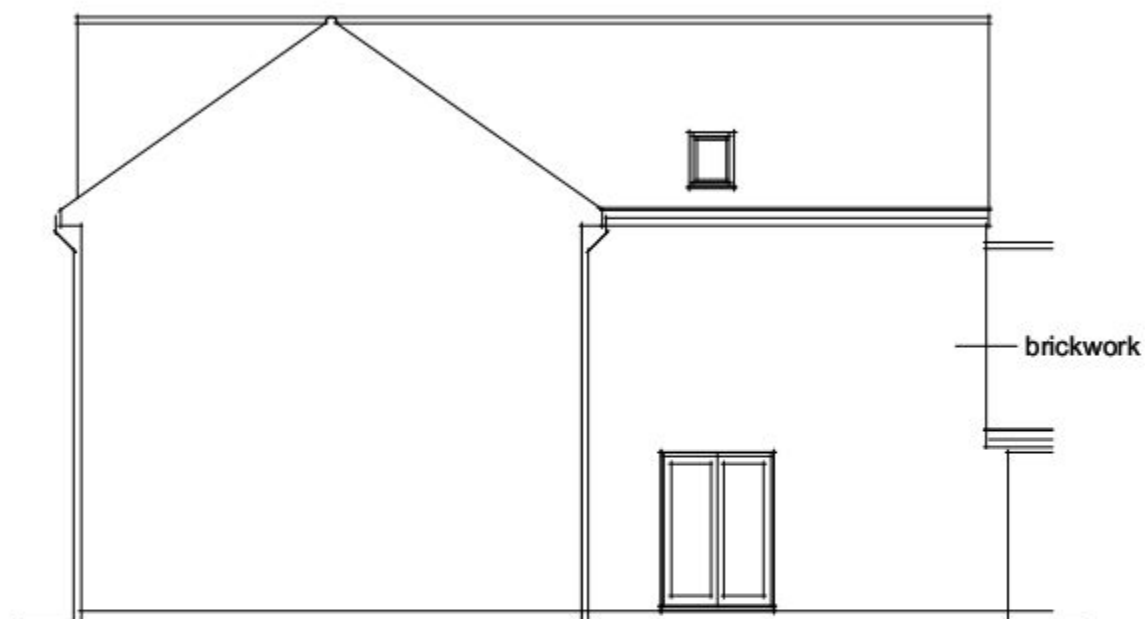

Rear

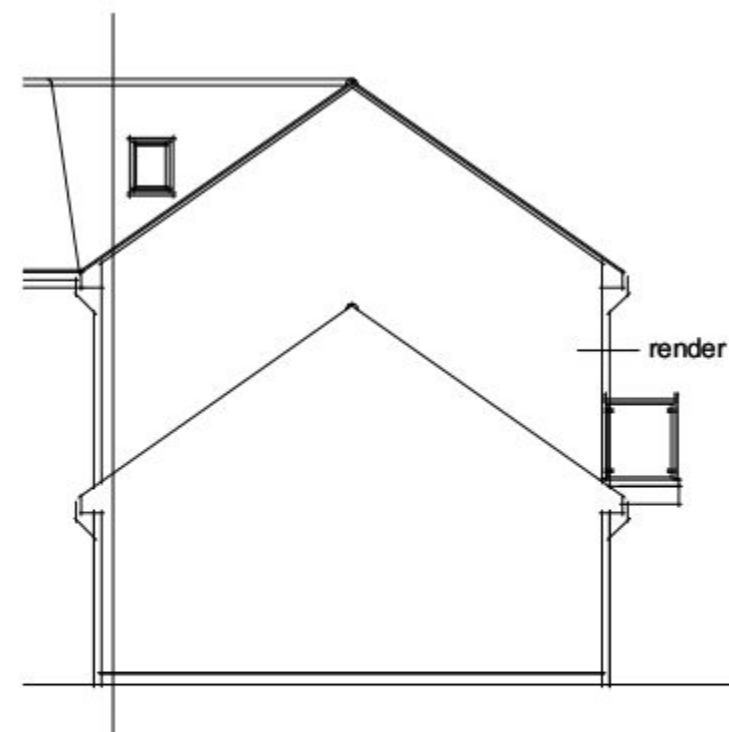

Side

Materials Note

Walls

Brick: Ridgeway Multi Stock (Baggeridge)
Render: Through Colour Ivory (K Rend)

Roof

Plain Clay Tile (Redland (Red 80))

All entrance doors & window frames: Colour - BS 00 A 13 (Storm Grey)

All garage doors and frame: Colour BS 00 A 13 (Storm Grey)

All rainwater goods to be finished in colour RAL 7001 (Light Grey)

Note

Garden wall boundaries to match dwelling brick type.
All metal railings to be gloss black.

All materials specified subject to availability and on an 'or similar approved basis'.

Underside of drive-throughs to be fibre boarded and finished in Sandtex One Coat Ultra Smooth masonry paint, colour to be light cream.

Soffits to projections/balconies to be Marley Eternit Operal (OP15) Dark Grey.



47 Phoebe Way, Oakhurst
Swindon, Wiltshire, UK, SN25 2JQ
Tel: 01793 744954 / 07786 954794
E: admin@urbanperspective.co.uk W: www.urbanperspective.co.uk

Notes: Contractors are not to scale from this drawing. All dimensions to be checked on site and any discrepancies, ambiguities and/or omissions between this drawing and information given elsewhere must be reported to this office. If in doubt, ask.

Copyright © Urban Perspective Studio Ltd 2012. All Rights Reserved.

Client: Taylor Wimpey

Project: Old Park Farm
Waterlooville


Sheet Title: Plot 448 (Elevations)

Date: 30-08-12 Scale: 1:100 Drawn: CHx


Job No: UP00012 Dwg No: 27 Rev No: B



www.urbanperspective.co.uk

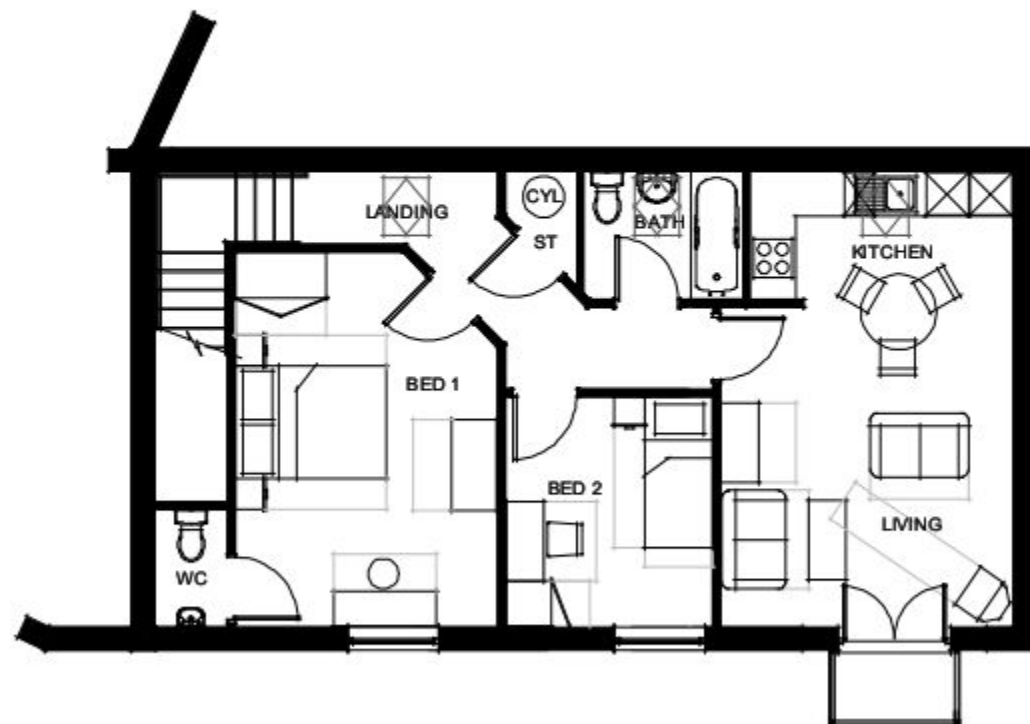

First Floor

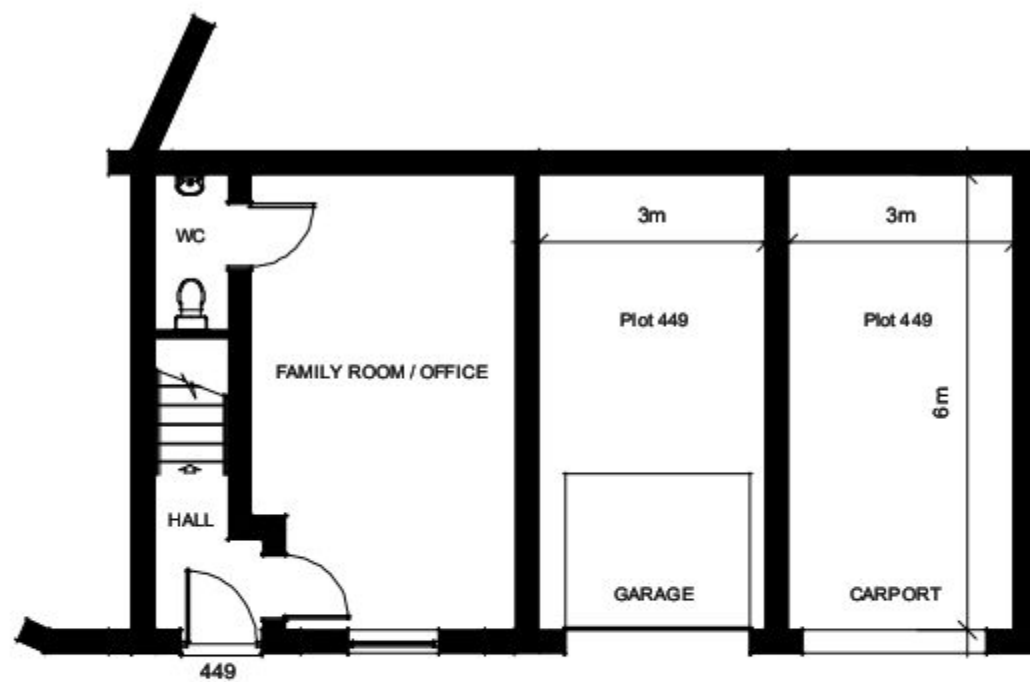


Ground Floor


 47 Phoebe Way, Oakhurst Swindon, Wiltshire, UK, SN25 2JQ Tel: 01793 744954 / 07786 954794 E: admin@urbanperspective.co.uk W: www.urbanperspective.co.uk Notes: Contractors are not to scale from this drawing. All dimensions to be checked on site and any discrepancies, ambiguities and/or omissions between this drawing and information given elsewhere must be reported to this office. If in doubt, ask. Copyright © Urban Perspective Studio Ltd 2012. All Rights Reserved.		
Client:	Taylor Wimpey	
Project:	Old Park Farm Waterlooville	
Sheet Title:	Plot 449 (Floorplans)	
Date:	30-08-12	Scale: 1:100
Job No:	UP00012	Drawn: CHx
Dwg No:	28	Rev No: B
 www.urbanperspective.co.uk		




Front

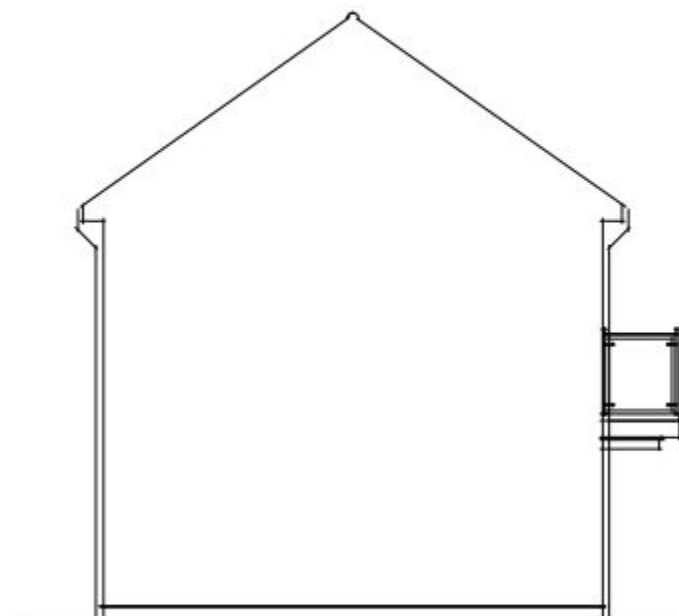

Side

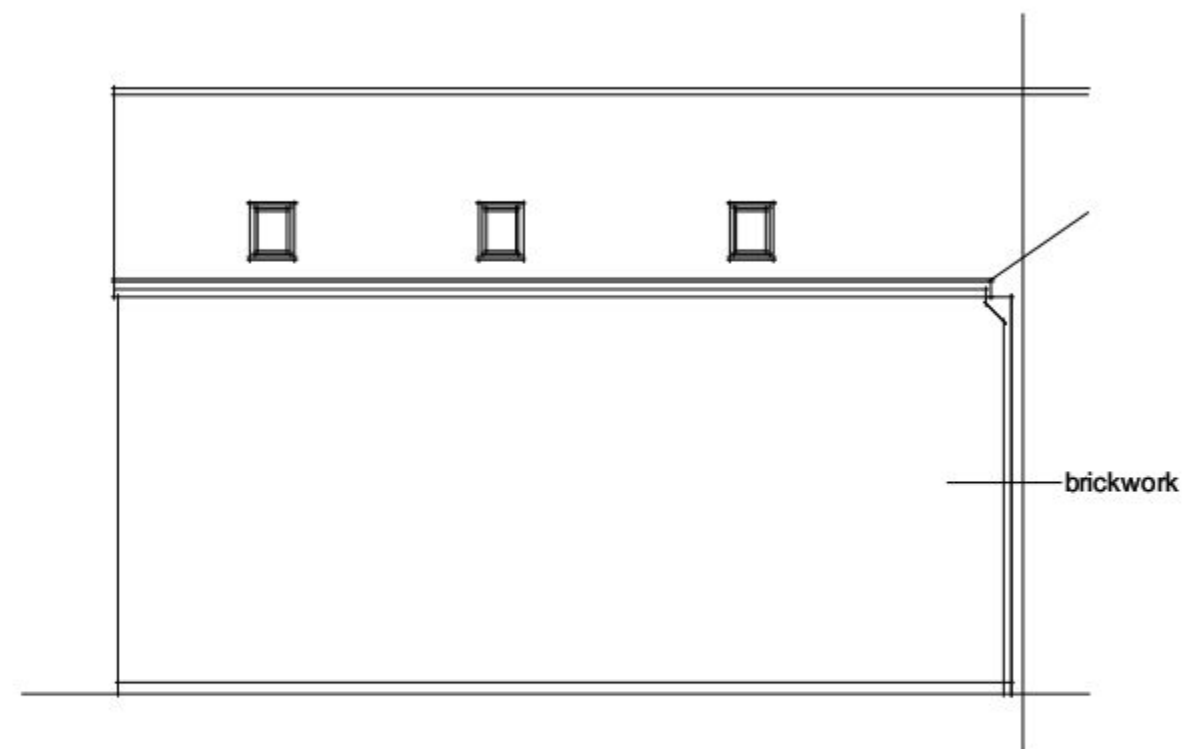

Rear

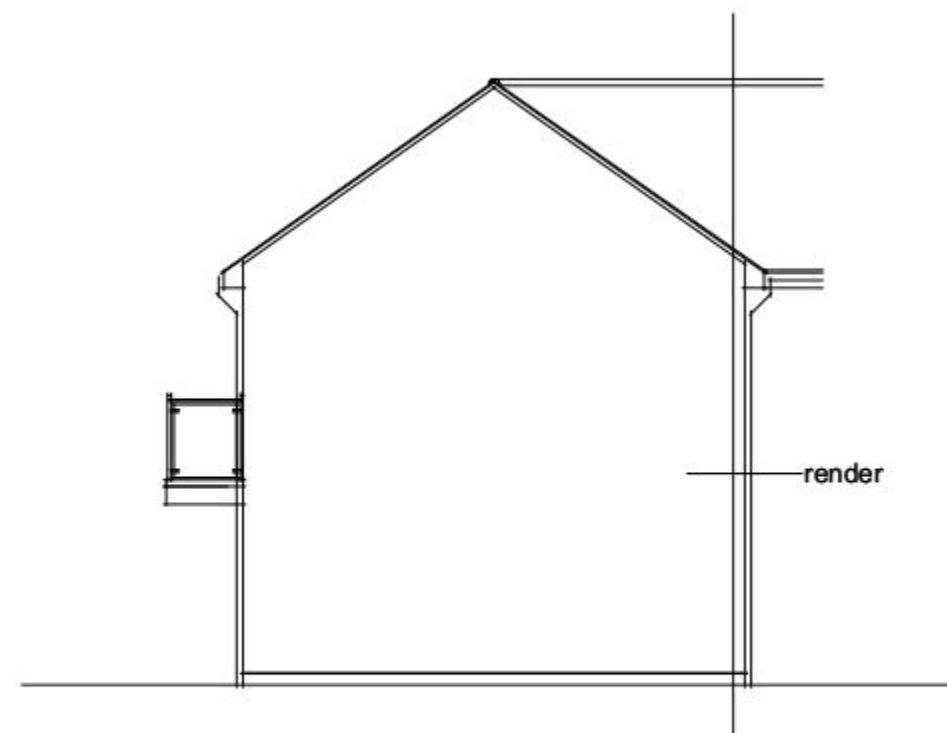

Side

Materials Note

Walls

Brick: Ridgeway Multi Stock (Baggeridge)
Render: Through Colour Ivory (K Rend)

Roof

Plain Clay Tile (Redland (Red 80))

All entrance doors & window frames: Colour - BS 00 A 13 (Storm Grey)

All garage doors and frame: Colour BS 00 A 13 (Storm Grey)

All rainwater goods to be finished in colour RAL 7001 (Light Grey)

Note

Garden wall boundaries to match dwelling brick type.
All metal railings to be gloss black.
All materials specified subject to availability and on an 'or similar approved basis'.
Underside of drive-throughs to be fibre boarded and finished in Sandtex One Coat Ultra Smooth masonry paint, colour to be light cream.
Soffits to projections/balconies to be Marley Eternit Opal (OP15) Dark Grey.



47 Phoebe Way, Oakhurst
Swindon, Wiltshire, UK, SN25 2JQ
Tel: 01793 744954 / 07786 954794
E: admin@urbanperspective.co.uk W: www.urbanperspective.co.uk

Notes: Contractors are not to scale from this drawing. All dimensions to be checked on site and any discrepancies, ambiguities and/or omissions between this drawing and information given elsewhere must be reported to this office. If in doubt, ask.

Copyright © Urban Perspective Studio Ltd 2012. All Rights Reserved.

Client: Taylor Wimpey

Project: Old Park Farm
Waterlooville

Sheet Title: Plot 449 (Elevations)

Date: 30-08-12 Scale: 1:100 Drawn: CHx

Job No: UP00012 Dwg No: 29 Rev No: B



www.urbanperspective.co.uk