



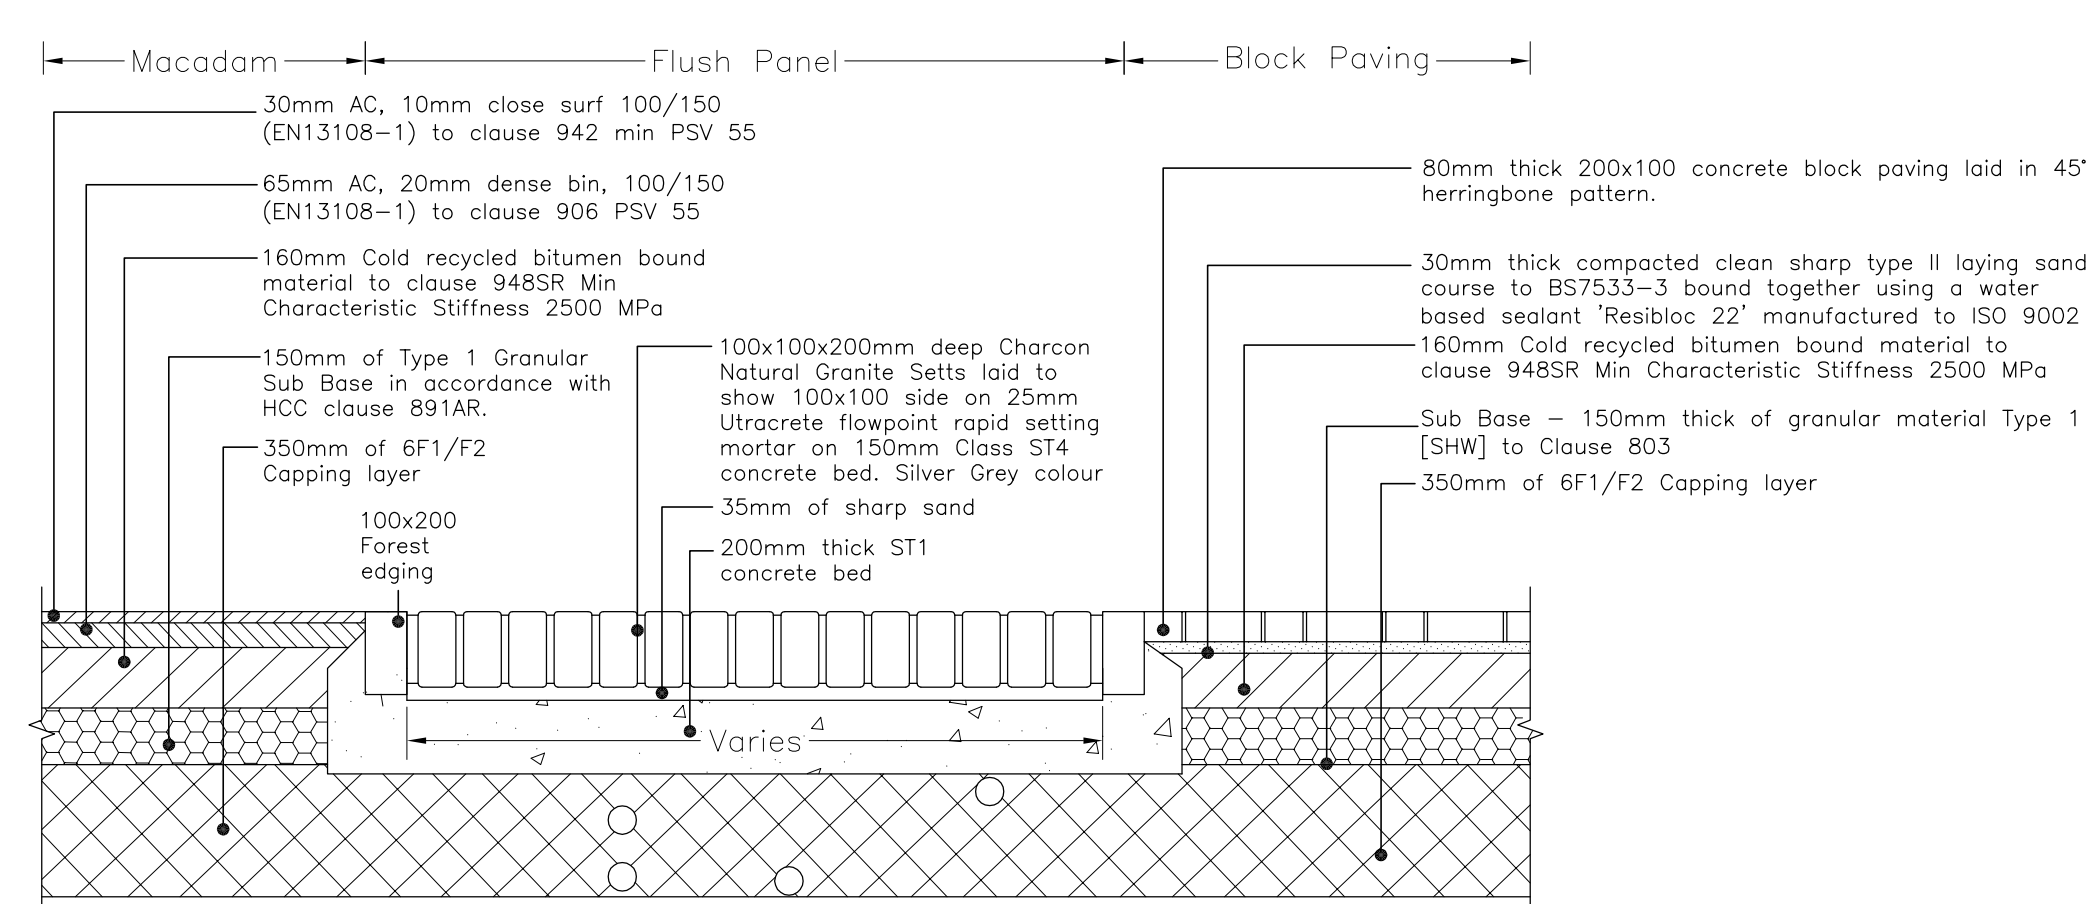


CBR	Sub-Base	Capping Layer
>10%	225mm	—
5–10%	240mm	—
2–5%	150mm	350mm
<2%	150mm	600mm


Services within
flush panel where
necessary (to be
confirmed)

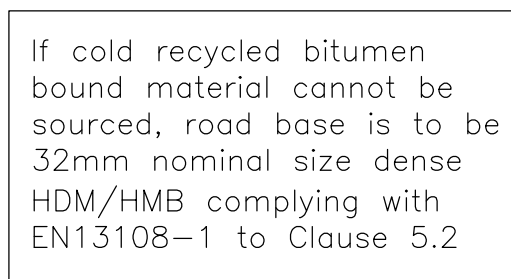

TYPICAL SECTION THROUGH SHARED SURFACE CARRIAGEWAY
SHOWING BOTH BLOCK PAVING AND MACADAM CONSTRUCTION
Scale 1:20

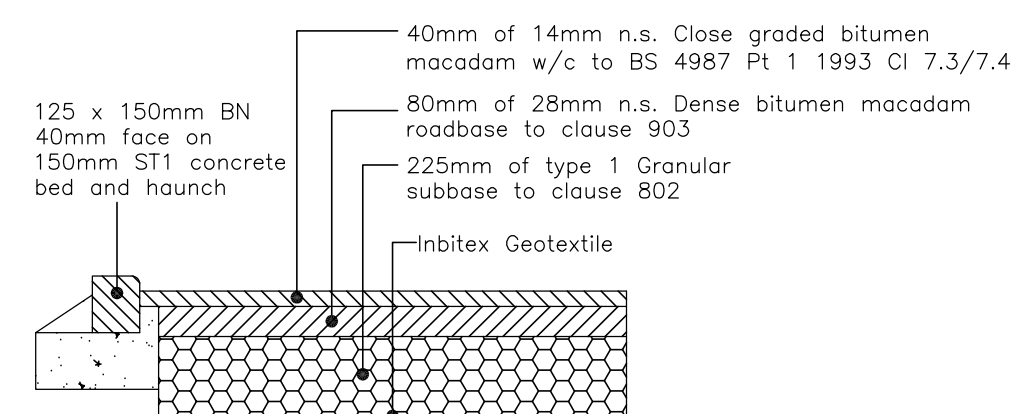

SECTION THROUGH MACADAM CAR PARK
Scale 1:20

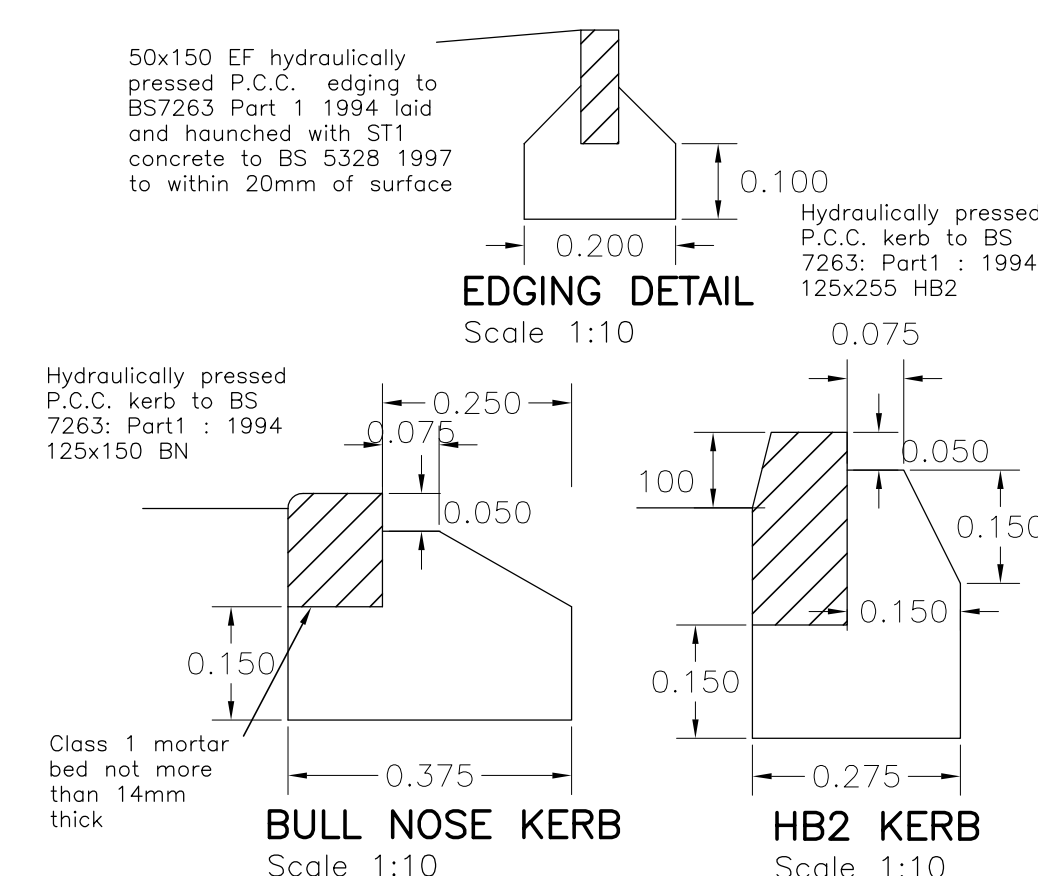

HB2 KERB
Scale 1:10

REV. No.	DATE	DESCRIPTION	INITIALS			
Client		 CIVIL AND STRUCTURAL ENGINEERS Monarch House, Barton Lane, Abingdon, Oxon, OX14 3NB Tel: 01235 555173 Fax: 01235 523226				
Project	Havant Retail Park Bedhampton					
Title	Construction Details		Scale As shown@A1 Checked JTG	Date April 14 Drawn JOK	Drawing No. 4982:20	Rev