

BIN STORE - APARTMENTS P

RIBA

Chartered Practice

ARB

Architects Registration Board

The drawing is the copyright of ADP Architects Ltd. It may not be altered or reproduced in any form, or passed onto third parties without the written consent of ADP Architects Ltd.

Drawing For Planning Purposes Only

All dimensions and details on this drawing are for planning purposes and should not be used for fabrication and erection purposes. DO NOT scale from this drawing except for planning details.

Note: This drawing has been produced with information from a topographical survey carried out by others. Attention is therefore drawn to the fact that the survey data is assumed to be accurate and ADP Architects Ltd cannot be held accountable for any discrepancies discovered on site.

IF IN DOUBT ASK FOR CONFIRMATION.

adp

architects ltd


architects & urban designers

Tel: 0845 365 1475


Email: mail@adp-ltd.co.uk

www.adparchitectltd.co.uk

Richmond Court, 94 Botley Road, Park Gate, Southampton, SO31 1BA

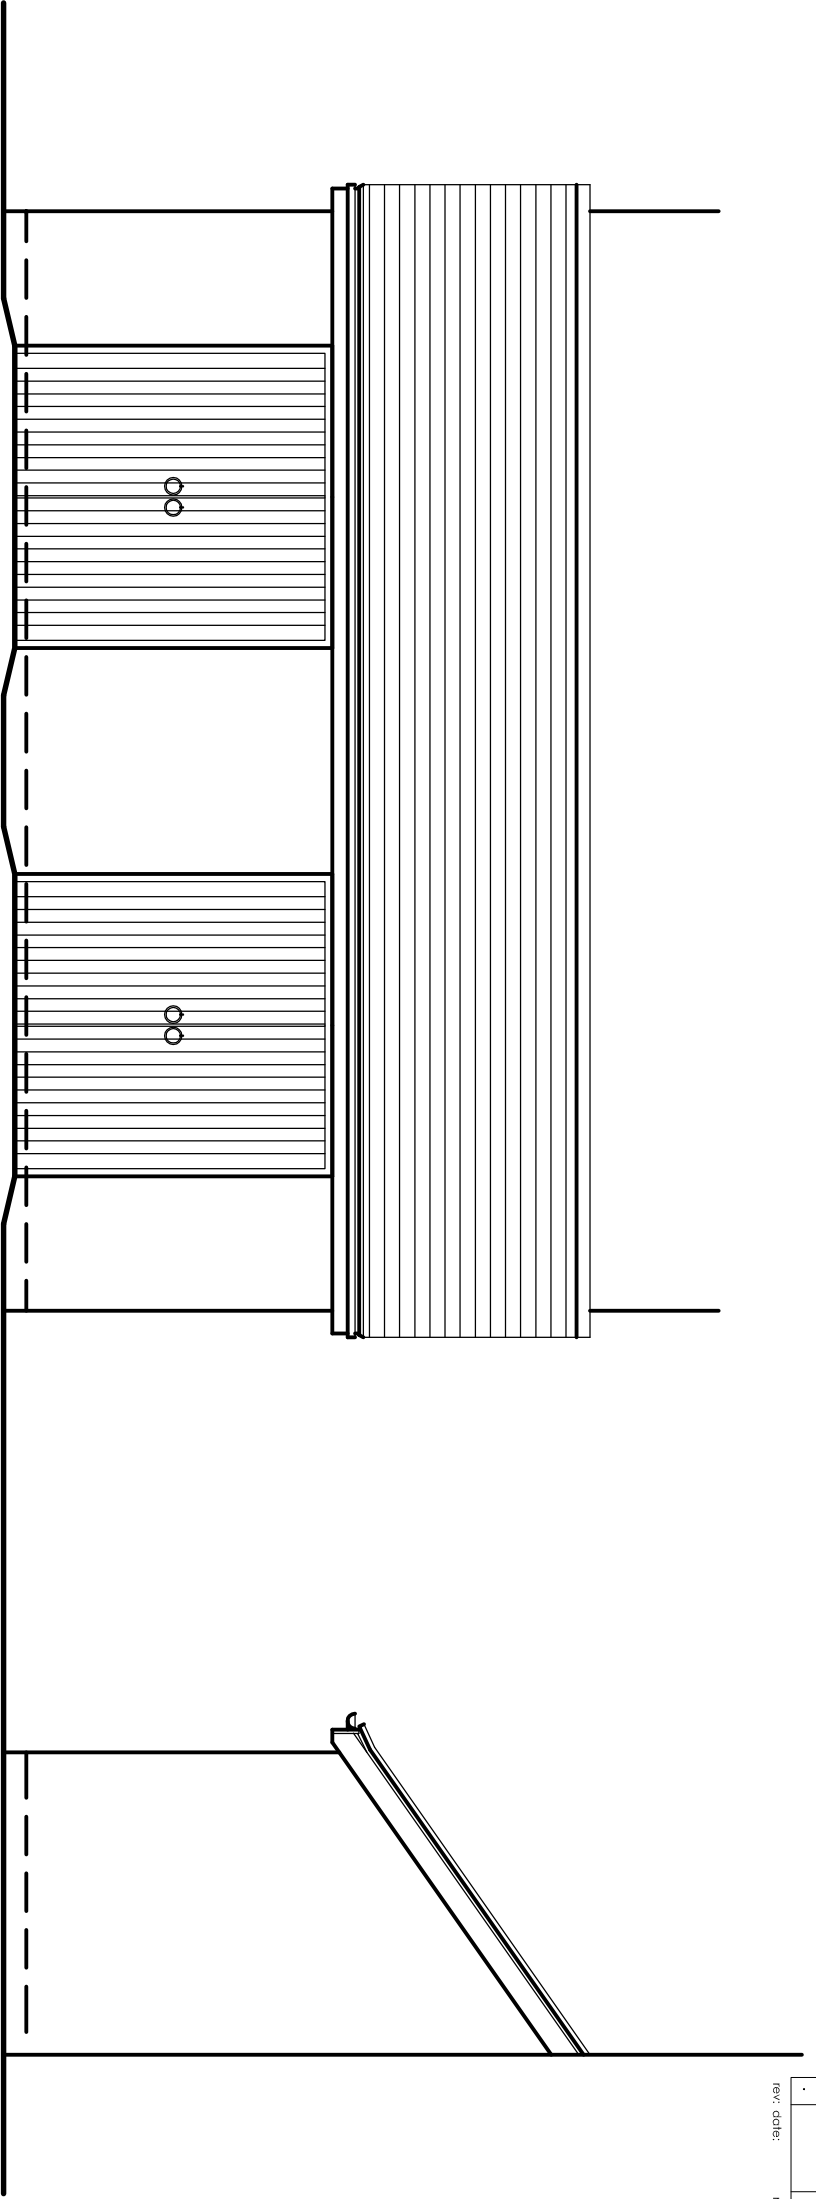

rev.	date:	note:

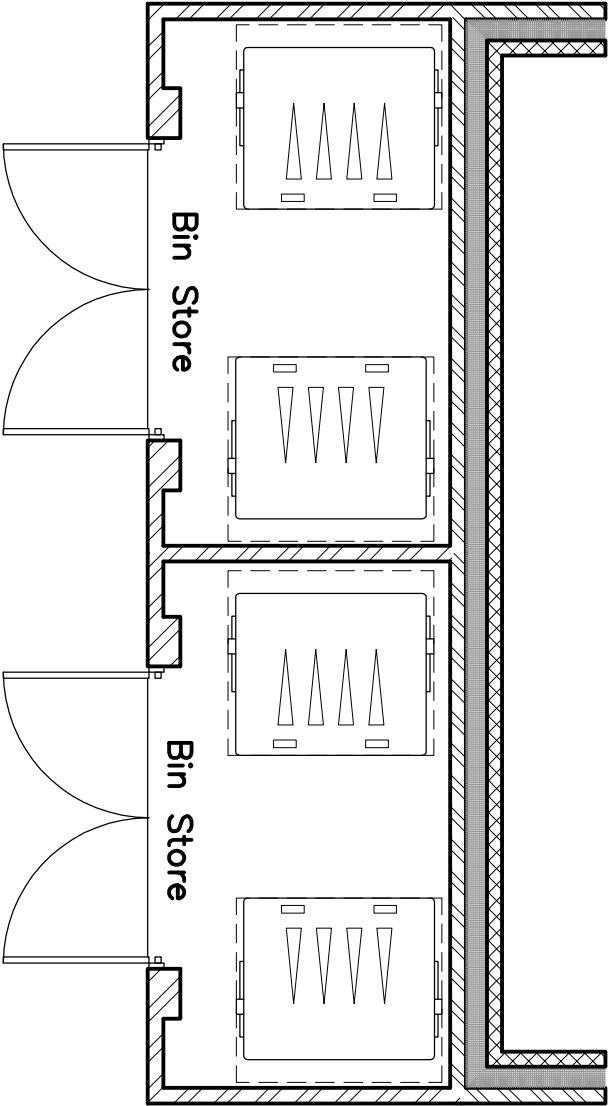

Proposed Dwellings α Land South of Ranelagh Road α Havant α Foreman Homes α 1660-P04