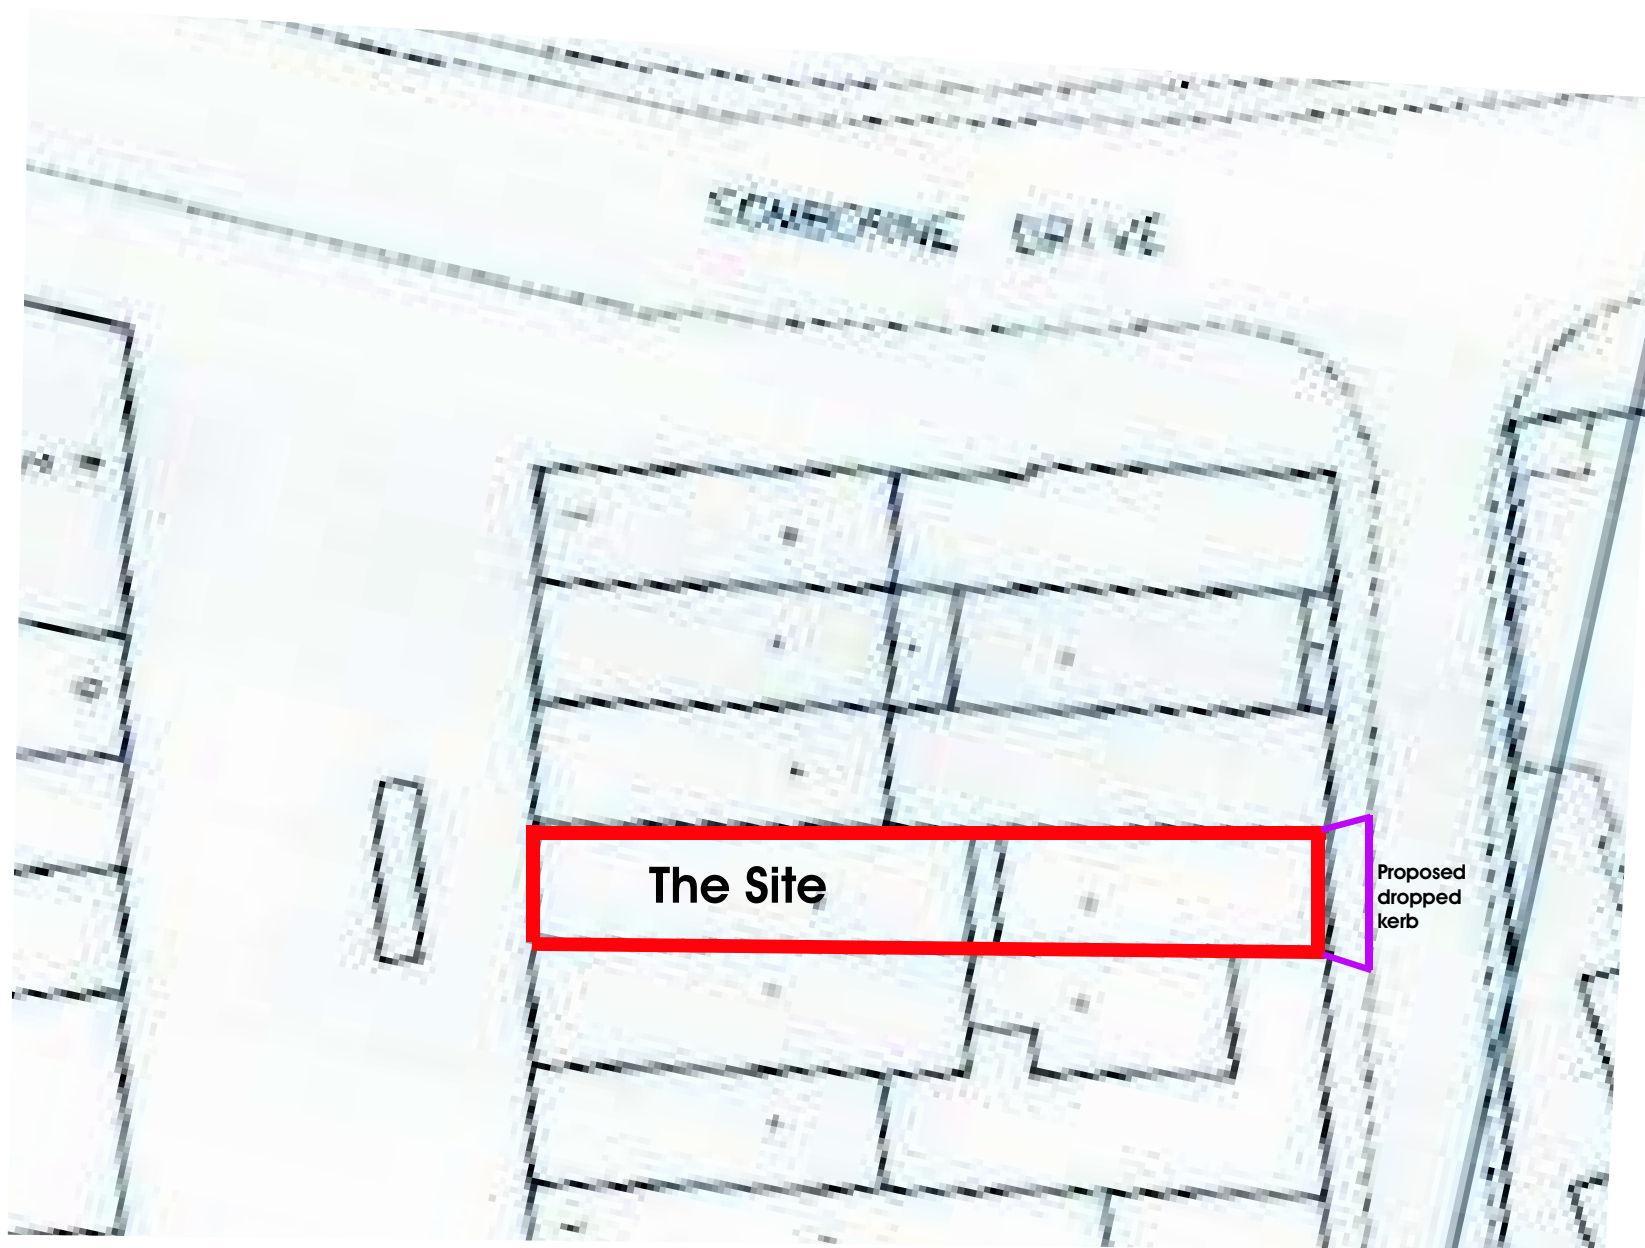


**Proposed change of use
at 7 Park Parade Leigh Park**

**Ken Ross RIBA &
Associates**

**OS copyright licence:
10001360**

*Ordnance Survey: Crown
Copyright Reserved*

Site 1:500