


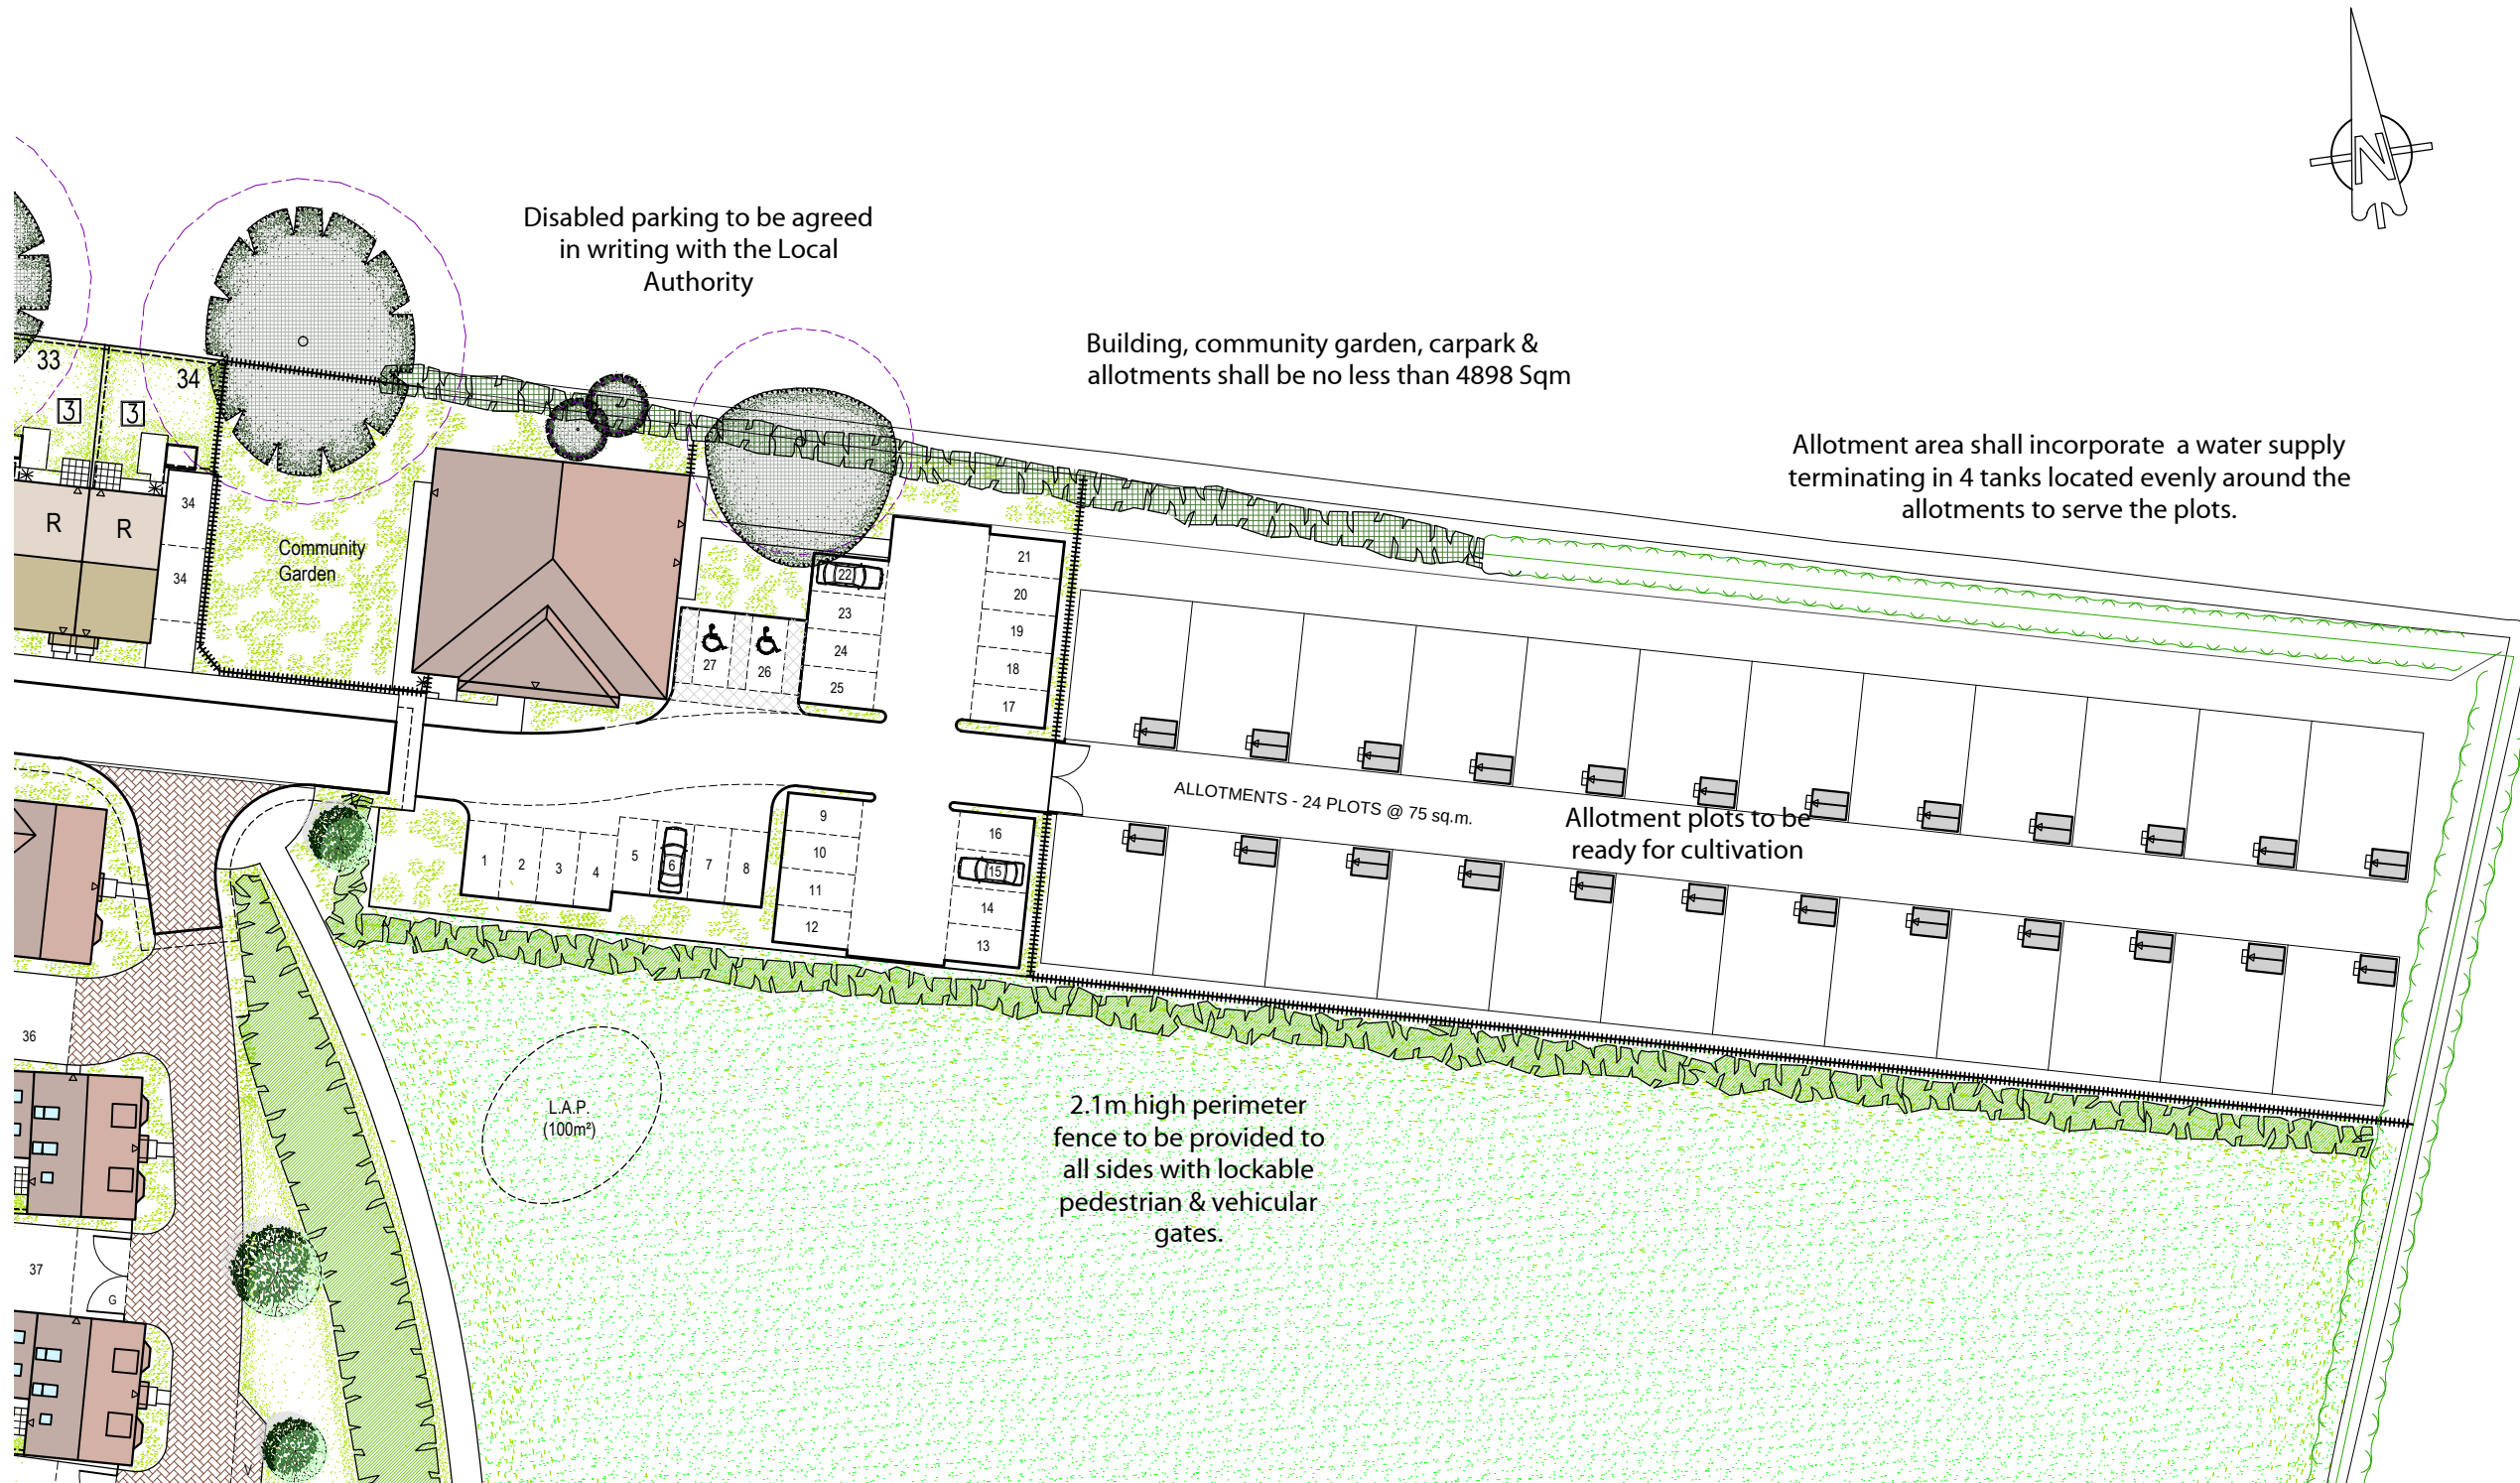

KEY

- 2.1m PERIMETER FENCE
- TURF TO GARDENS
- BLOCK PAVED SURFACE
- INDICATIVE TREE PLANTING
- TREE ROOT PROTECTION AREA
- EXISTING TREES TO BE RETAINED
- EXISTING SHRUB PLANTING
- INDICATIVE SHRUB PLANTING
- DOOR/LEVEL THRESHOLD AND PATH IN CONCRETE SLABS

SITE LAYOUT 1:500

B	08-07-14	Community centre & parking updated.
A	16-06-14	Sheds added to allotments. Scout & Guide stores added to community centre.
Rev.	Date	Description

DGP	DGP
BAS	DGP
Drawn	Checked

Client	Scale	1:500 @ A3	Drawn	BAS	Checked	DGP
Project	Date	Apr 2014	File	Community Centre Layout		
Phase 2, Denvilles, Manor Farm, Havant.						
Drawing Title	Drg.No.	P974/CC/03	Rev.	B	Drawing Status	PLANNING
Community Centre Site Layout						

AAP Architecture Ltd, Unit A, Monument Business Centre, Monument Way East, Woking,
Surrey GU21 5LY. Tel: 01483 727345 Fax: 01483 727375
Web: www.aap-arc.co.uk E-mail: projects@aap-arc.co.uk

This drawing is the copyright of AAP Architecture Ltd.