
0 2 4 6 8 10 12 14 16 18 20m

LINEAR SCALE 1:250

A2 @ 1:250

PROPOSED SITE LAYOUT 1:250

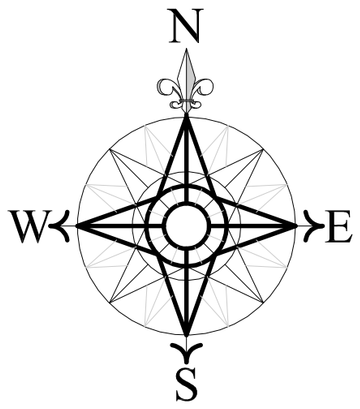

Indicative


adp architects ltd
architects & urban designers
Tel: 0845 365 1475
Email: mail@adp-ltd.co.uk
www.adparchitectsltd.co.uk
Richmond Court, 94 Botley Road, Park Gate, Southampton, SO31 1BA

HAMPSHIRE LAND SURVEYS LTD
Land, Building and Engineering Surveys
WALCON HOUSE
3 COCKERELL CLOSE
SEGENSWORTH WEST BUSINESS PARK
FAREHAM, HAMPSHIRE
PO15 5SR
Tel. 01489 565558
Fax. 01489 565559
Mobile 07721 423330
E-Mail hampls@aol.com
www.HLSltd.co.uk

rev:	date:	note:
B	08.01.15	Additional parking space for No.50
A	08.01.15	Red line adjusted to include No.50 parking

For Illustrative Purposes Only

Levels & heights based on topoqaphical survey data and other information interpolated

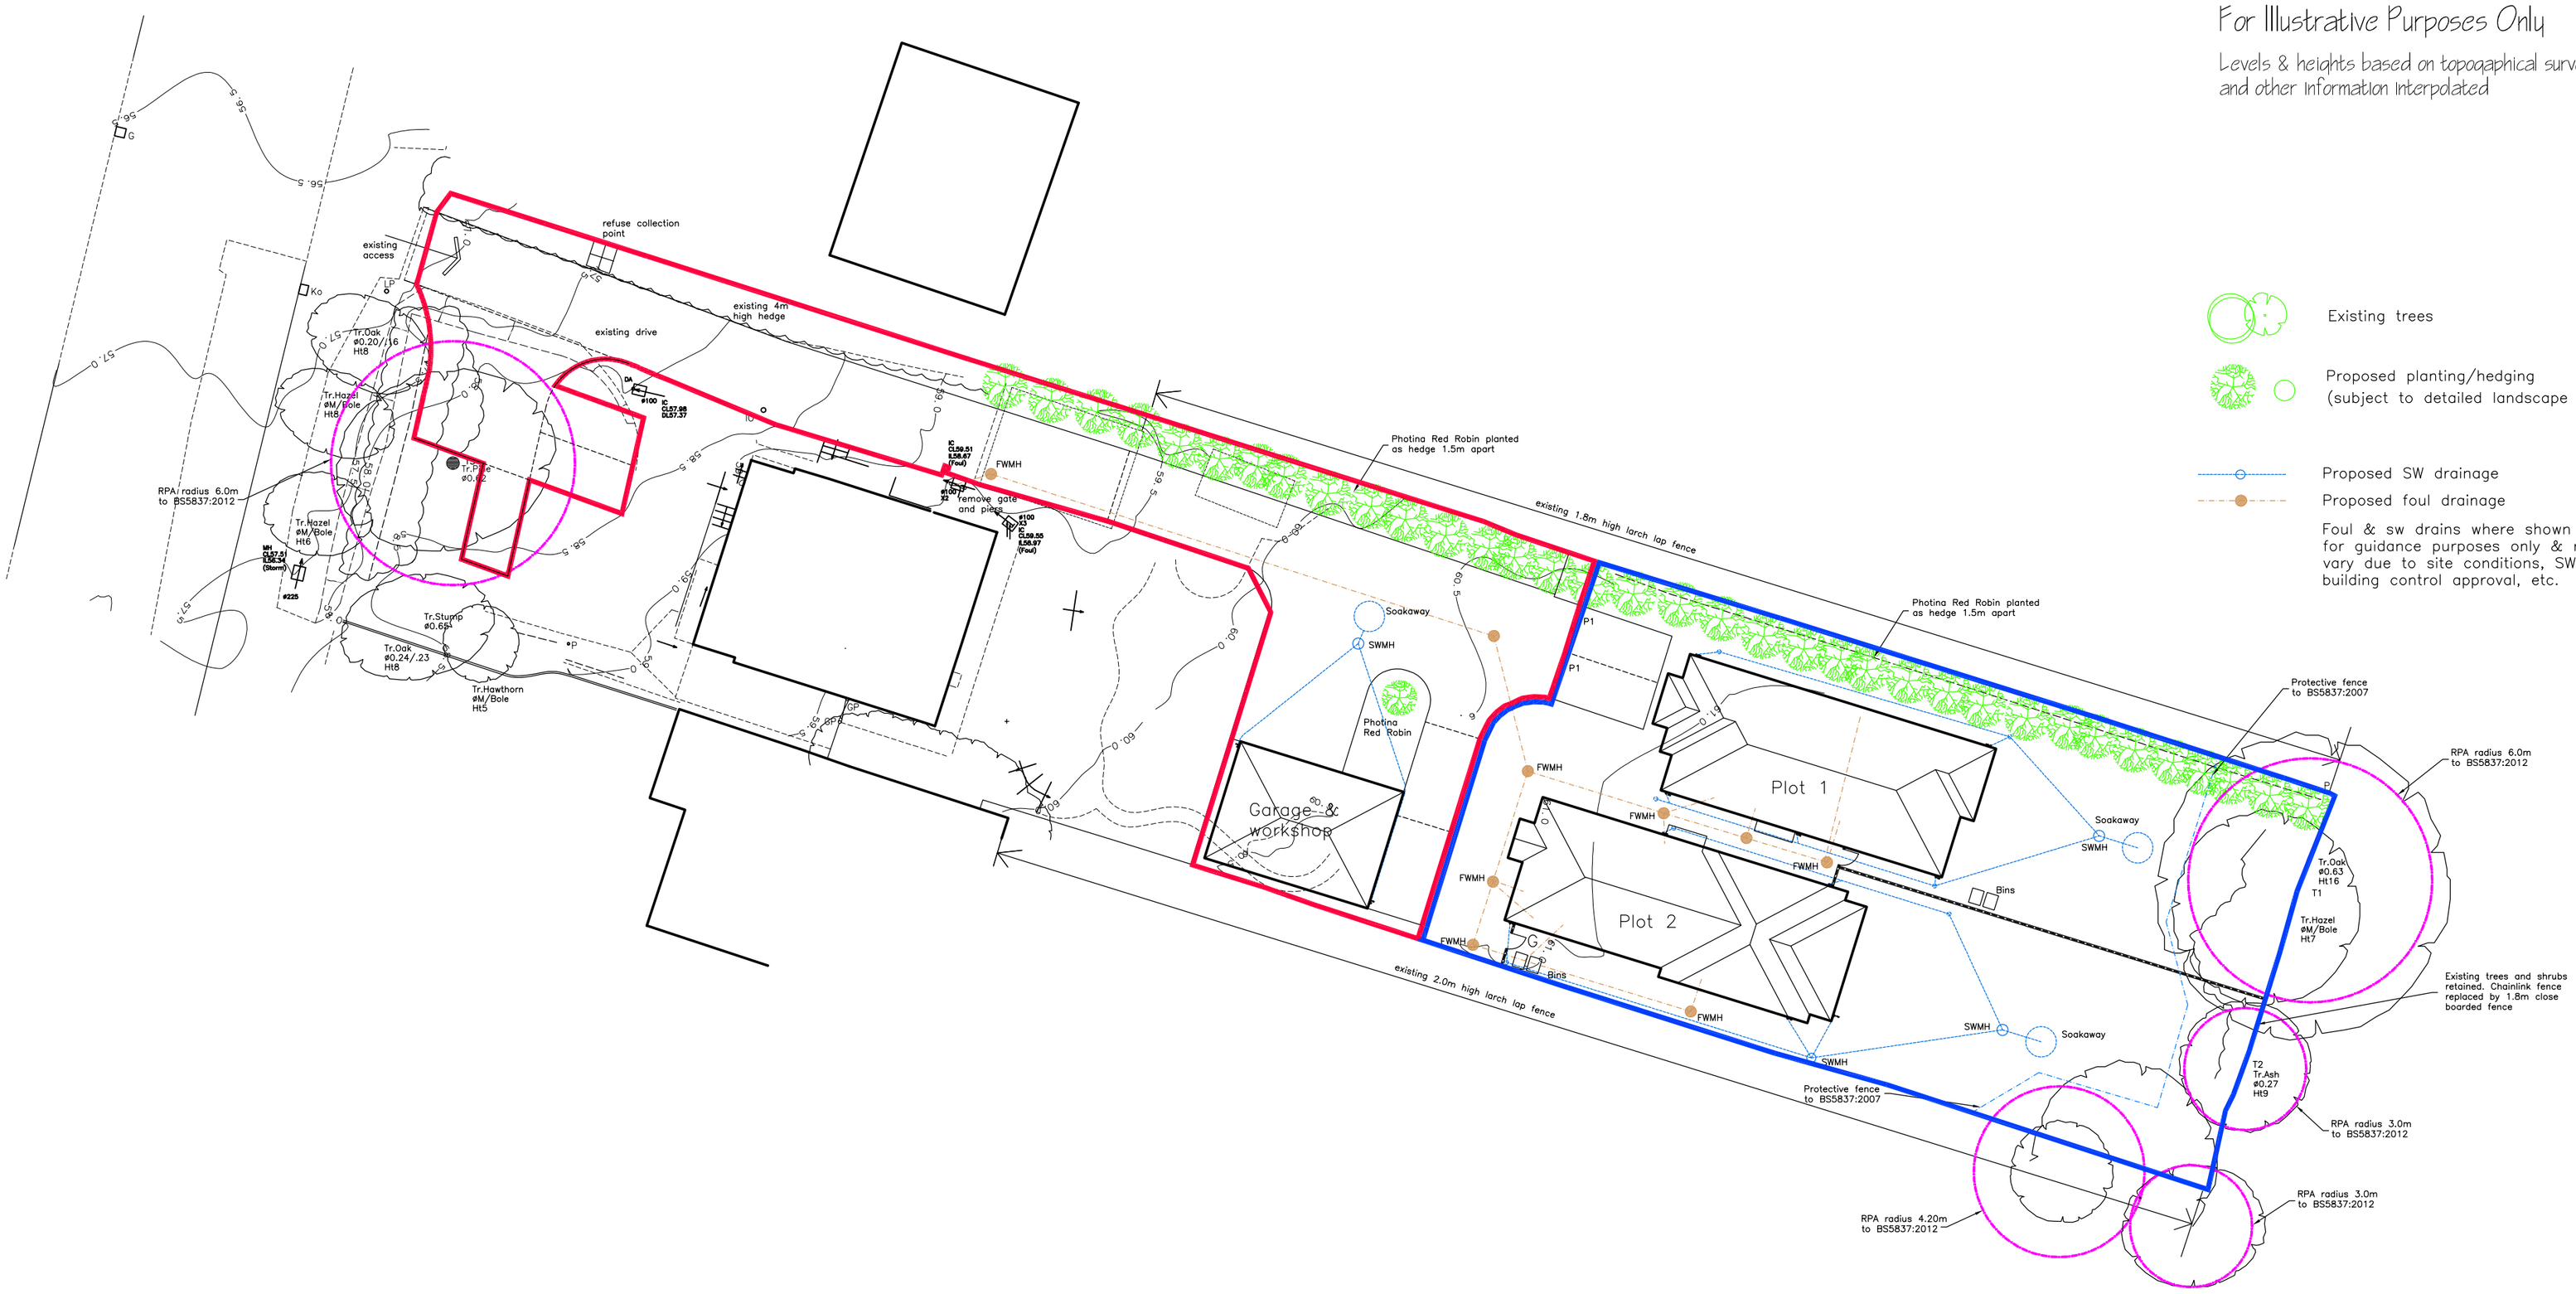

Existing trees

Proposed planting/hedging
(subject to detailed landscape design)

Proposed SW drainage

Proposed foul drainage

Foul & sw drains where shown are for guidance purposes only & may vary due to site conditions, SWA & building control approval, etc.

Proposed bungalows ¤ 50 London Road ¤ Cowplain ¤ Driftstone Homes ¤ 1667-P01b