


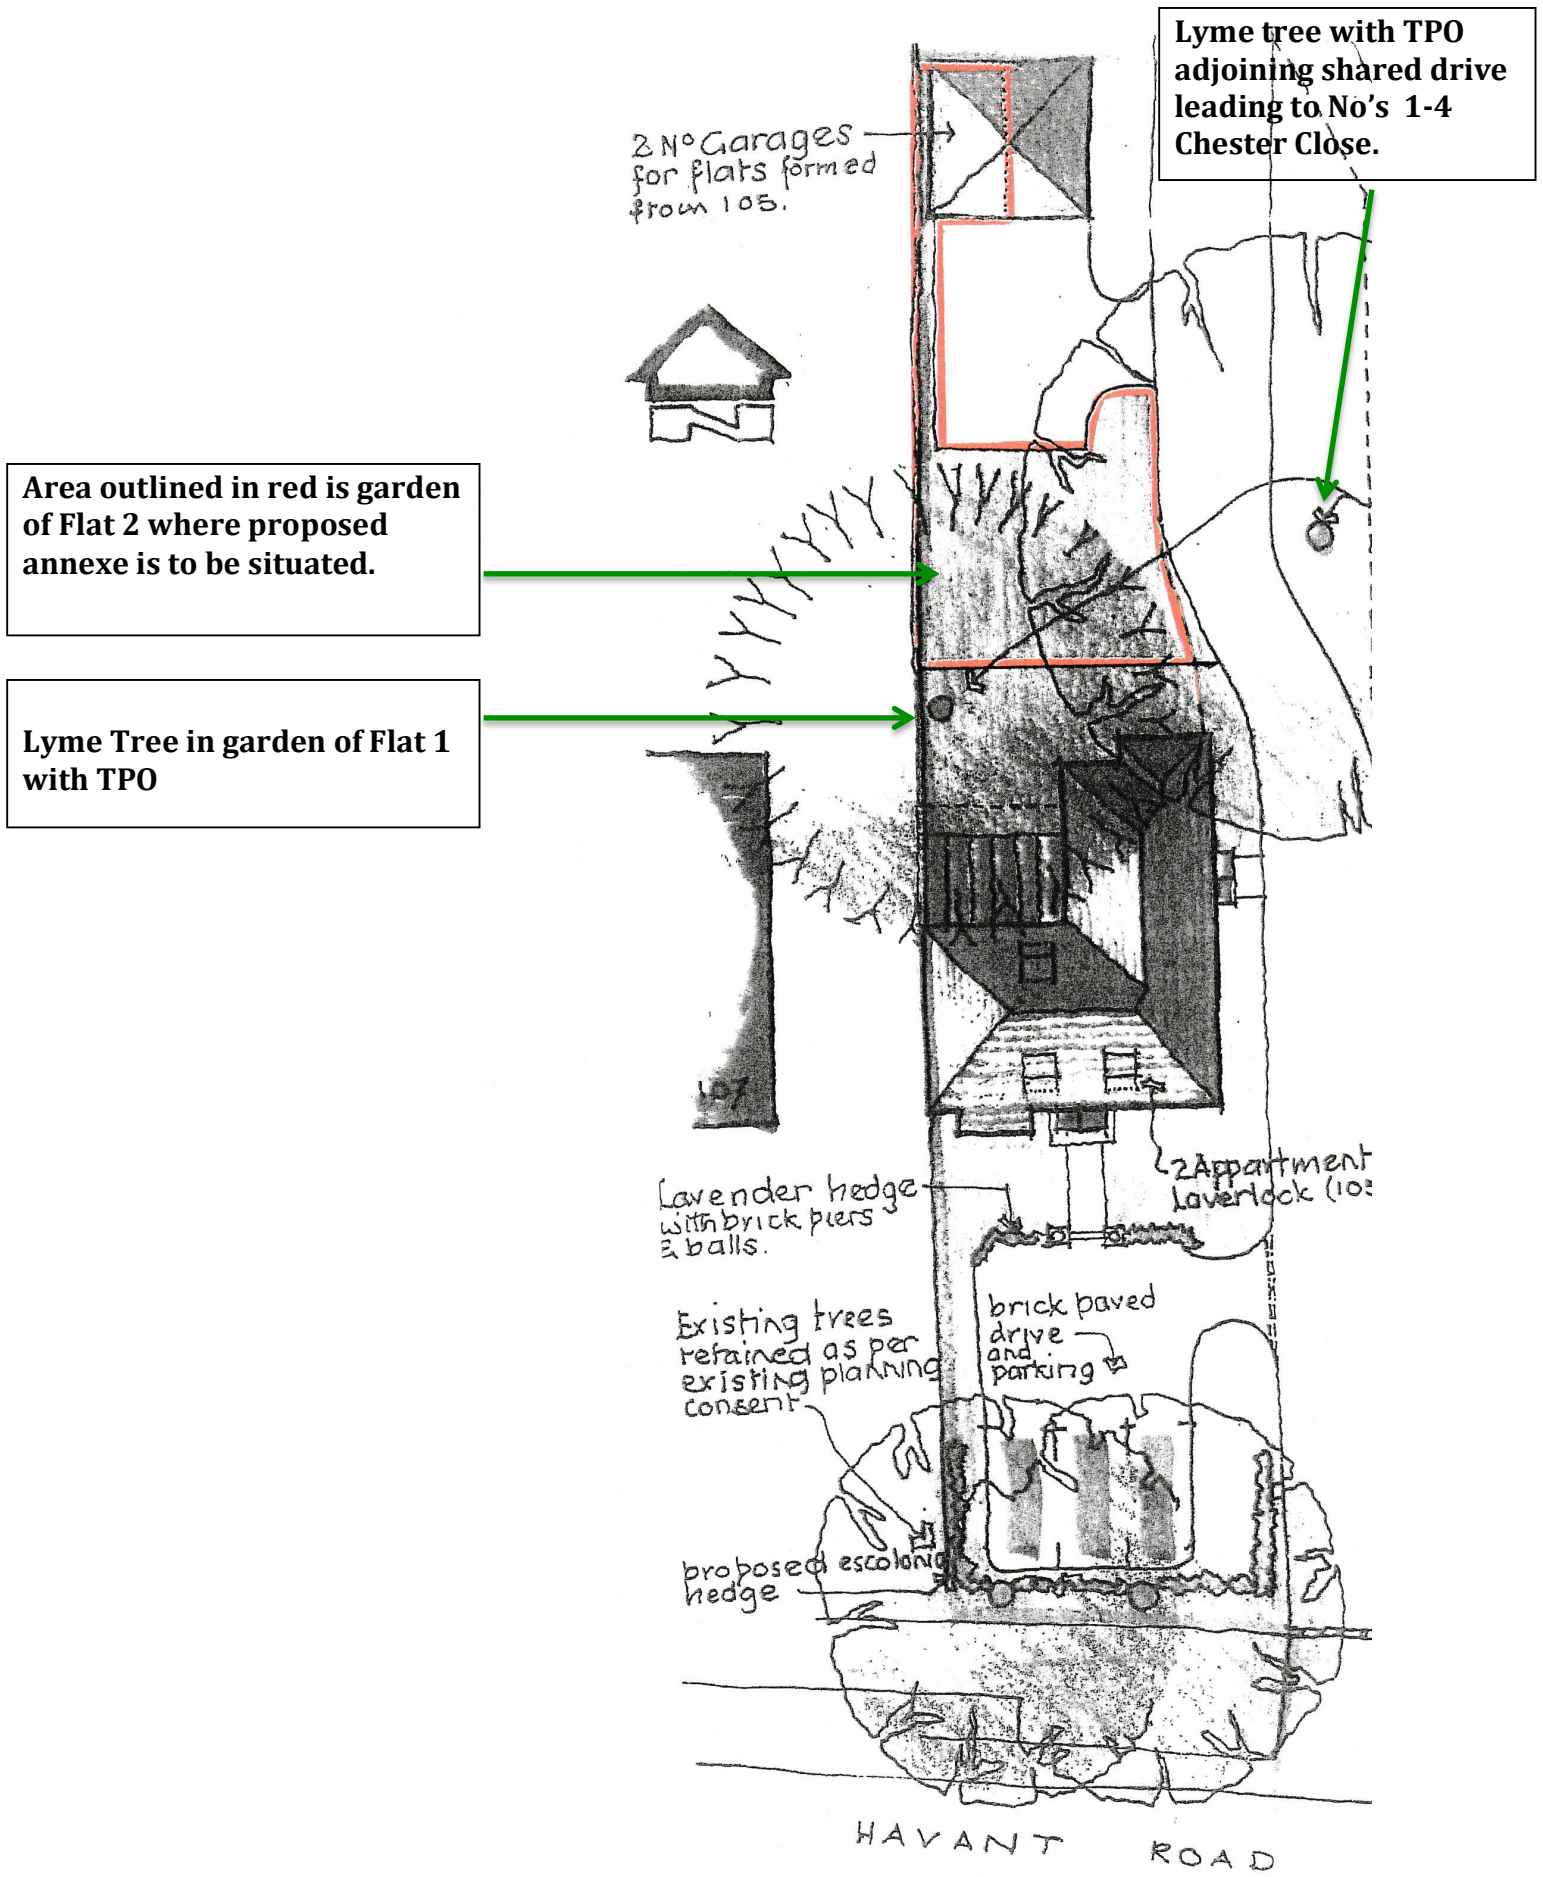

NB: As illustrated above, the two Lyme Trees with TPO's are outside of the curtilage of the garden of Flat 2 where the proposed annexe is to be erected. The annexe is to be erected near the boundary fence with Flat 1, which is the southern side of the garden.