




FRONT ELEVATION - EXISTING scale = 1:100.



FRONT ELEVATION - PROPOSED. scale = 1:100.

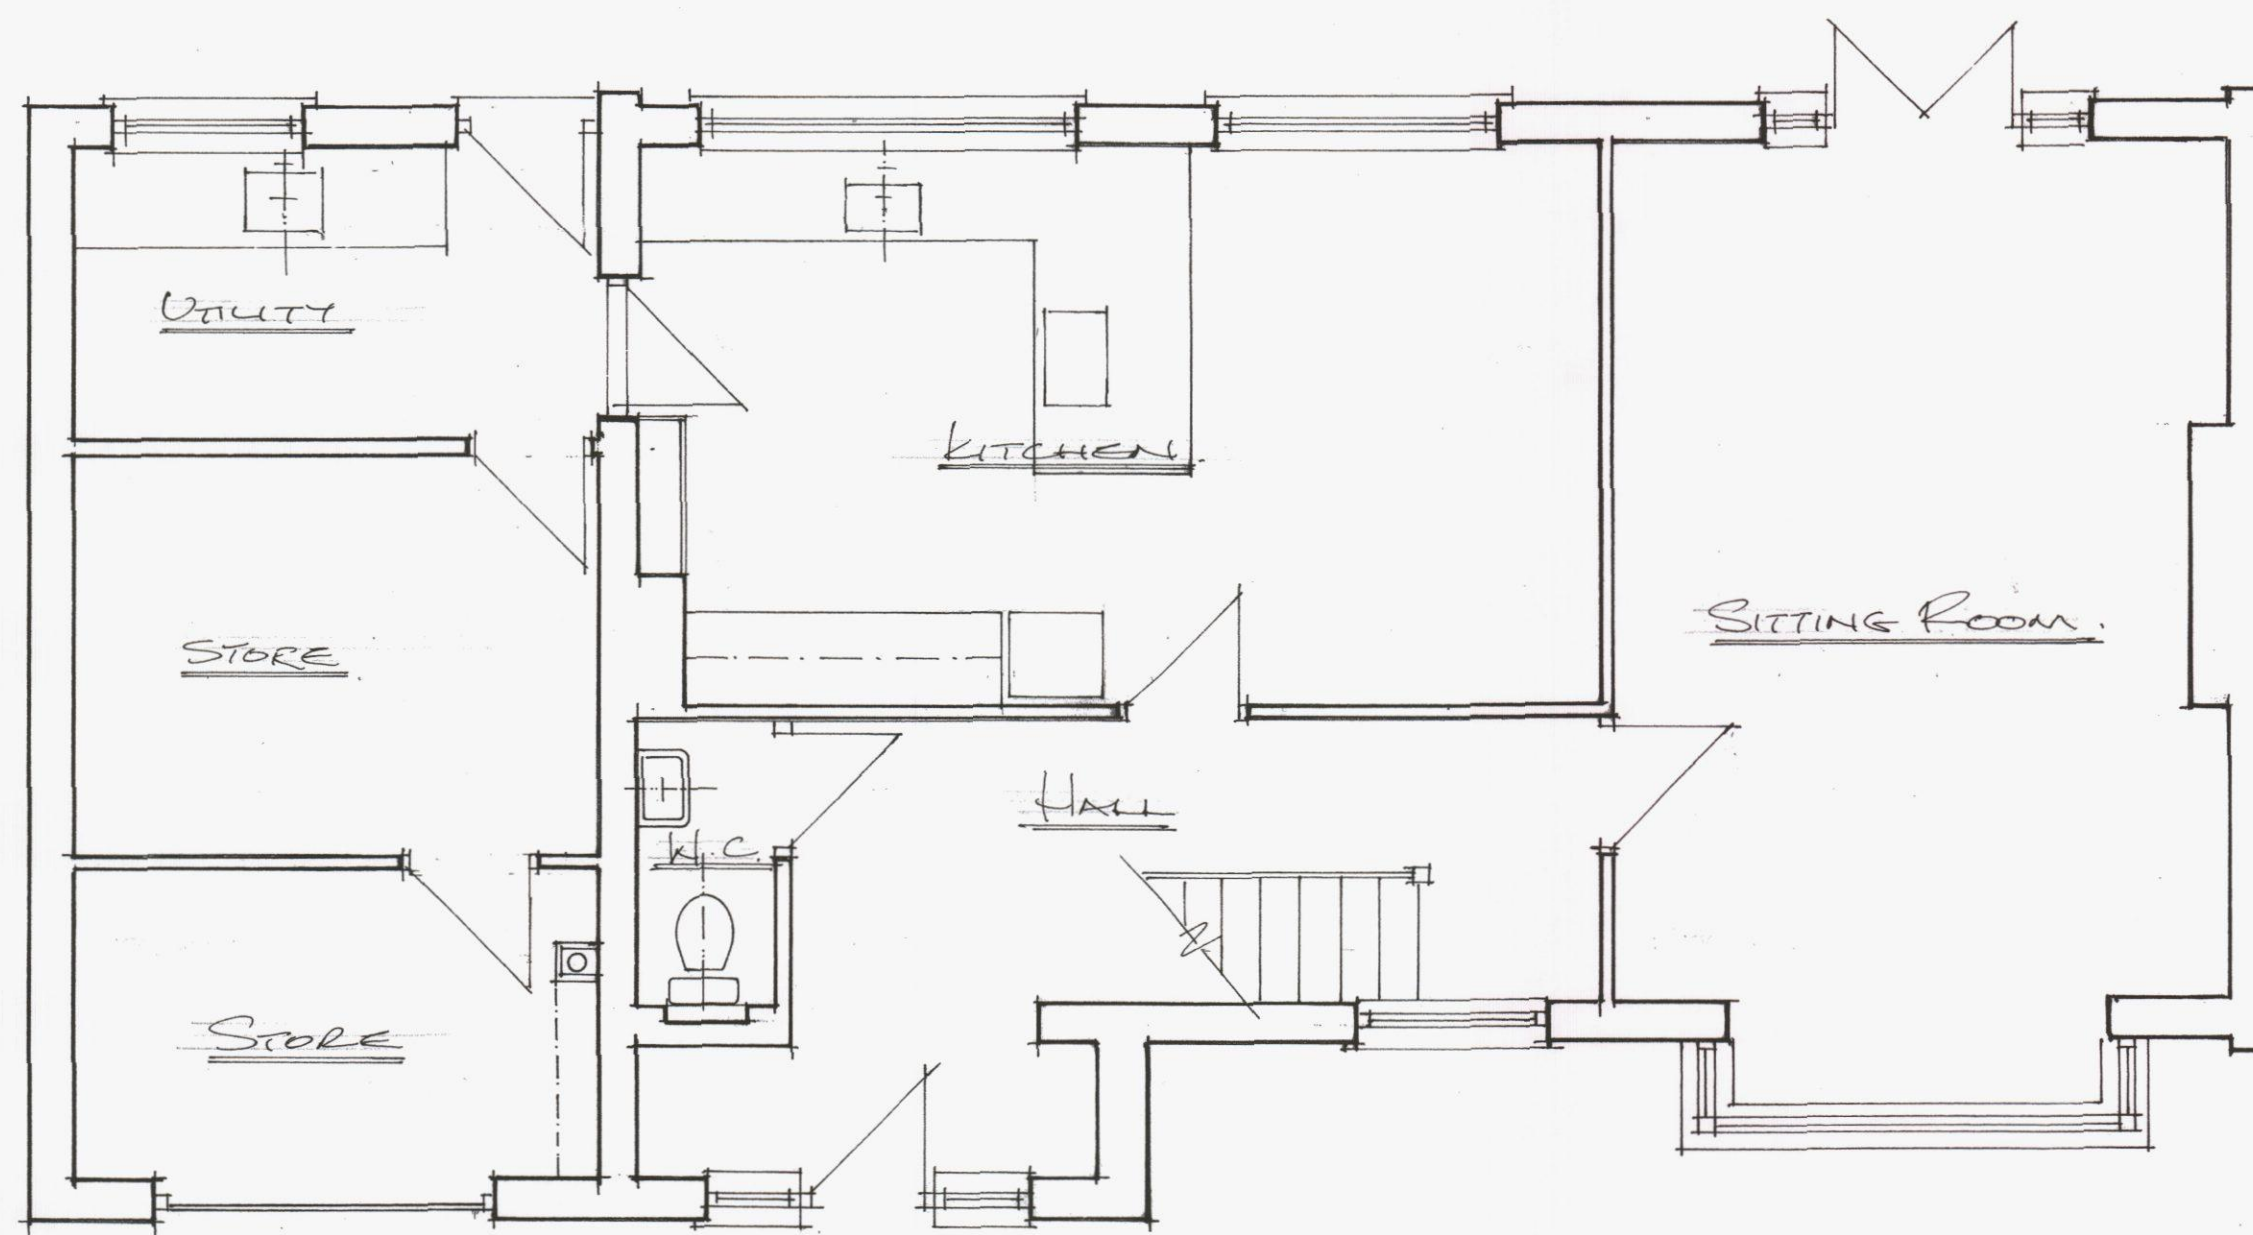

GROUND FLOOR PLAN - EXISTING. scale = 1:50.



10 ESMOND CLOSE, EMSWORTH, HANTS, PO10 7HX.

Conversion of garage - Proposed elevation & existing details.

scale = 1:100 & 1:50 @ A2.

September 2014.