


46 Elm Park Road

RECEIVED

01 AUG 2014

HBC Development Control

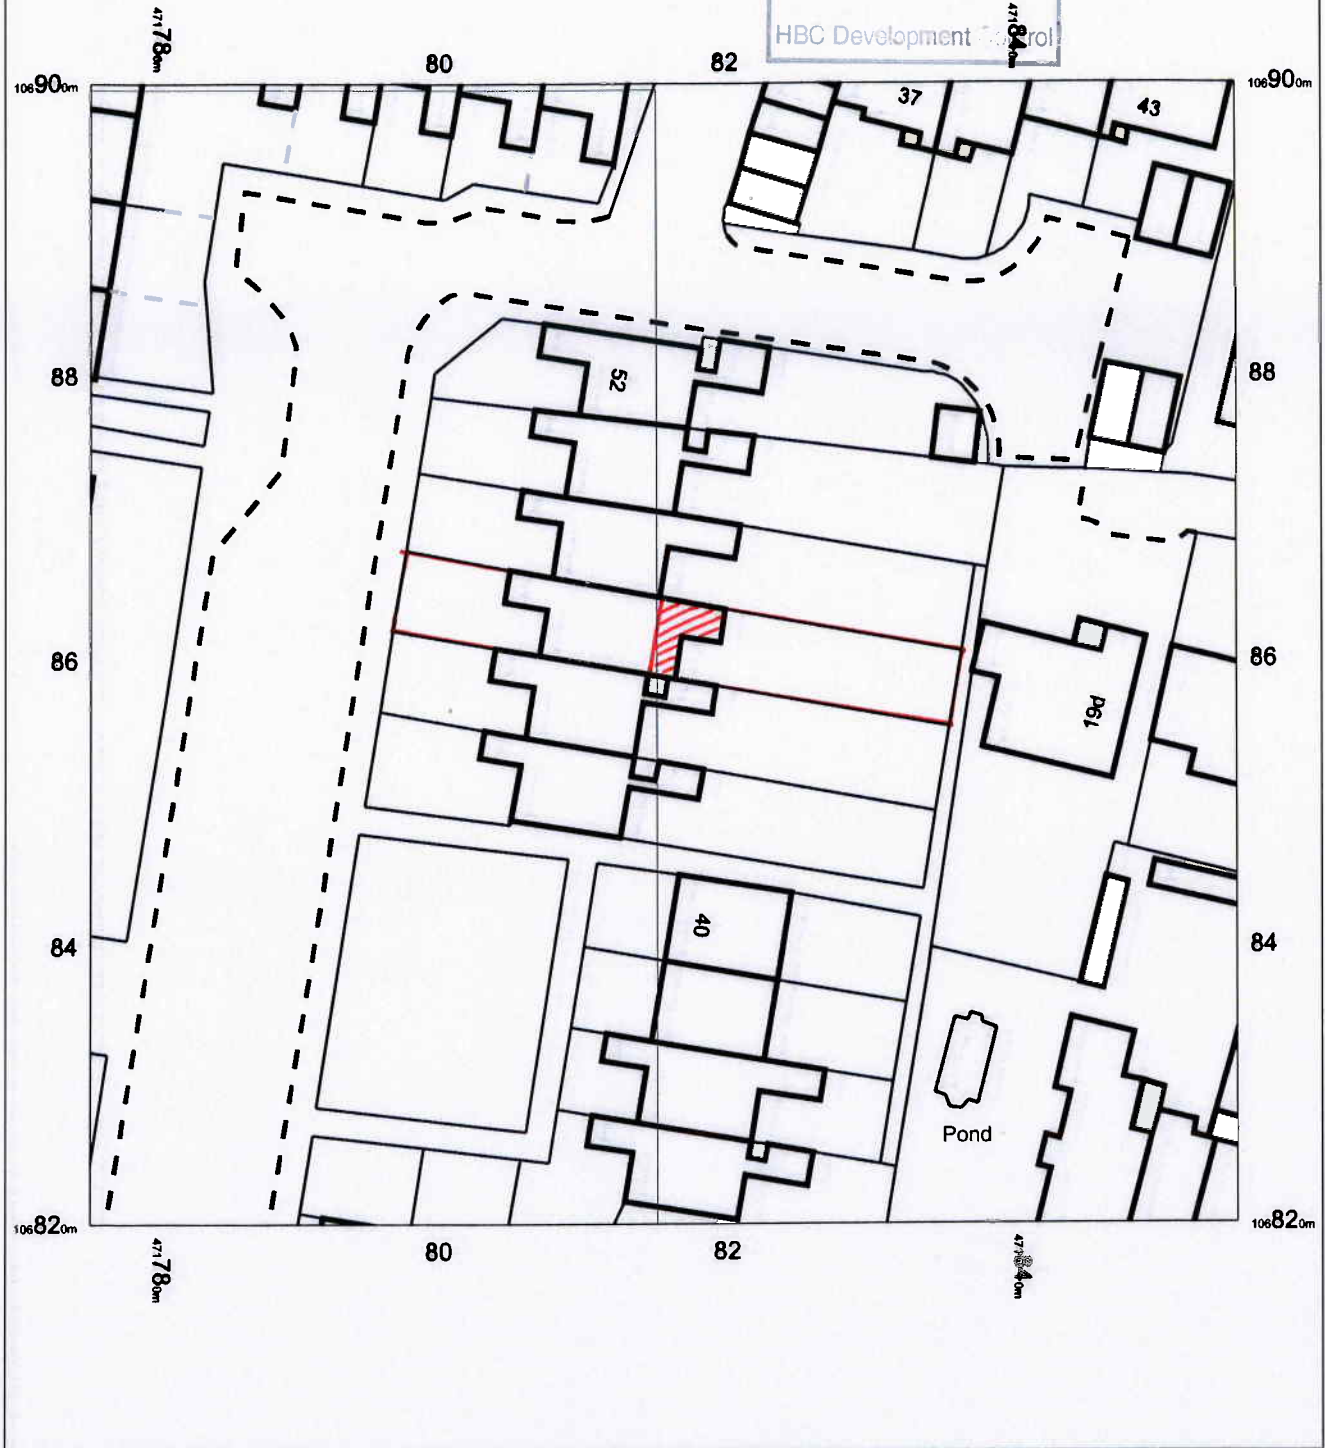

OS MasterMap 1250/2500/10000 scale
01 August 2014, ID: BLJT-00348724
www.planningapplicationmaps.co.uk

1:500 scale print at A4, Centre: 471816 E, 106880 N

©Crown Copyright Ordnance Survey. Licence no.
100051661

