
PERMIT

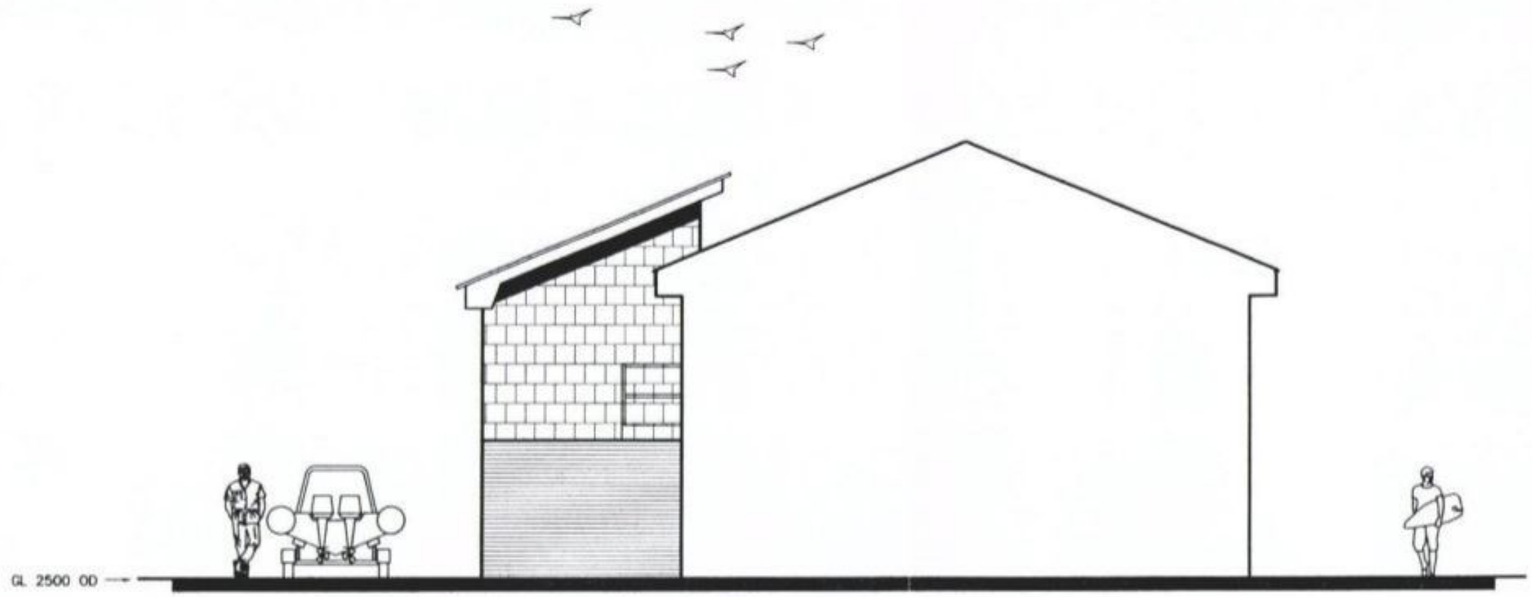

SOUTH

metres 10 20 30

LANGSTONE
SAILING CLUB

PROPOSAL
ELEVATIONS

Martin Critchley
Consultants Ltd.
First Floor, 7 North Street
Havant, Hampshire, PO9 1PW
023 92 474 919
critchleyarchitect@hotmail.com

Scale A1 = 1 : 50 A3 = 1:100
Drawn MHC/ALB
Date 06/05/11

Revisions
A. Balcony added. 09/06/11
B.
C.

0657–403 A