


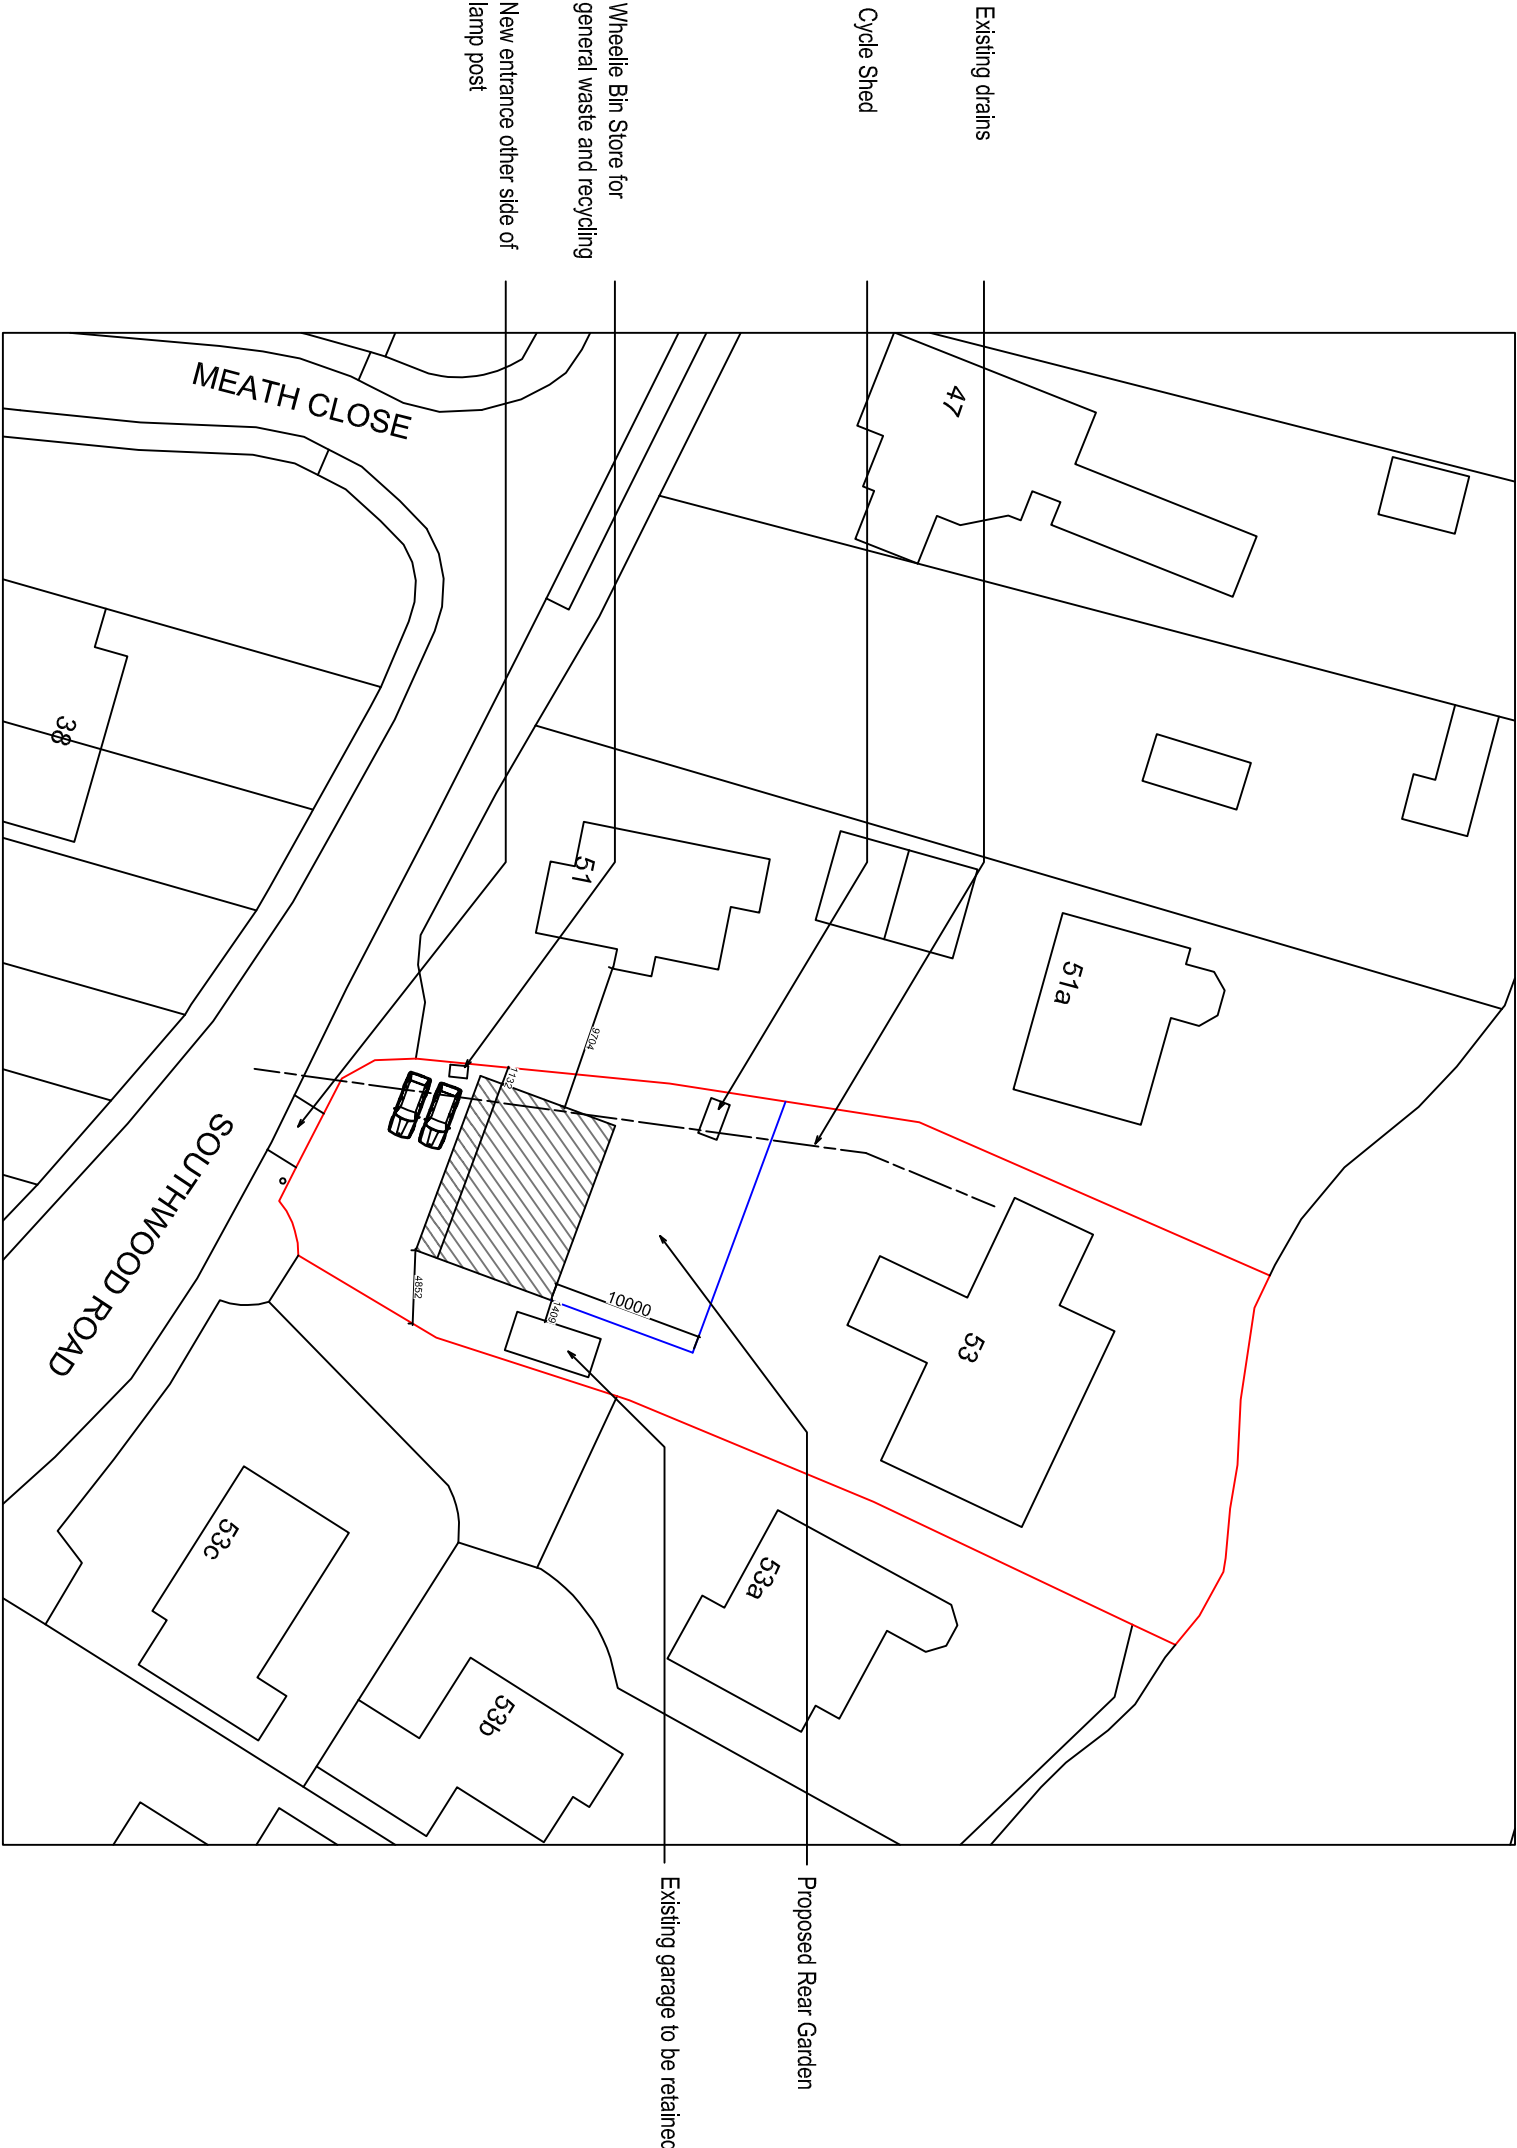

**Your Home Plans Ltd**  
Drop Anchor, Drift Lane,  
Bosham, West Sussex, PO18 8PP  
Tel: 01243 572414  
june@yourhomeplans.co.uk

**53 SOUTHWOOD ROAD**  
**HAYLING ISLAND**  
**HAMPSHIRE**  
**PO11 9PT**

**Block Plan**

Project Number: 53SOU-15REV D  
Date: 30TH MARCH 2015  
Drawn By: Your Home Plans Ltd  
Checked By: JEG

Drawing No:

**01**

Scale: 1:500 A3