



Do not scale except for planning purposes. If in doubt - ASK  
All dimensions to be confirmed by site measurement and any  
discrepancies raised with Architect / Client  
© This drawing and the information therein is the property of the  
Architect and may not be copied without written permission.


Rev: Date: Amendment:

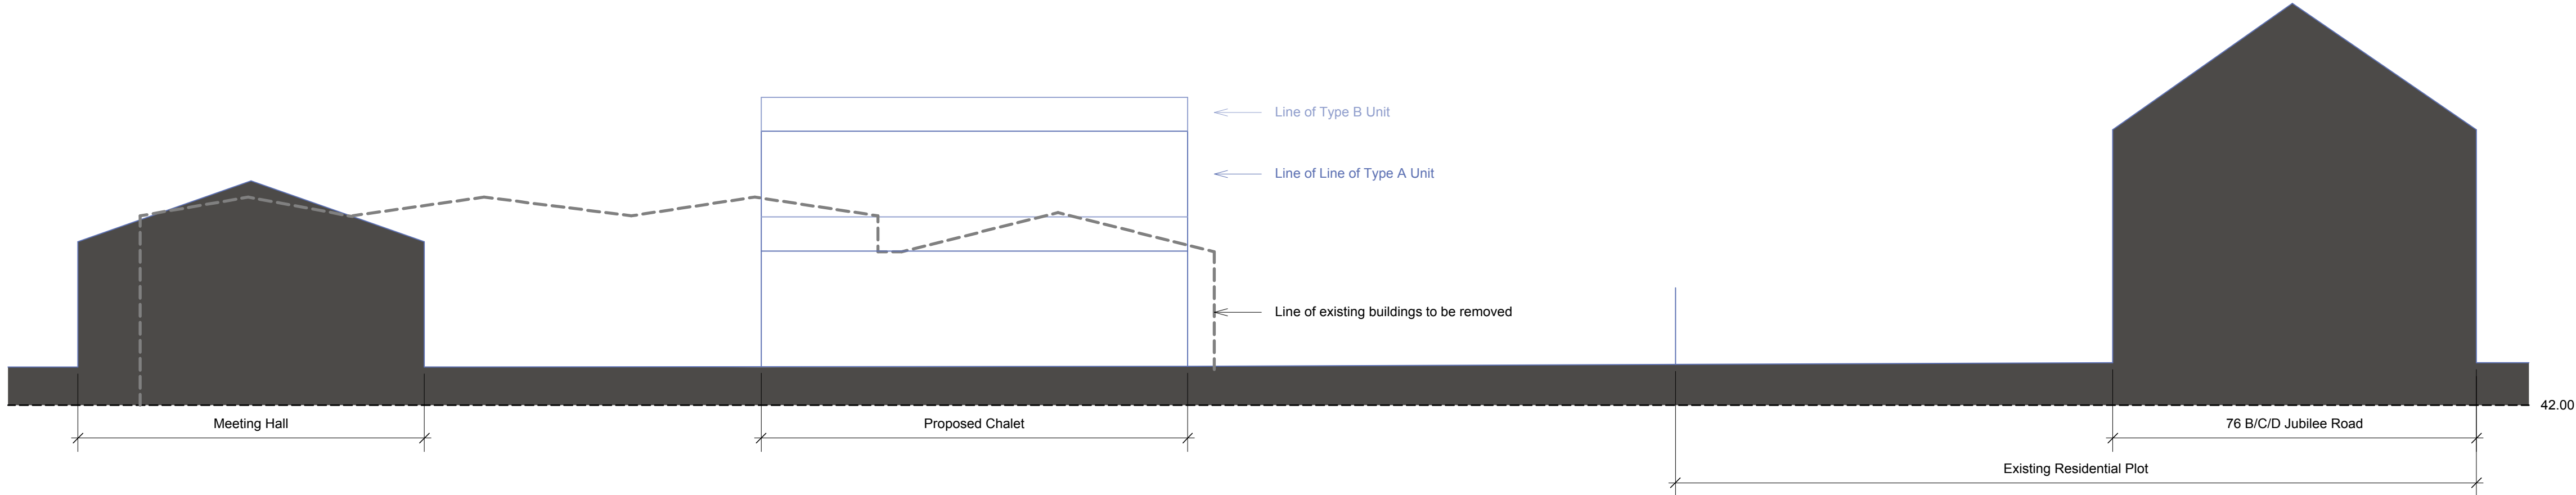


**TYPICAL SITE SECTION (east/west): as proposed**  
1:100

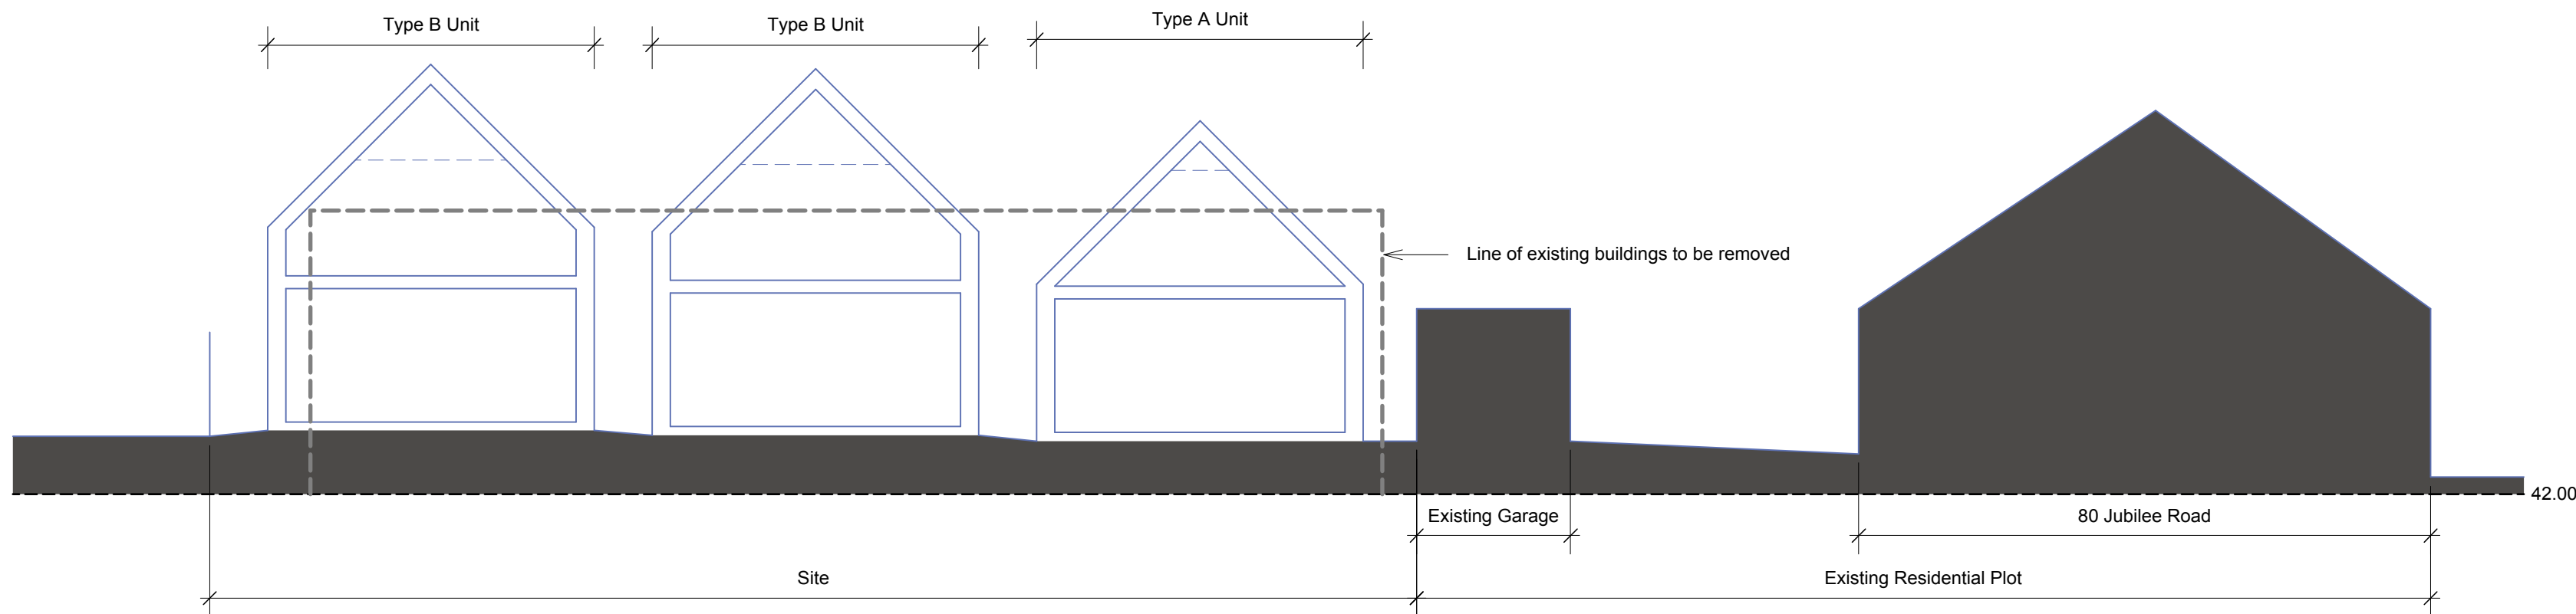


**TYPICAL SITE SECTION (north/south): as proposed**  
1:50

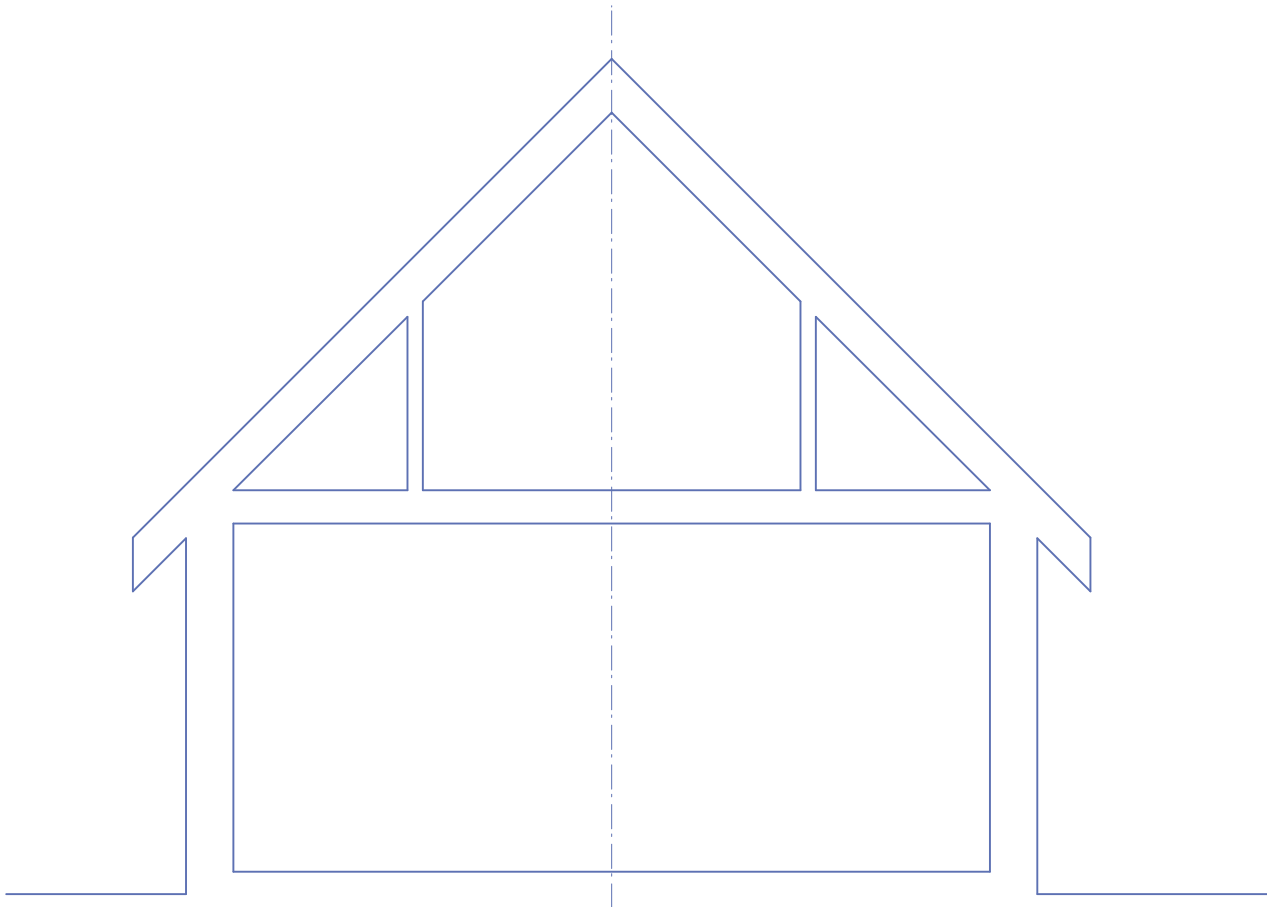


**TYPICAL SECTION: Type A Unit**  
1:50

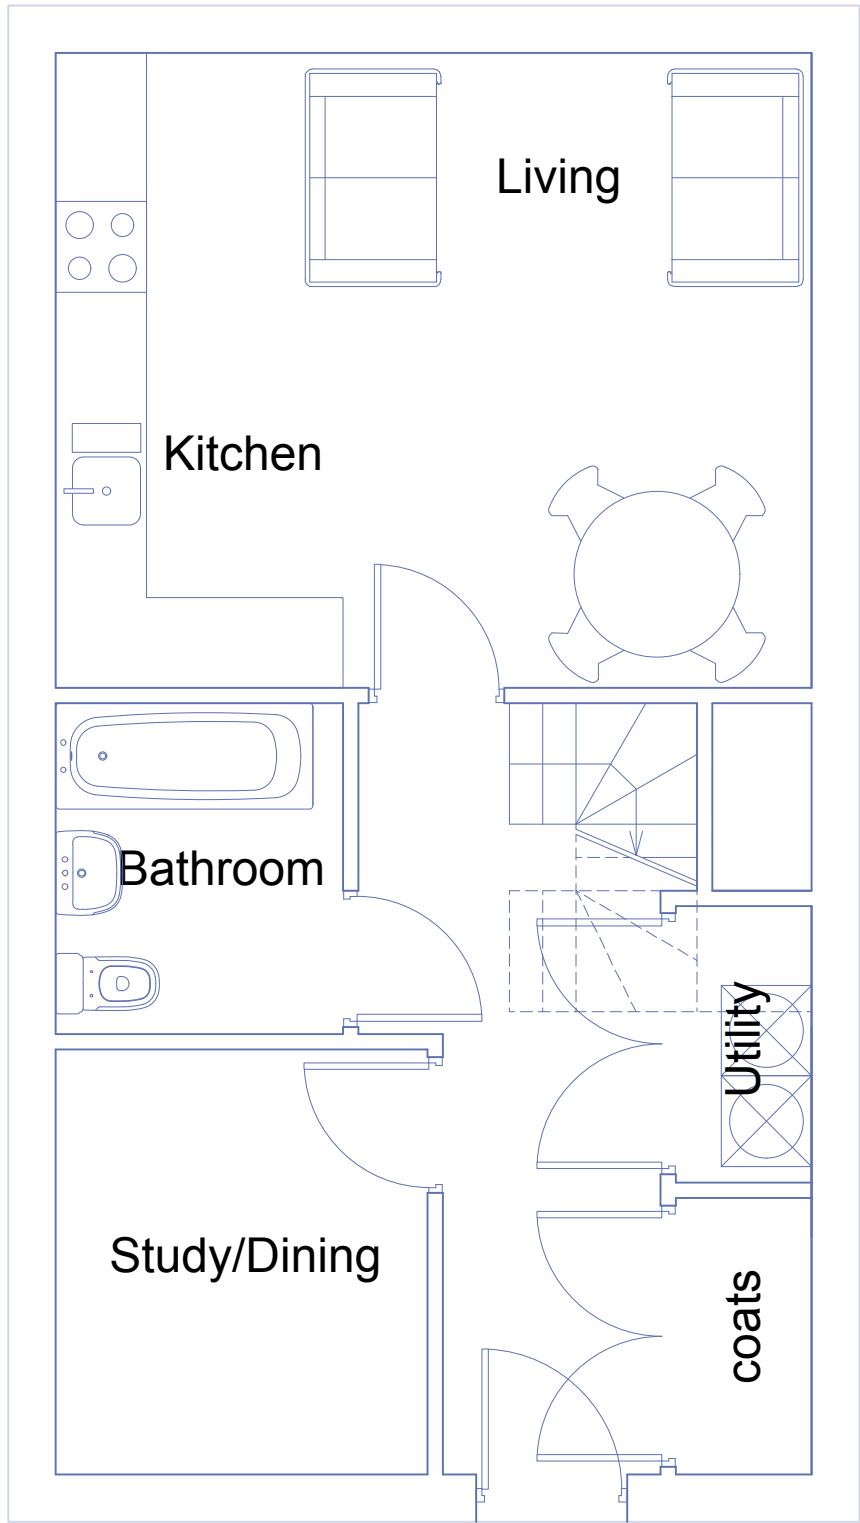


**TYPICAL GROUND FLOOR: Type A Unit**  
1:50

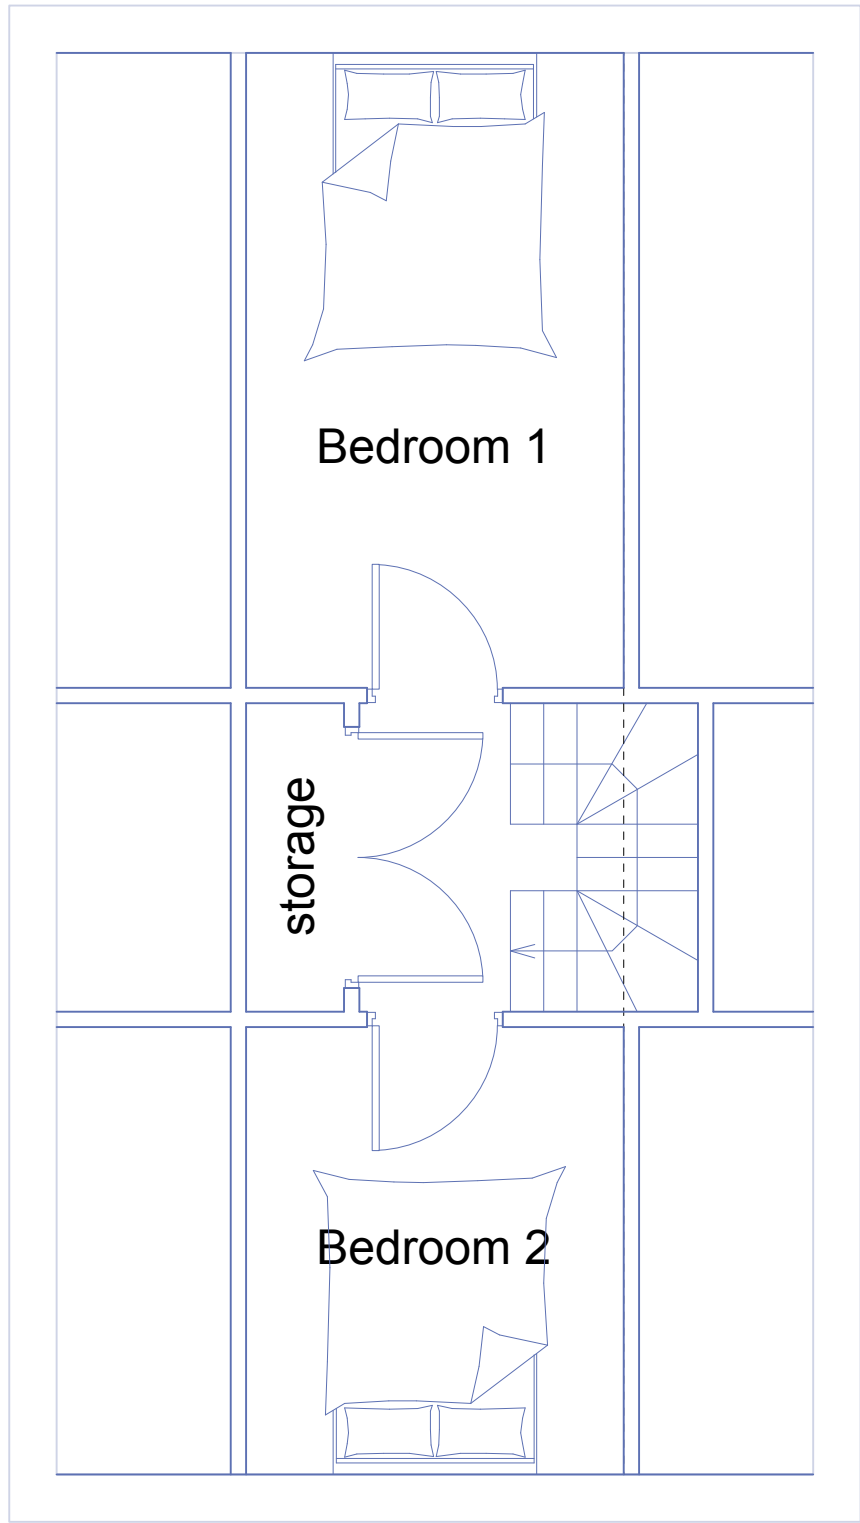


**TYPICAL FIRST FLOOR: Type A Unit**  
1:50

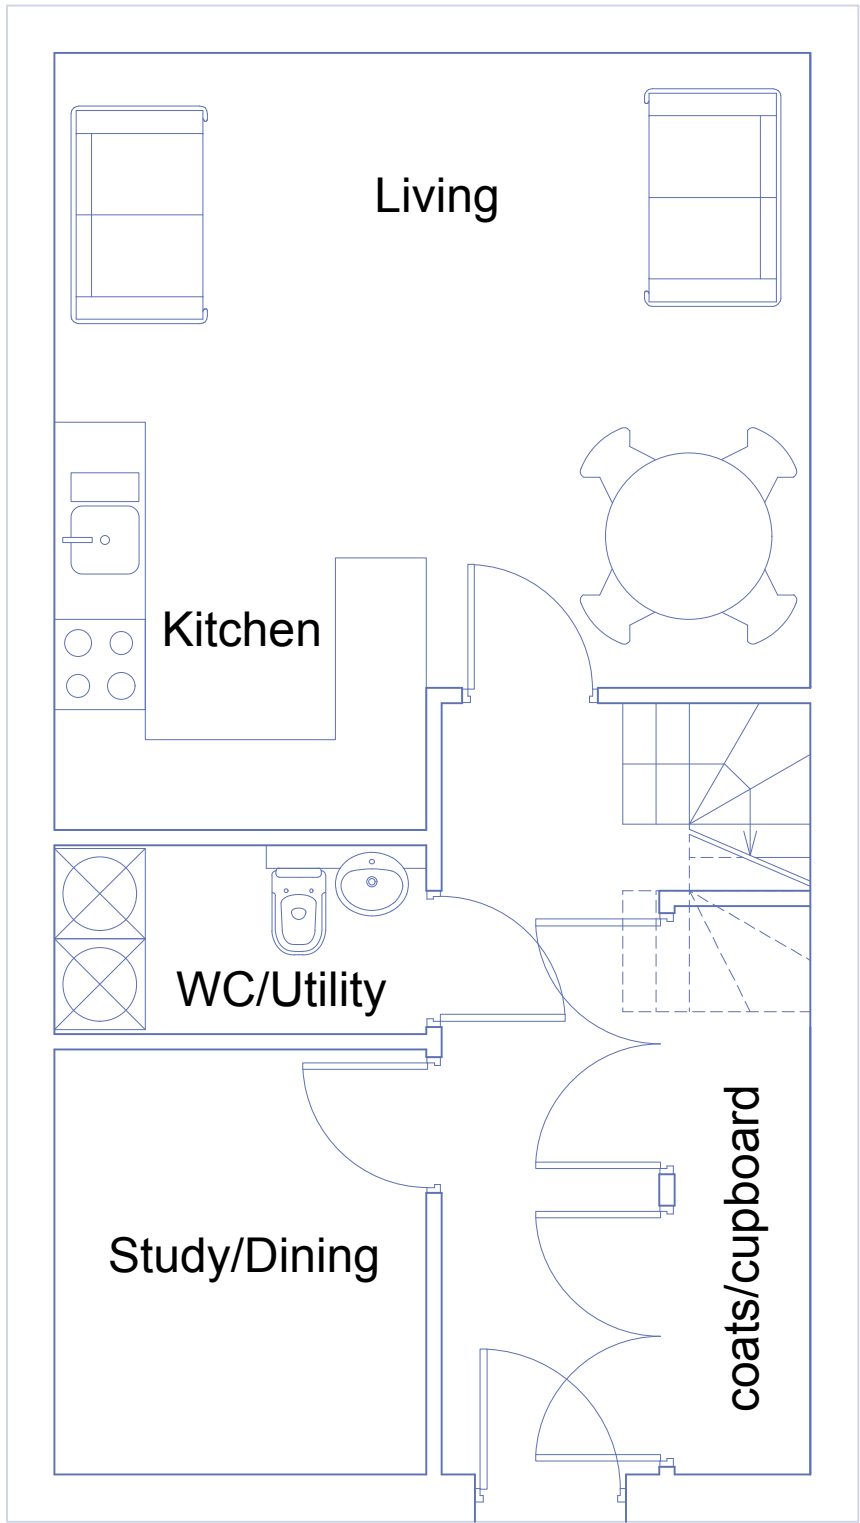

**TYPICAL GROUND FLOOR: Type B Unit**  
1:50

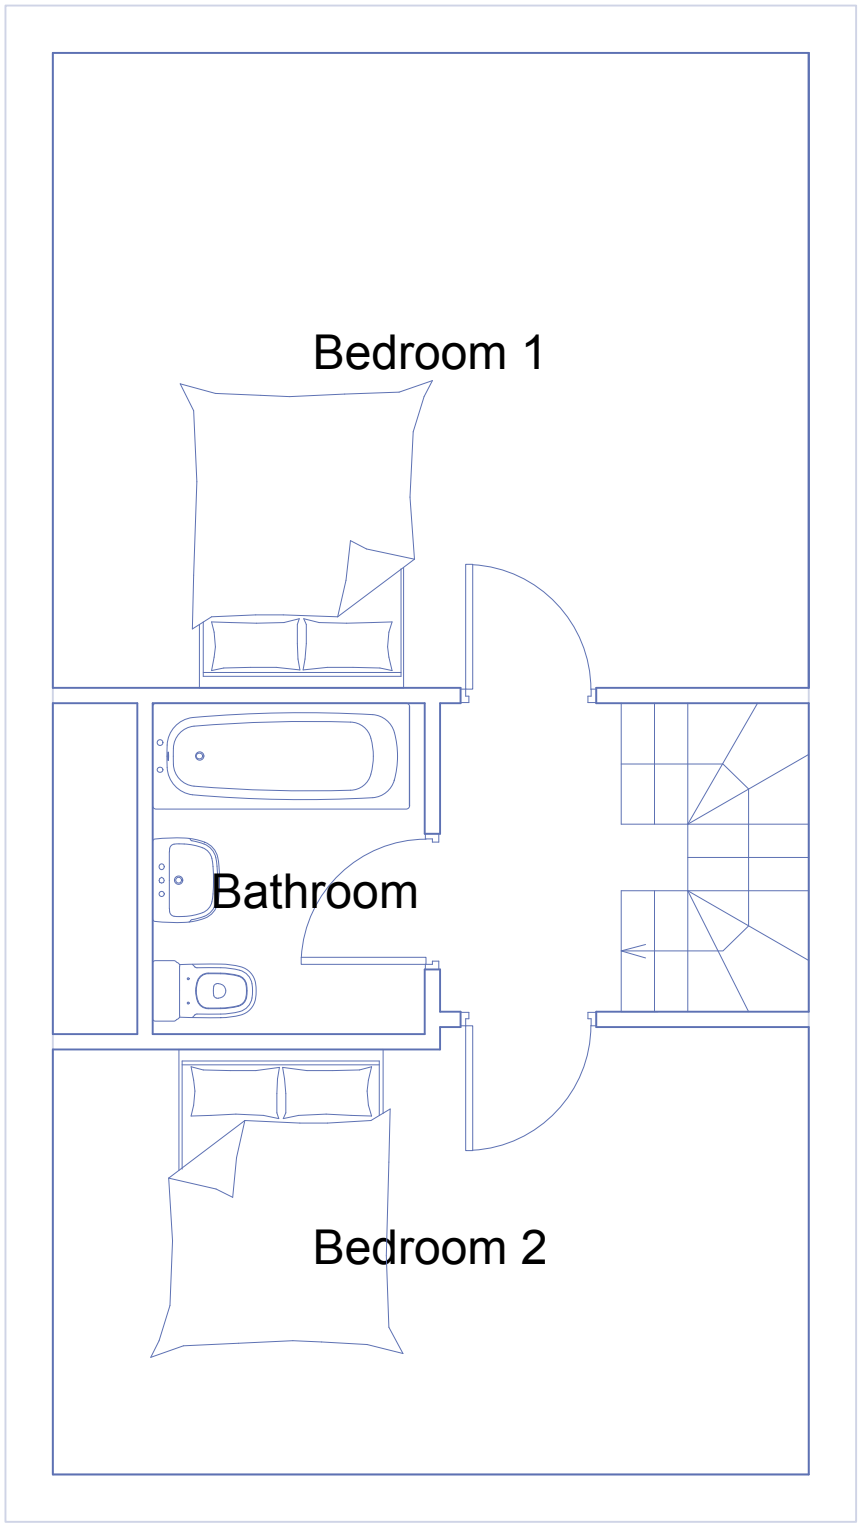

**TYPICAL FIRST FLOOR: Type B Unit**  
1:50

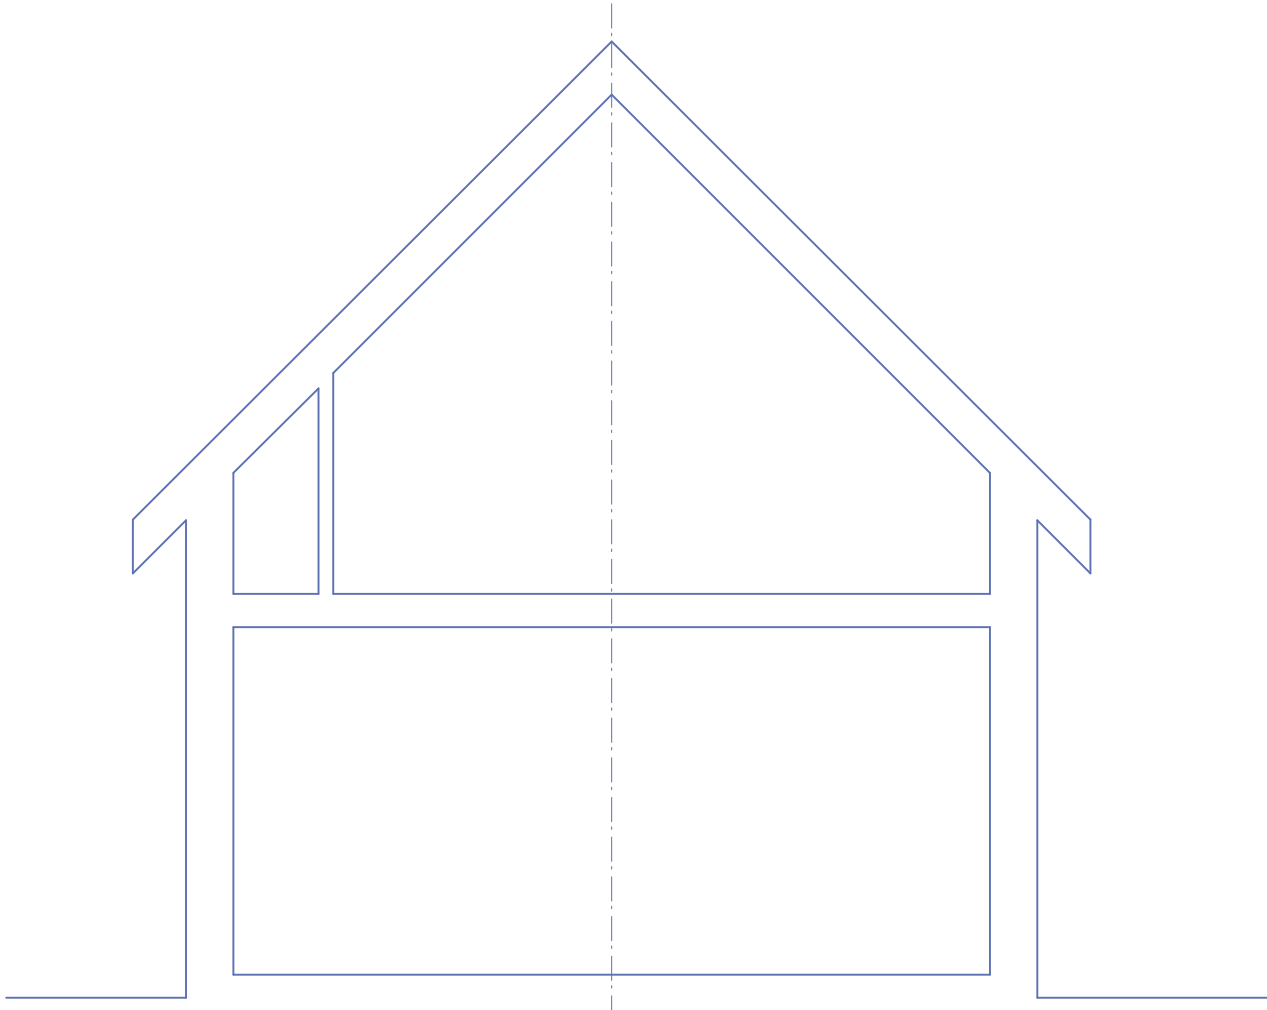

**TYPICAL SECTION: Type B Unit**  
1:50



|   |                                     |       |                    |
|---|-------------------------------------|-------|--------------------|
| Project                                                                                                   |                                     |       |                    |
| Proposed Residential Development<br>82a Jubilee Road, Waterlooville, Hants., PO7 7RE                      |                                     |       |                    |
| Client   |                                     |       |                    |
| Sarah Chambers                                                                                            |                                     |       |                    |
| Drawing:                                                                                                  |                                     |       |                    |
| Proposed Plans and Site Sections                                                                          |                                     |       |                    |
| Scale:   | 1:50/1:100 @ A1<br>1:100/1:200 @ A3 | Date: | Dec 2014           |
| Drawn:   | RMB                                 | Rev:  | -                  |
| Drawing no:                                                                                               | PA13-119:04                         |       |                    |
| A 1 Victoria Square Lee-on-the-Solent Hants PO13 9NB<br>T 02392 16 46 46<br>E studio@plumarchitects.co.uk |                                     |       |                    |
|   |                                     |       | plum<br>architects |