


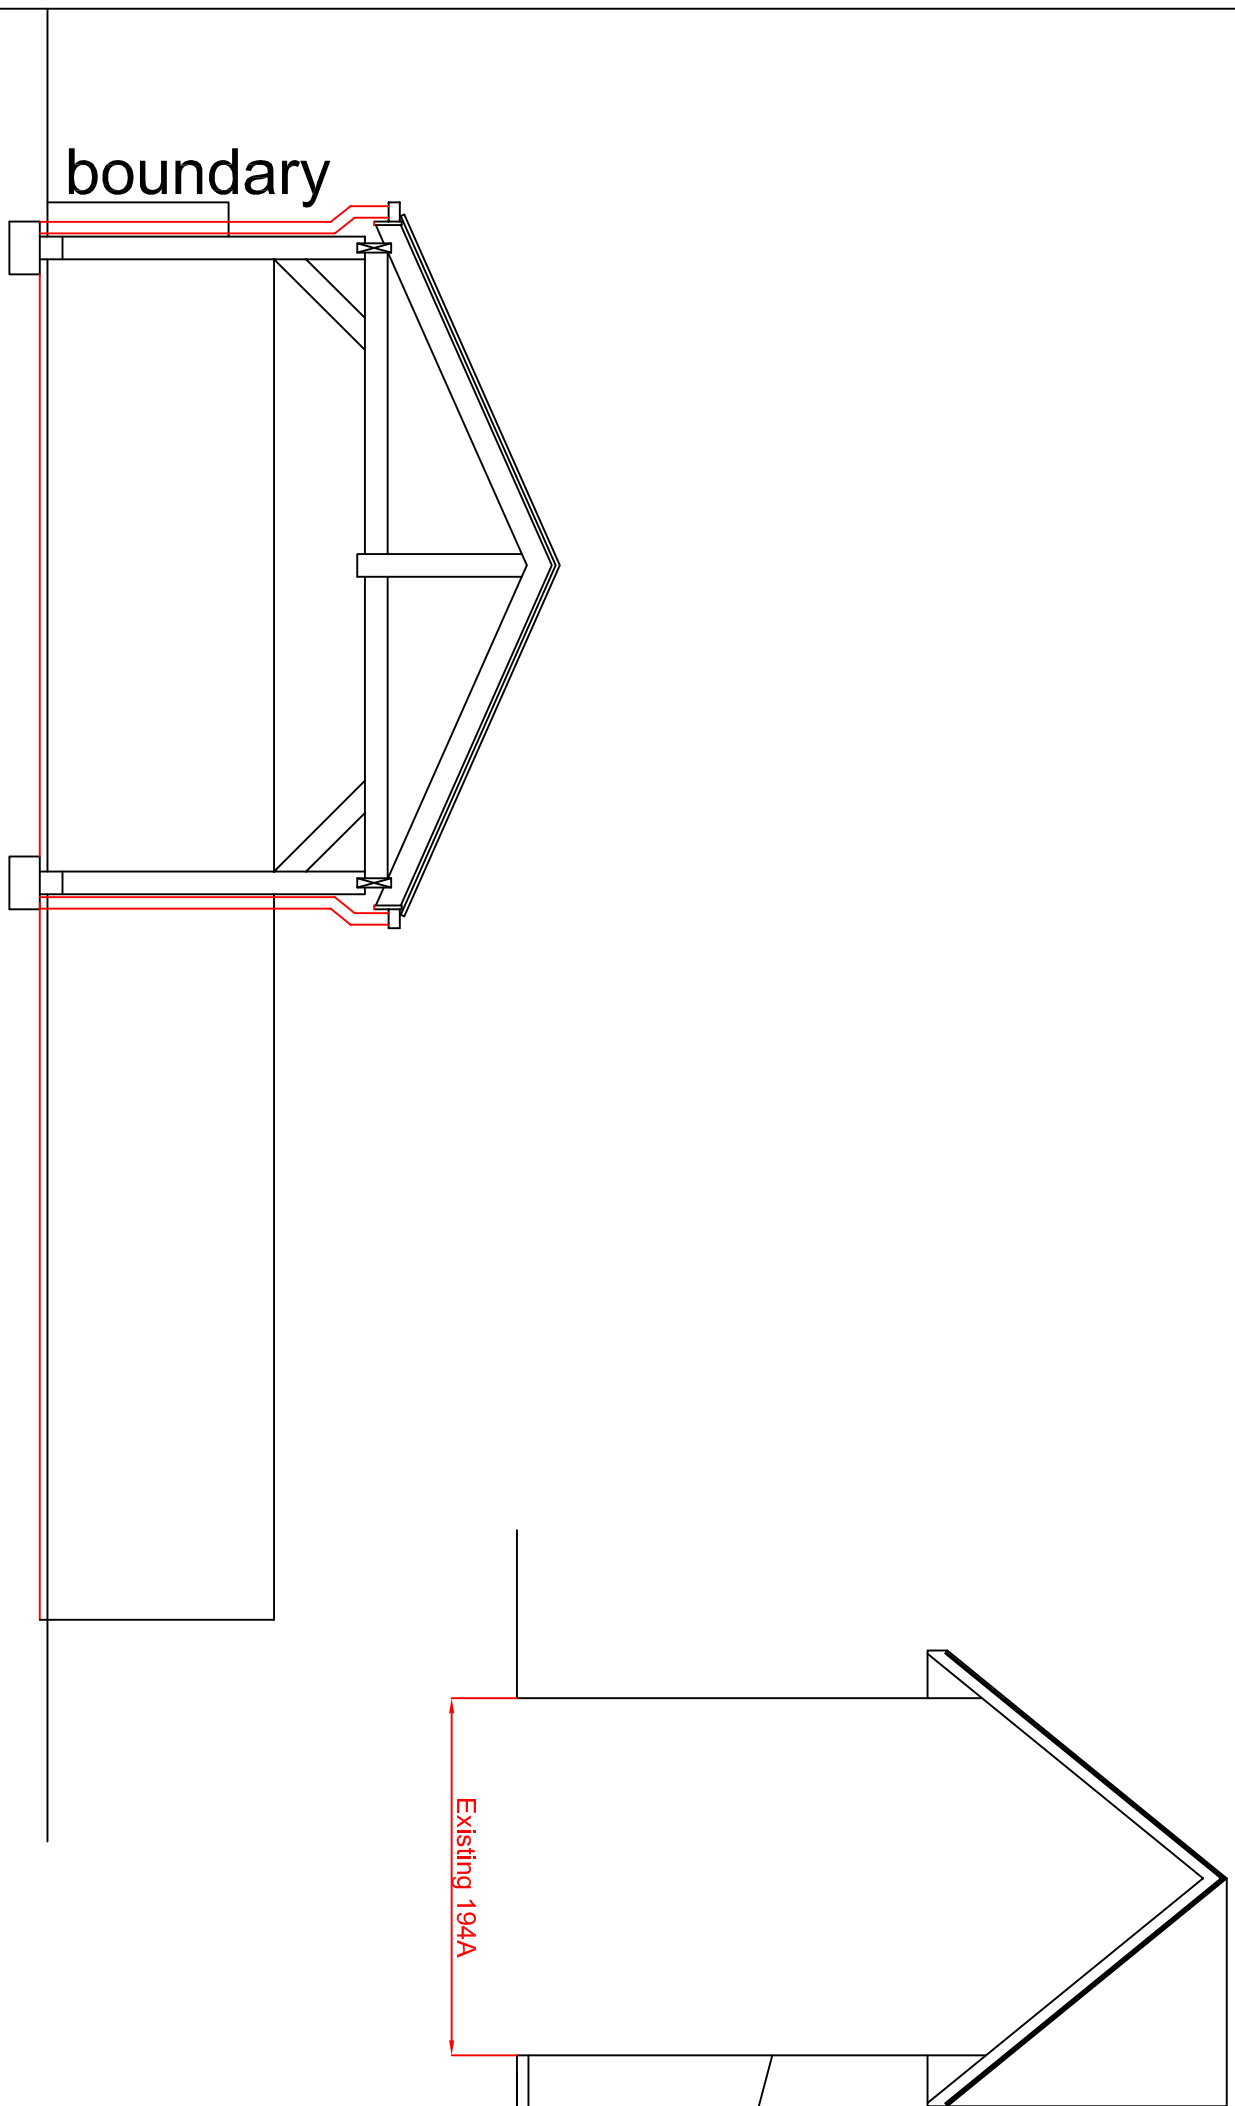


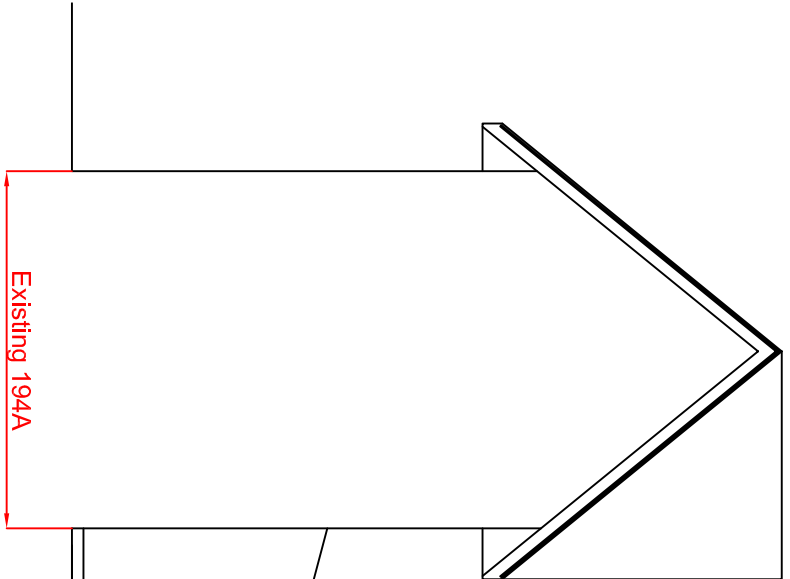



Section A-A 1/50

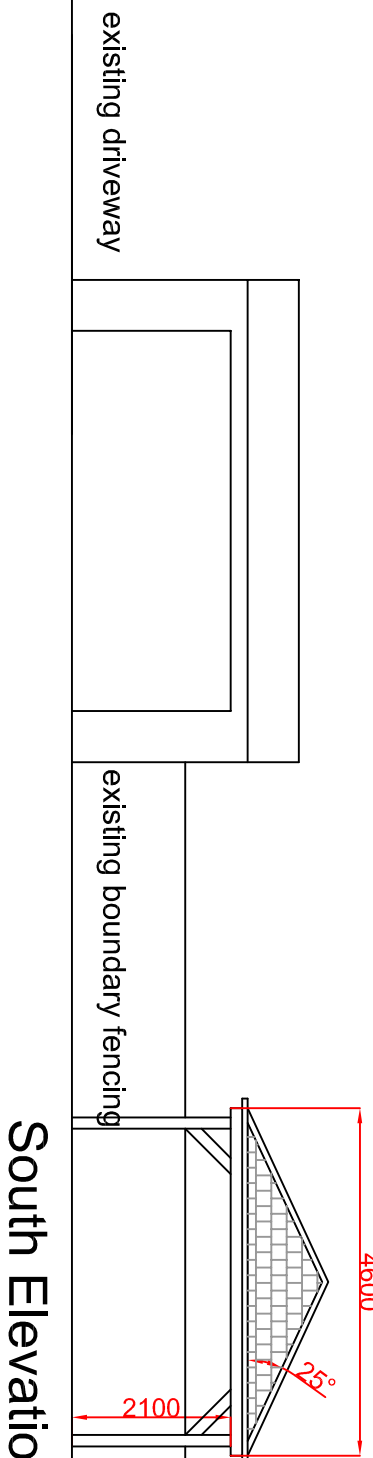


North Elevation

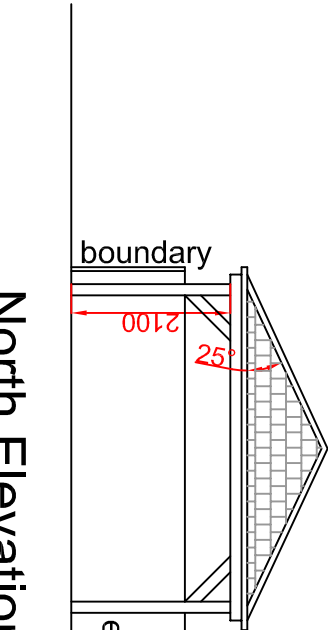


South Elevation

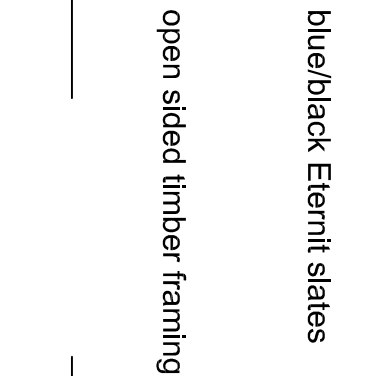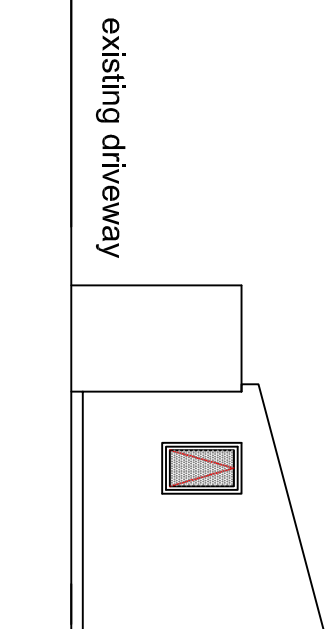


East Elevation

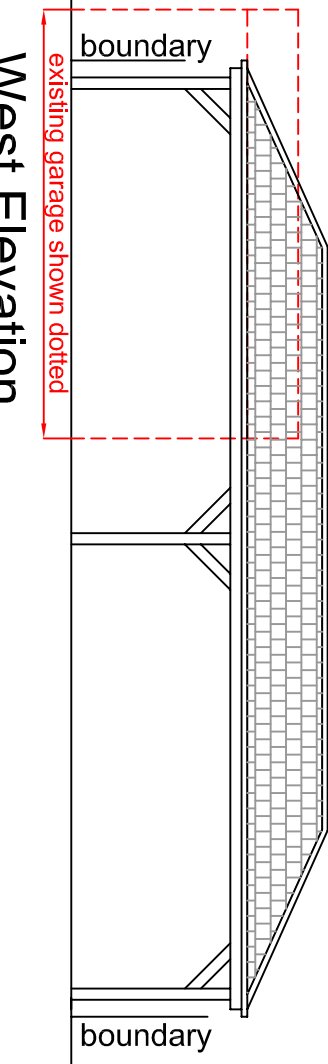


West Elevation

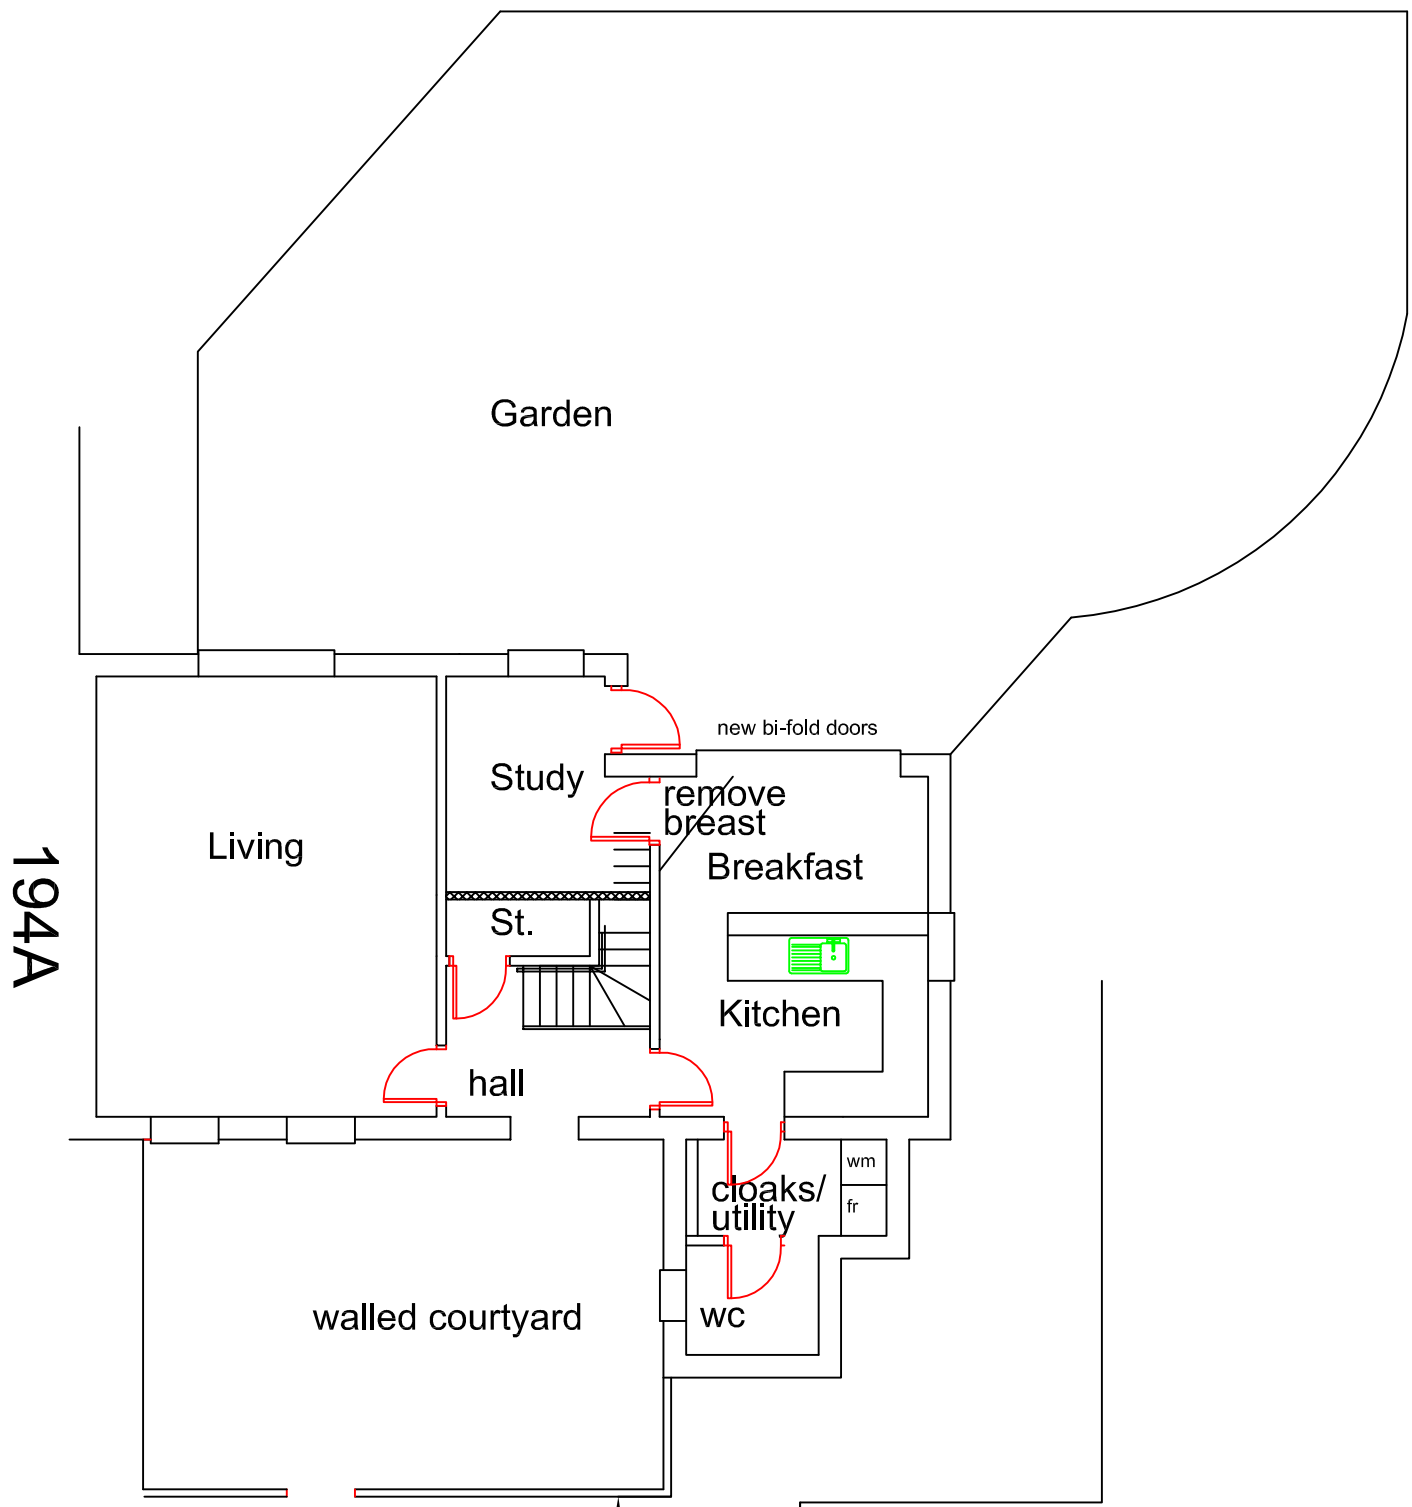


194A

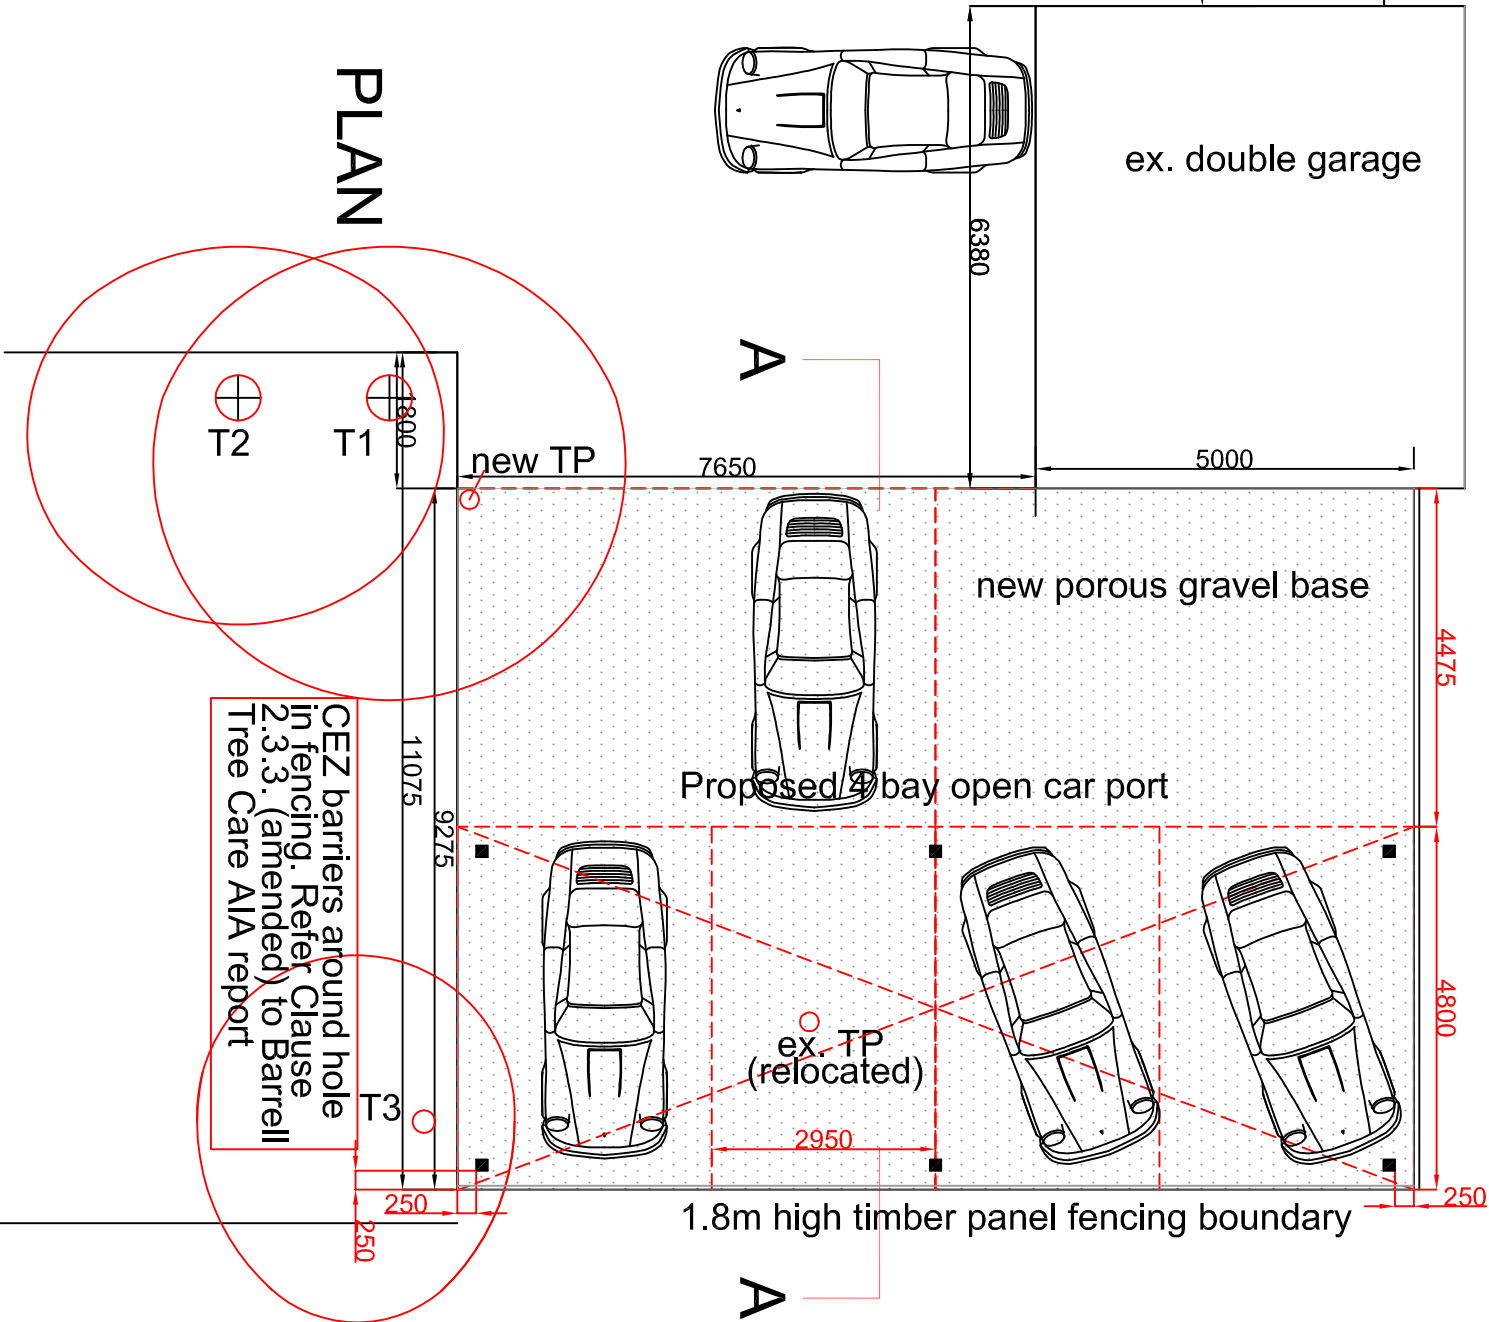

PLAN

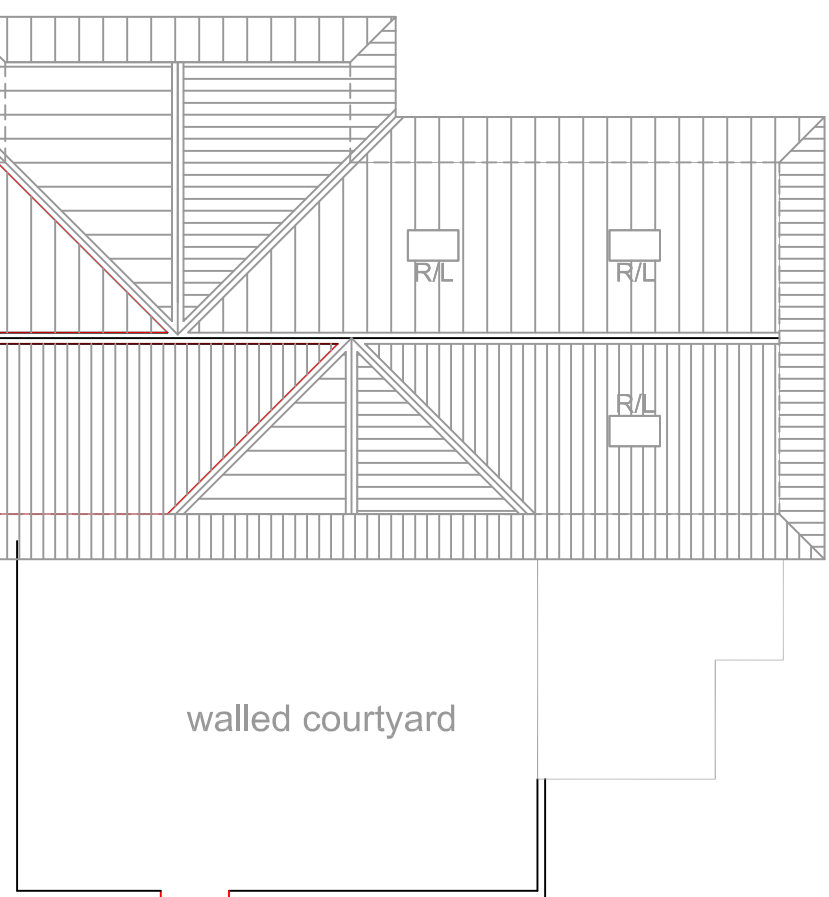

ROOF PLAN

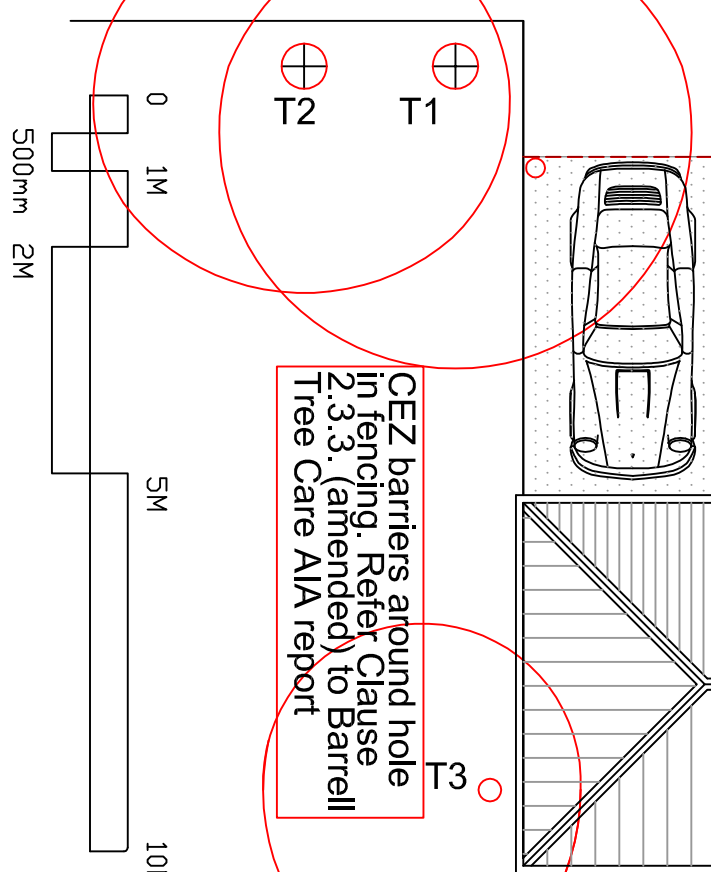

ROOF PLAN