



NOTES:  
This drawing has been produced solely for PLANNING/DESIGN.  
Do not Scale from this Drawing except for planning purposes.  
This drawing is the copyright of MF Designs Ltd.


HAVANT BOROUGH COUNCIL  
DEVELOPMENT CONTROL  
18 AUG 2014  
RECEIVED

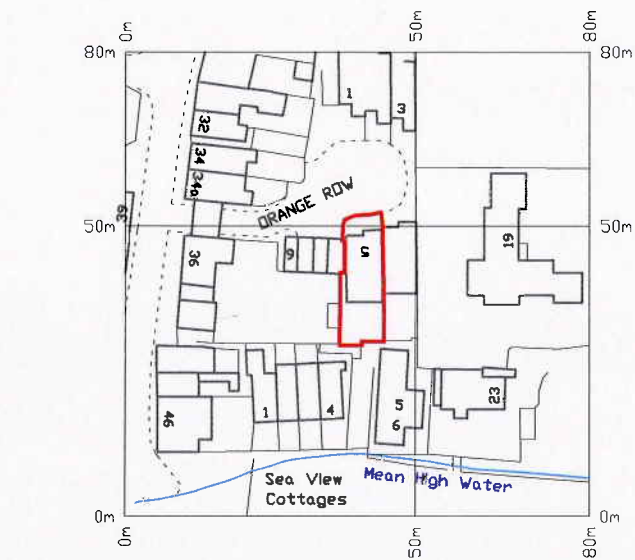

non-georeferenced map

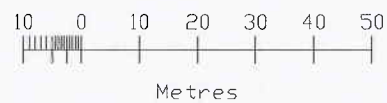

Produced on 14 August 2014 from the Ordnance Survey National Geographic Database and incorporating surveyed revision available at this date.  
Reproduction in whole or part is prohibited without the prior permission of Ordnance Survey.  
Crown copyright 2014. Supplied by copla ltd trading as UKPlanningMaps.com a licensed Ordnance Survey partner (100054135).  
Unique plan reference: v1/14211/18869

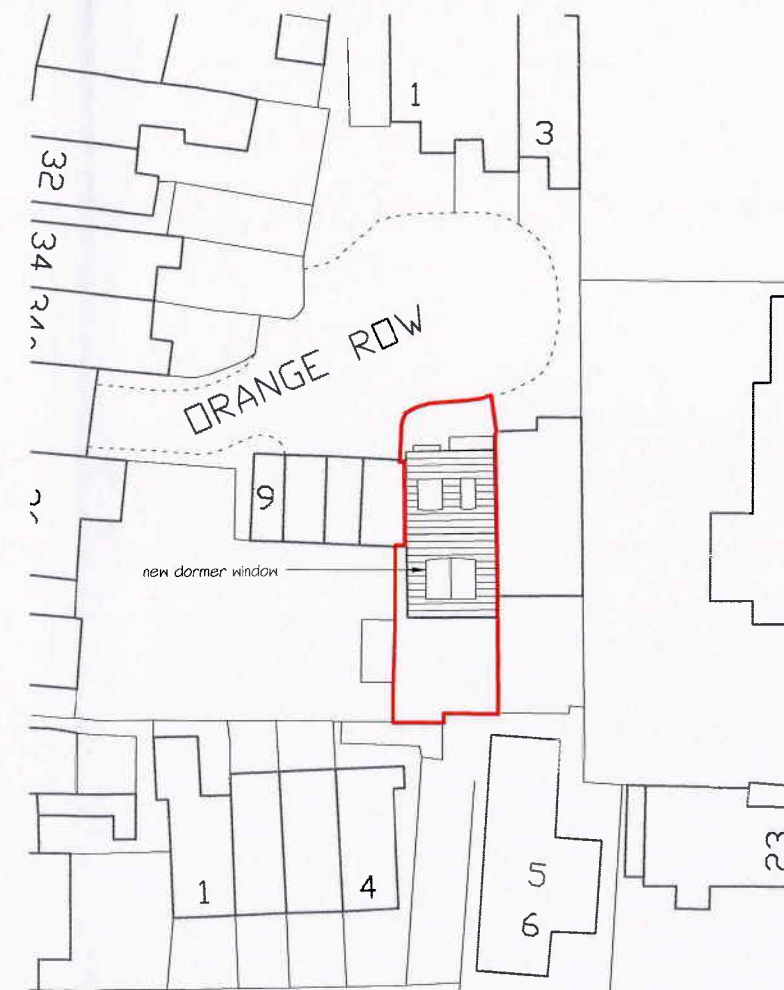

Location

Block



**mf designs ltd**

Chartered Architects



52 King Street • Emsworth • Hampshire • PO10 7AZ  
Director: Martin Farrer RIBA • Co Registration No.4507379

t/f 01243 377766  
admin@mfdesigns.org.uk

Date: Aug 2014  
Scale: 1:1250/500

Job No: 3105  
Drg No: P\_02